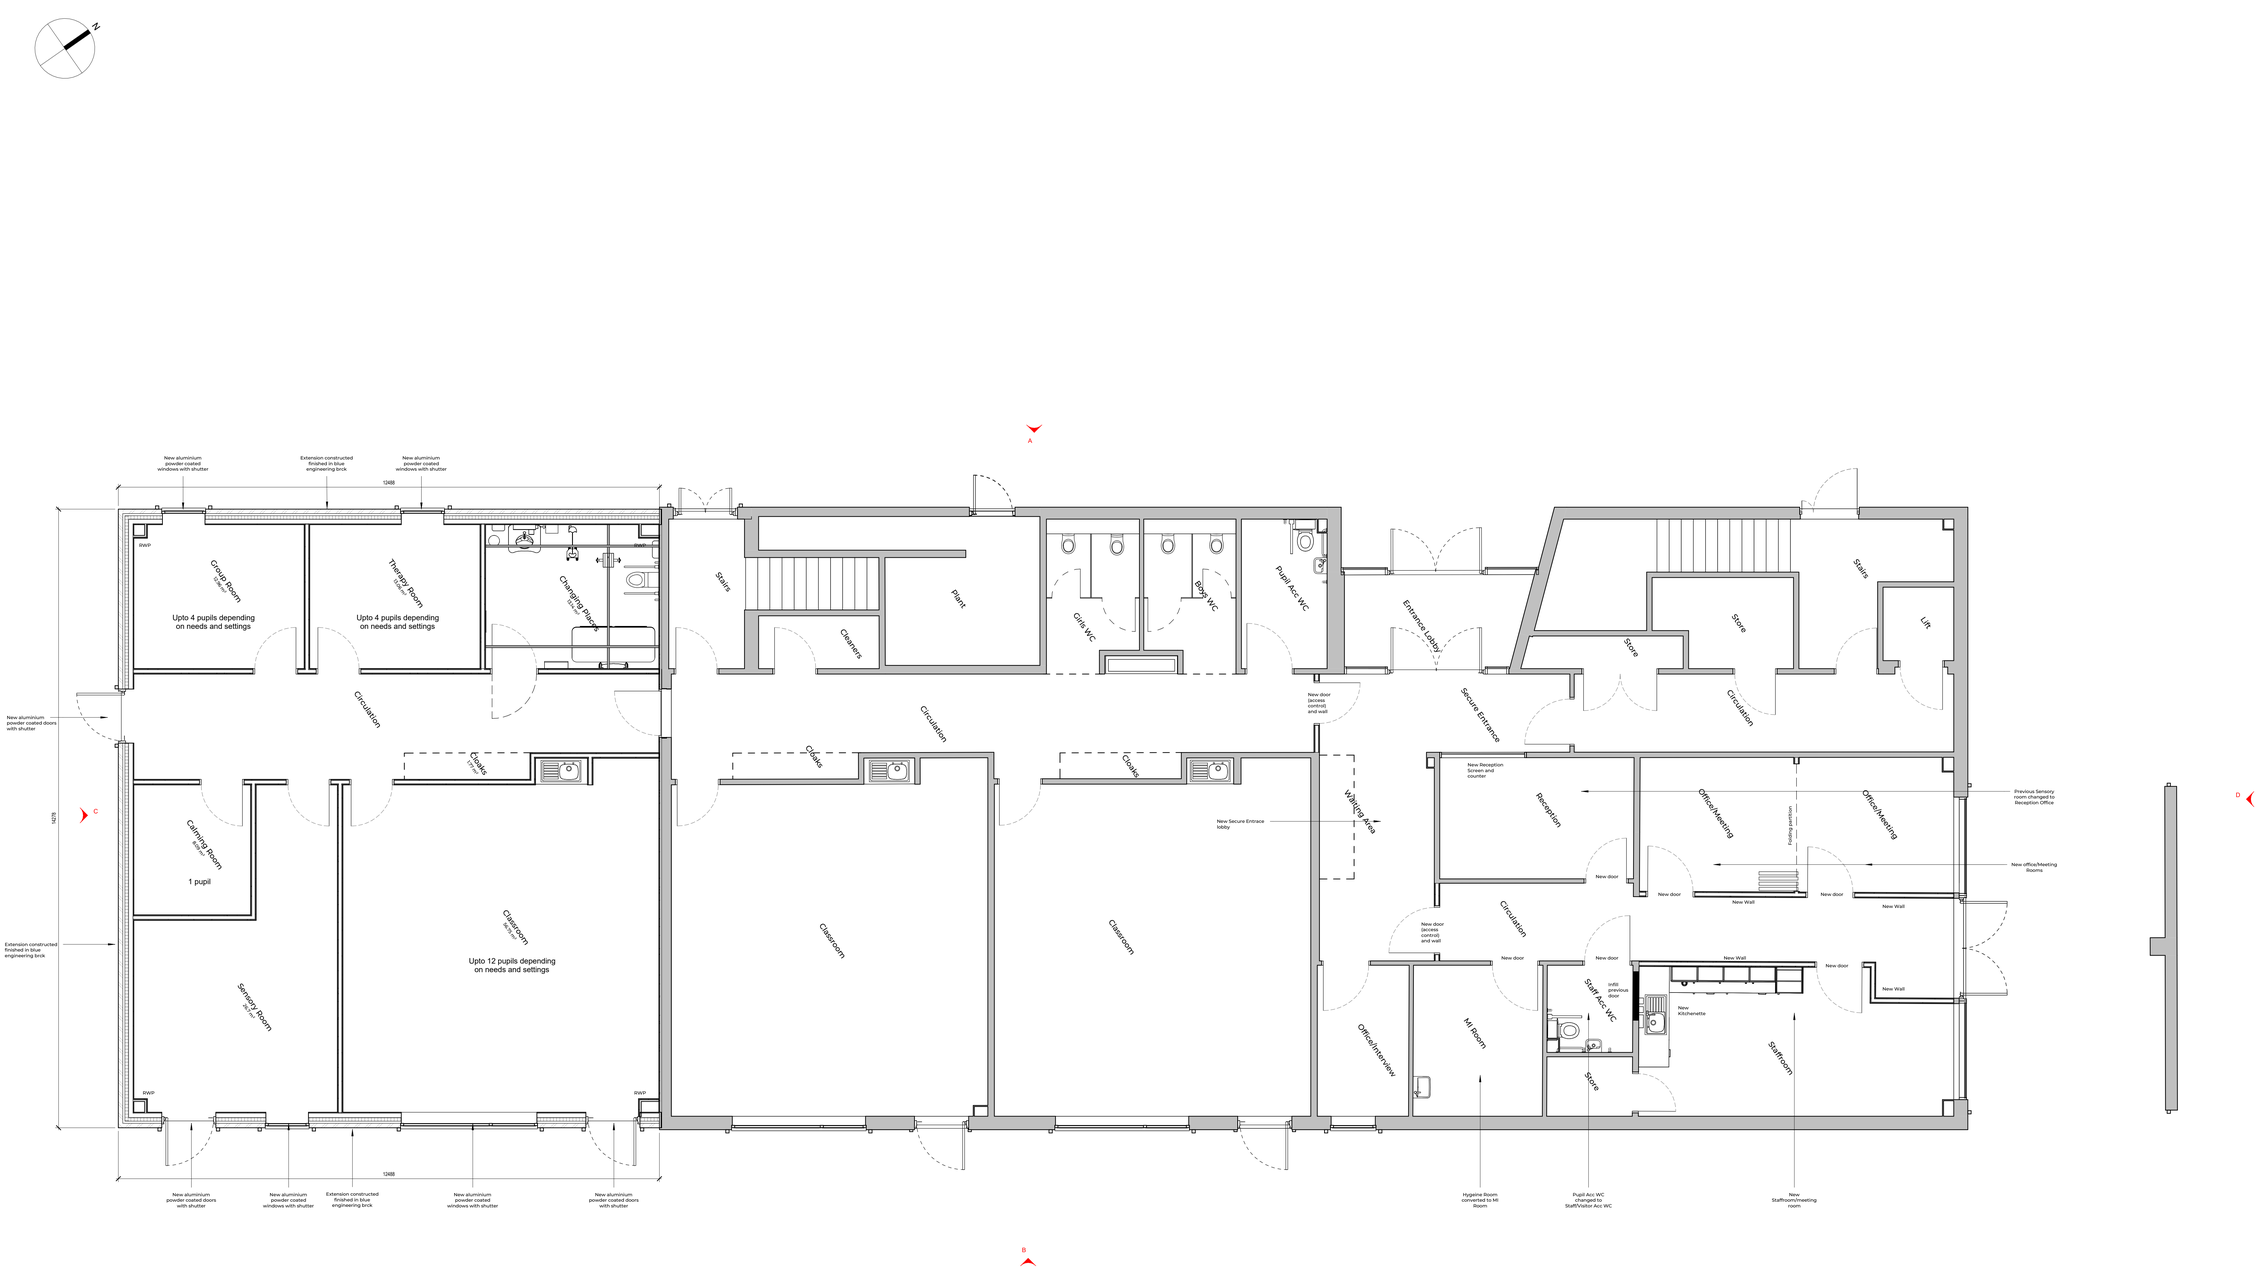


0 0.5m 1m 2m 5m

1:50

Rev	Description	Dr by	Ap By	Date

CLIENT NAME
Benchill Primary School

CONTRACT/PROJECT NAME
SEND Provision
Phase 2

DRAWING TITLE
Proposed Floor Plan

PROJECT NUMBER	DATE
	23.06.2025
DRAWING NUMBER	**REVISION**
BPS-SP-P2-00-P-00-002	
SCALE	**DRAWN BY**
1 : 50@A0	RB
ISSUE STATUS	**APPROVED BY**
Planning	AMcG

FILE PATH
C:\Users\Richard Bayley\OneDrive - Black Cat Building Consultancy Limited\Cat Files\Benchill Primary School\SEND Provision\Design\BIM\WIP\BPS-SP-Phase 2 Tender - 23.06.vt

THE LIGHTWELL
61-63 BROWN ST
MANCHESTER
M2 2JG

0161 359 4313
enquiries@bcconsultancy.co.uk

BLACK CAT
BUILDING CONSULTANCY

This drawing is copyright and remains the property of Black Cat Building Consultancy.

All drawings are to be read in conjunction with all accompanying information. All dimensions must be checked and verified on site before commencing any work or producing drawings.

Any discrepancy's found should be imediately notified to Black Cat Building Consultancy.

Once drawing is in general circulation Black Cat Building Consultancy take no responsibility for the accuracy or information taken from them.