
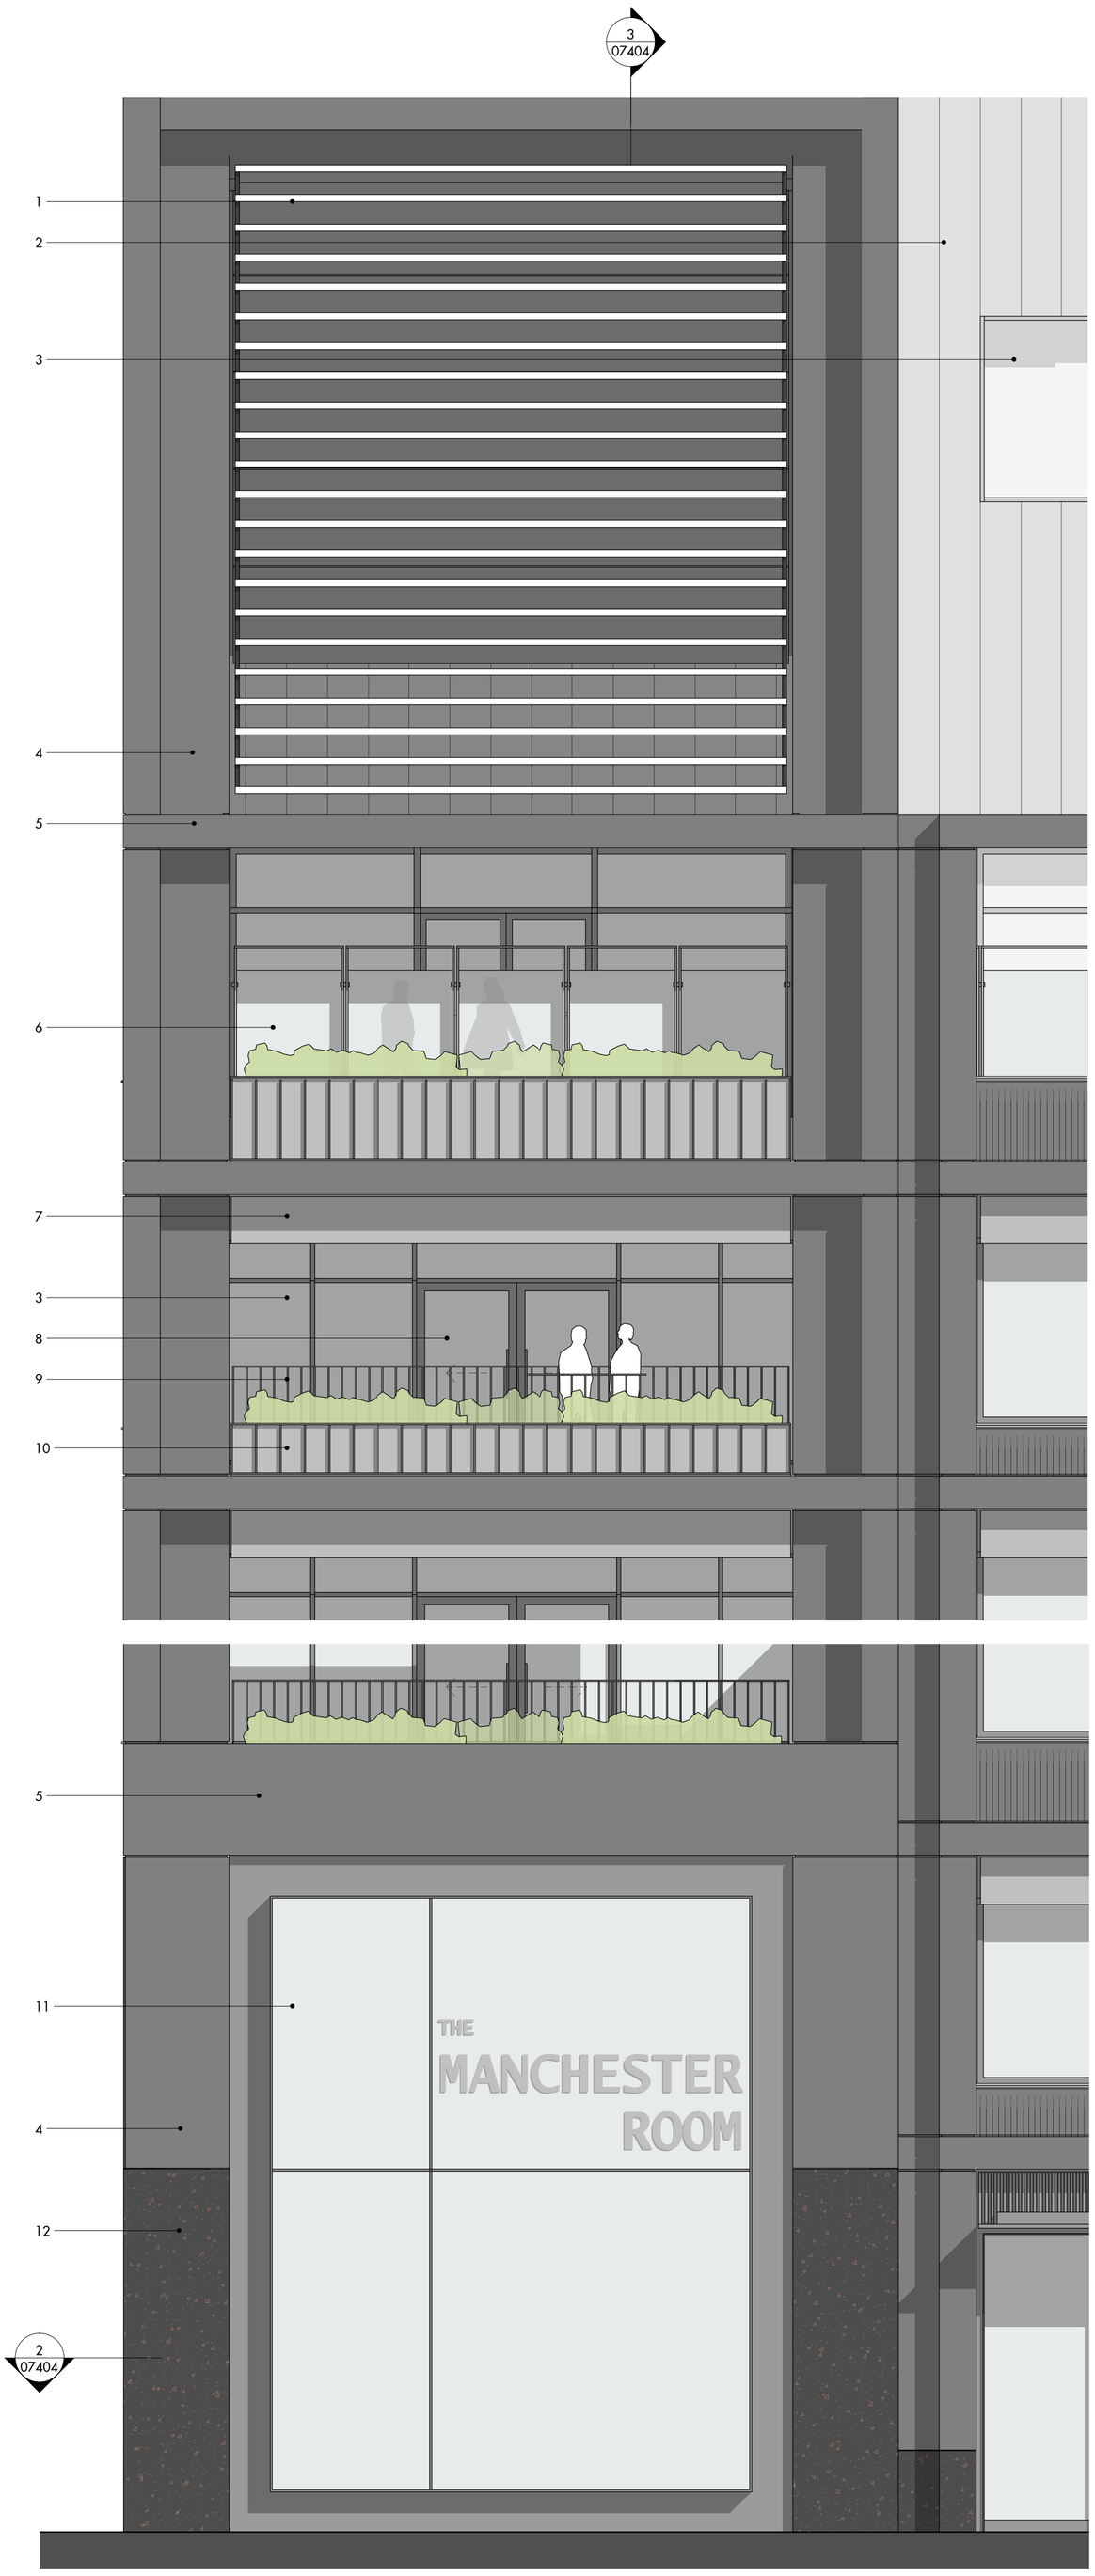



1 C2 Altrincham Street - Bay Study Elevation

1 : 50

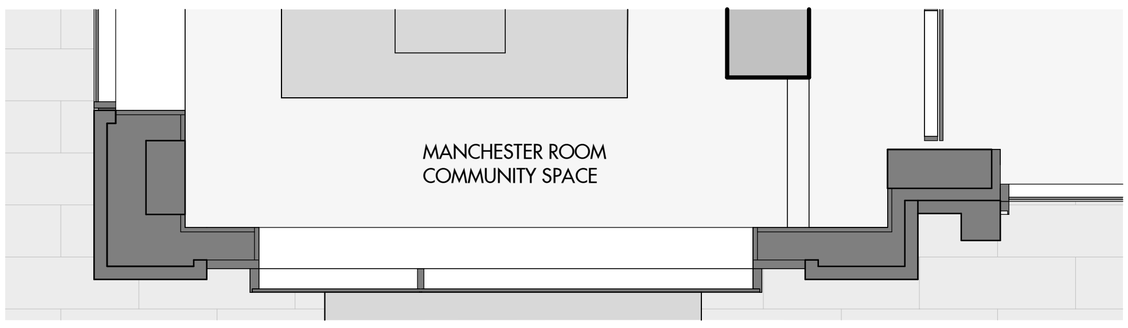

2 C2 Altrincham Street - Upper Ground Floor Plan

1 : 50

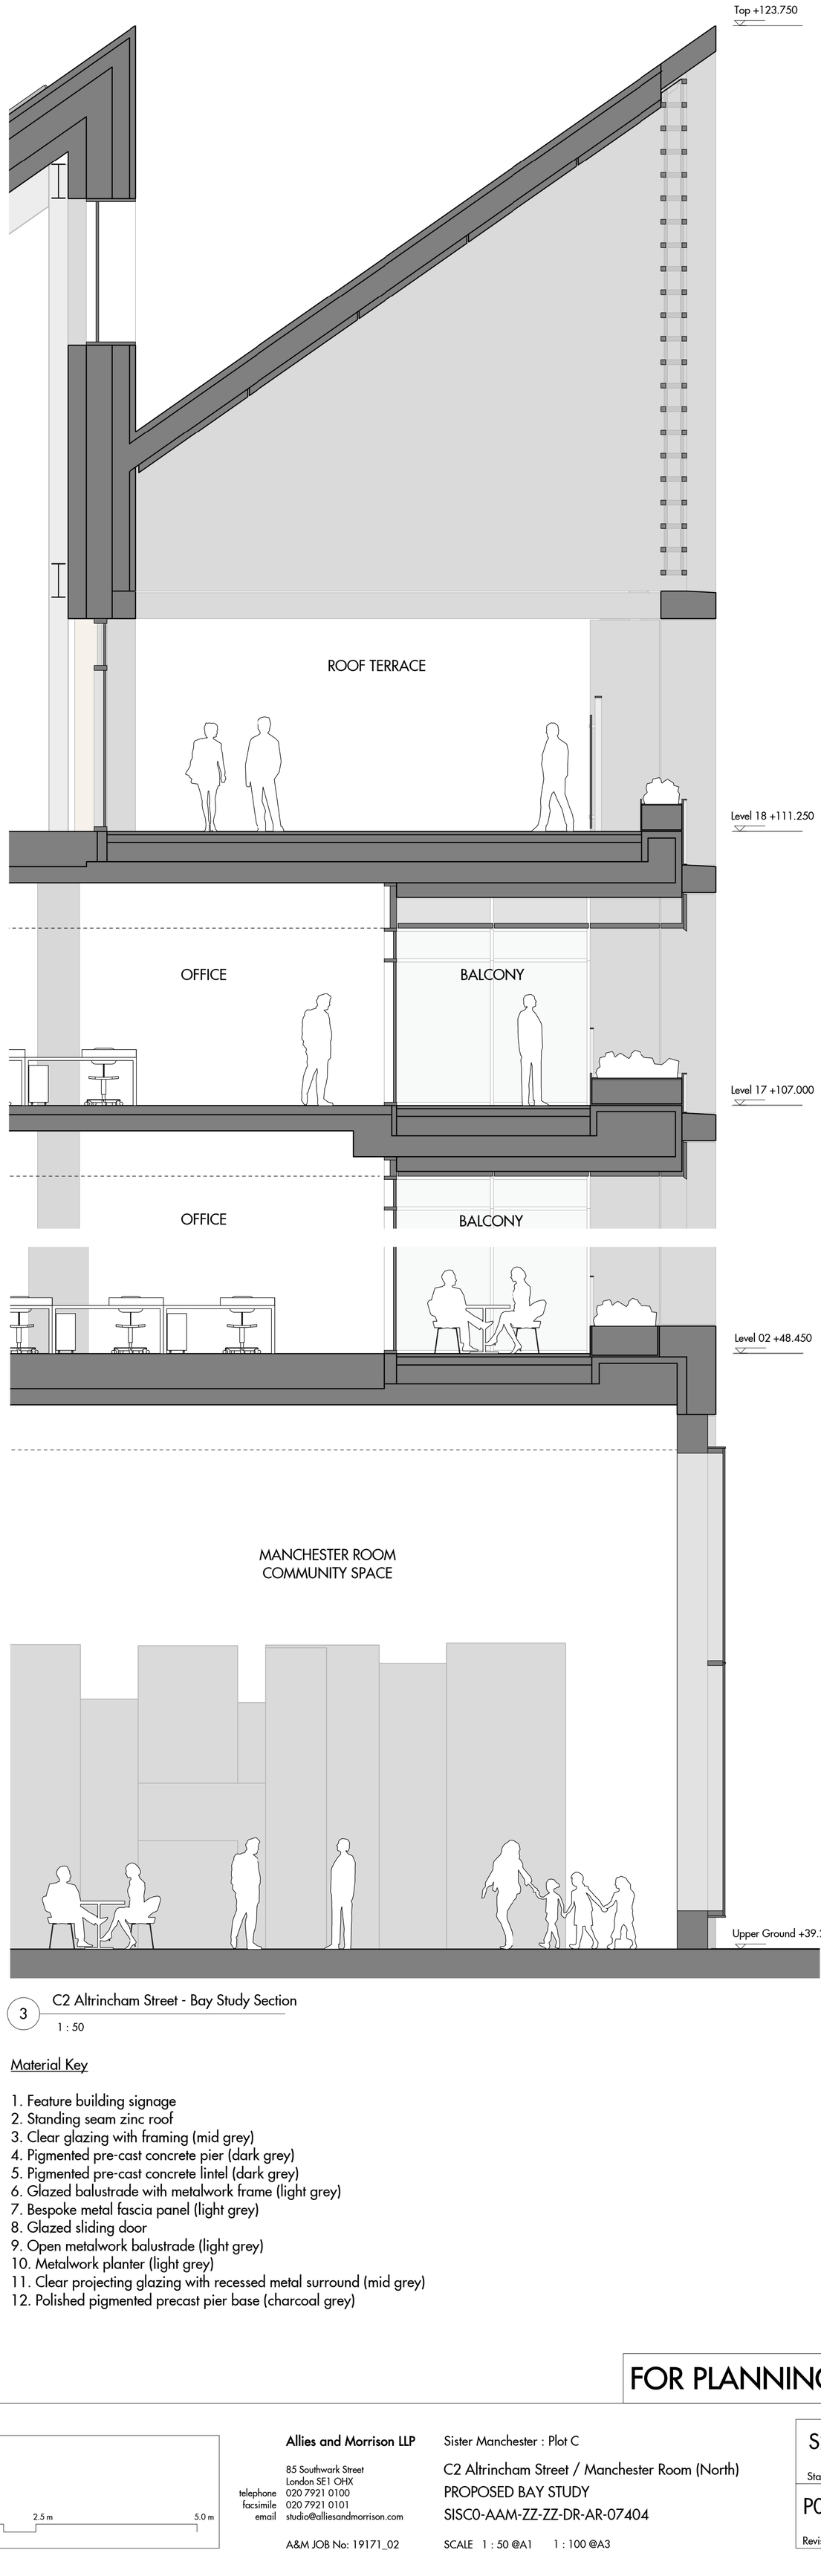


3 C2 Altrincham Street - Bay Study Section

1 : 50

Material Key

1. Feature building signage
2. Standing seam zinc roof
3. Clear glazing with framing (mid grey)
4. Pigmented pre-cast concrete pier (dark grey)
5. Pigmented pre-cast concrete lintel (dark grey)
6. Glazed balustrade with metalwork frame (light grey)
7. Bespoke metal fascia panel (light grey)
8. Glazed sliding door
9. Open metalwork balustrade (light grey)
10. Metalwork planter (light grey)
11. Clear projecting glazing with recessed metal surround (mid grey)
12. Polished pigmented precast pier base (charcoal grey)

FOR PLANNING

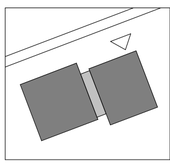

Figured dimensions are in millimetres unless noted otherwise. All dimensions and levels shall be verified on site before proceeding with works. Detailed site survey to be carried out to verify positions and level relationships with site features and ordnance survey. The Architect must be notified of any discrepancy. Boundaries are indicative only and are to be verified by others.

Allies & Morrison LLP is not responsible for any errors caused by the transmission, translation, software or computer systems. Allies & Morrison LLP is not responsible for nor shall be liable for the consequences of any use made of the drawings or models other than that for which they were produced by Allies & Morrison LLP for the Client.

All Intellectual Property Rights reserved

REV	DATE	DESCRIPTION	CKD/APR
P01	25/04/25	Planning Submission	JS

N

0 2.5 m 5.0 m

1:50

Allies and Morrison LLP

85 Southwark Street
London SE1 OHX
telephone 020 7921 0100
facsimile 020 7921 0101
email studio@alliesandmorrison.com

Sister Manchester : Plot C

C2 Altrincham Street / Manchester Room (North)

PROPOSED BAY STUDY

SISC0-AAM-ZZ-ZZ-DR-AR-07404

A&M JOB No: 19171_02

SCALE 1 : 50 @A1 1 : 100 @A3

S2
Status

P01
Revision

SISC0-AAM-ZZ-ZZ-ME-AR-00002