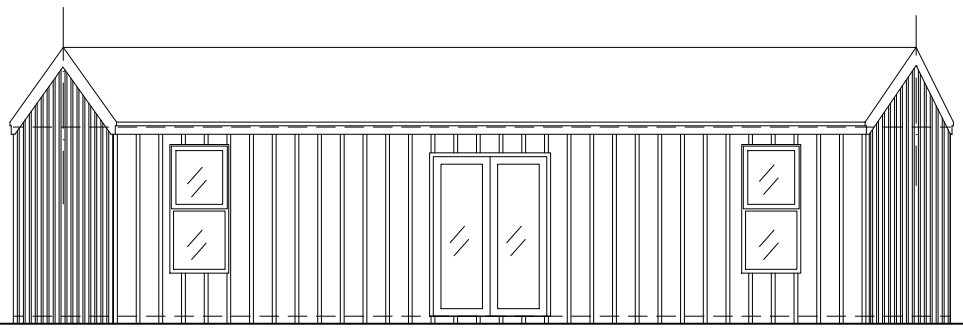



Dark grey single layer rubber roofing

Dark grey profiled steel cladding

Dark grey aluminium windows and door

North Elevation

Existing refurbished Workshop/Home Office - Elevation

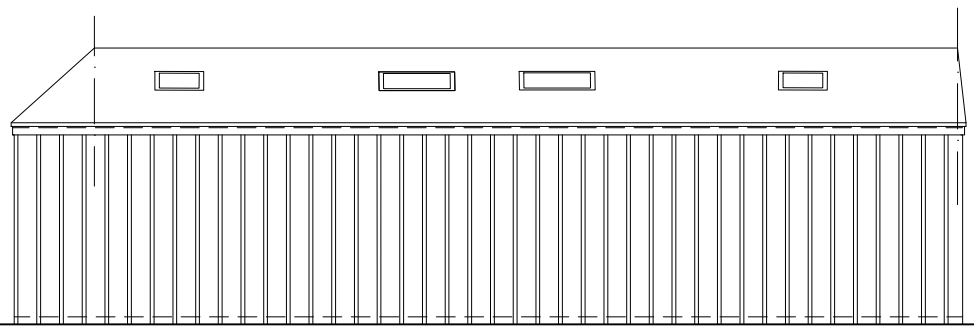


Dark grey aluminium roof lights

Dark grey single layer rubber roofing

Dark grey profiled steel cladding

South Elevation

Existing refurbished Workshop/Home Office - Elevation

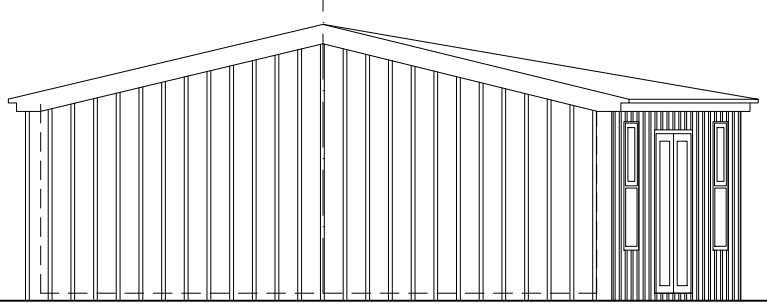


Dark grey single layer rubber roofing

Dark grey profiled steel cladding

Dark grey aluminium windows and door

East Elevation

Existing refurbished Workshop/Home Office - Elevation

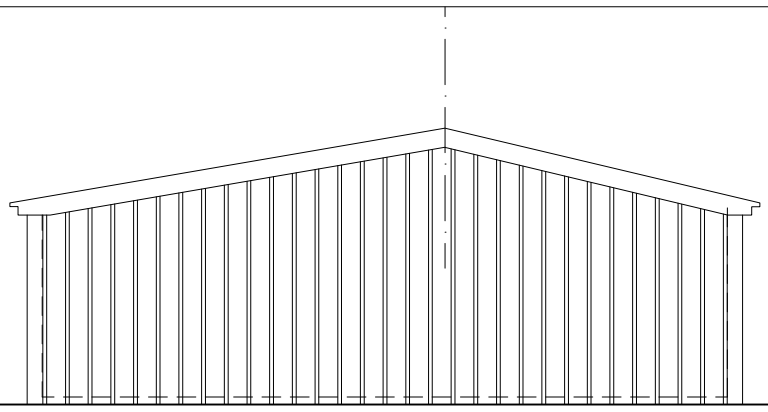

Dark grey single layer rubber roofing

Dark grey profiled steel cladding

West Elevation

Existing refurbished Workshop/Home Office - Elevation

PROJECT

39 Old Hall Lane

SCALE 1 : 200 @ A3

CLIENT JH

DWG No. 191-PL- EL1

DRAWING TITLE Existing Elevations

CONTRACT NO: 189

STAGE CODE planning

REV.

ISSUED		
	09/06/25	-

sj simon james arq ltd/**architects**