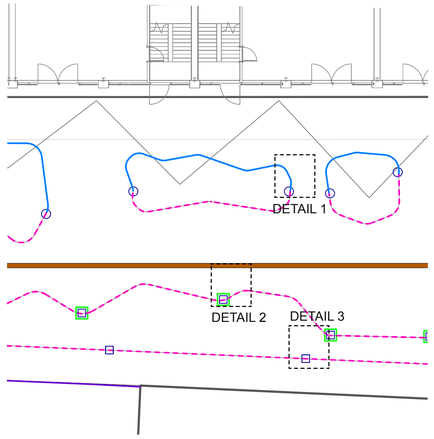


FLUSH ALUMINIUM EDGE
Product: Alu Excel
Size: 75mm D
Colour: Mill Aluminium
Supplier: Kinley or similar approved

GRANITE KERB - RAIN GARDEN ONLY
Product: Granite
Size: Refer rain garden details
Colour: Silver Grey
Supplier : Techtonix or similar approved


PCC PIN KERB
Product: Straight Kerb
Size: 255mm x 900mm x 50mm
Colour: Natural
Supplier : Contractors choice

RAIN GARDEN DIFFUSER FLAG
Product: Granite Flag - raised & recessed pattern
Size: 400mm x 400mm X 50mm
Colour: Natural to match kerbs
Supplier: Techtonix


GRANITE DRAIN KERB
Product: Granite special kerb (Left handed/ right handed)
Colour: Natural
Supplier: Techtonix

GRANITE DROP KERB
Product: Granite Bullnose special kerb
Size: 125mm x 125mm x 255mm - 63mm bullnose
Colour: Natural
Supplier: Techtonix or similar approved


1 Edge Tpes - Typical Rain Garden
Scale: 1:200

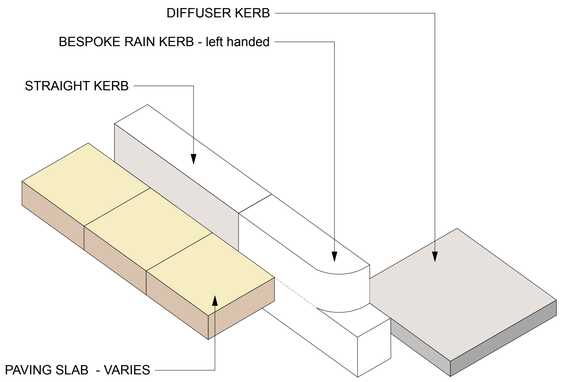


4 RAIN GARDEN KERB & DIFFUSER KERB
Scale: 1:10

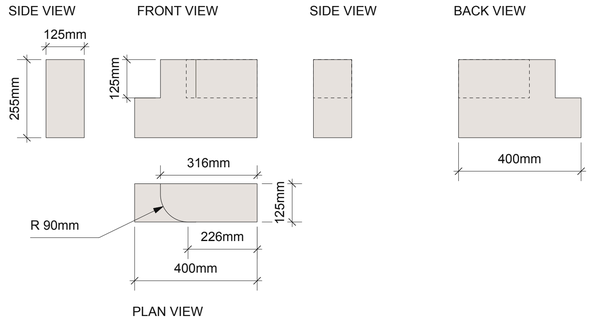


5 Rain Garden Kerb
Scale: 1:10

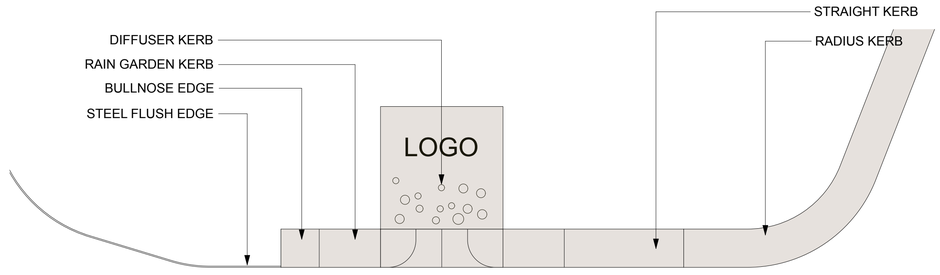


2 Typical Rain Garden - PLAN VIEW
Scale: 1:10

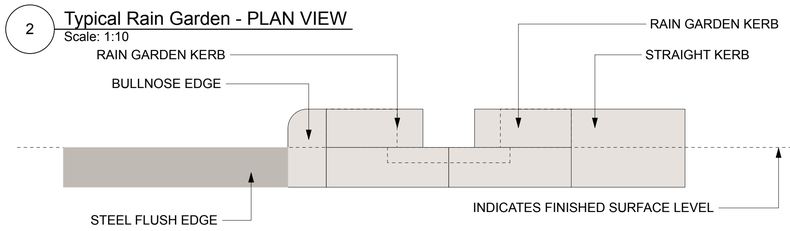


3 Typical Rain Garden - FRONT ELEVATION
Scale: 1:10

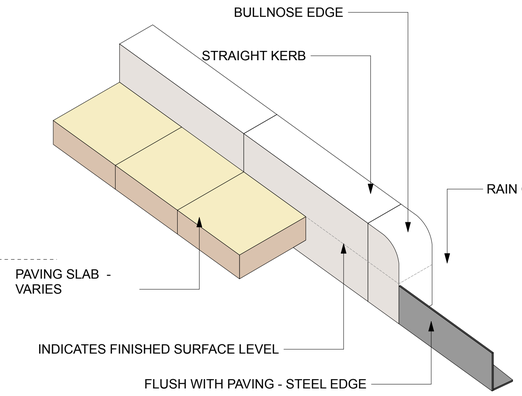


6 Bullnose Edge
Scale: 1:10

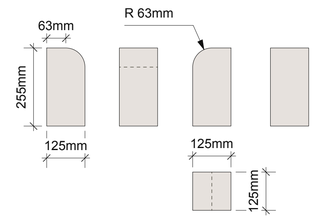

7 Bullnose Edge
Scale: 1:10

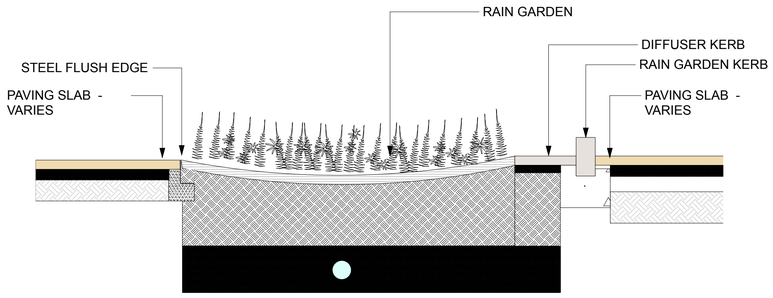

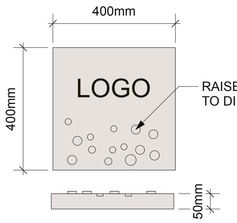

8 DIFFUSER KERB
Scale: 1:10

No dimensions are to be scaled from this drawing. All dimensions are to be checked on site.
Area measurements for indicative purposes only.

This drawing is the property of Wright Landscapes Limited. No part of the drawing may be reproduced in any manner without permission from Wright Landscapes Limited.

All Wright Landscapes drawings to read in conjuction with architectual / engineers plans & details.



LOCATION PLAN

Revision	Date	Description	Drawn	Approved
S5-P02	25-02-25	Annotations update	SB	NW
S5-P01	21-02-25	For Construction	SB	NW
S5-P01	31-10-24	For Construction	SB	NW

WRIGHT LANDSCAPES LIMITED

E: info@wrightlandscapes.co.uk
W: www.wrightlandscapes.co.uk
T: 01244 541959

HEAD OFFICE
Pickmere Lane, Pickmere, Knutsford,
WA16 0JL

CLIENT DOMIS CONSTRUCTION

PROJECT WATERHOUSE GARDENS

DRAWING TITLE RAIN GARDEN KERBS

DATE	SCALE
12/02/2025	AS NOTED
DRAWN SB	**SIZE** A1
APPROVED NW	**WORKSTAGE** Stage 5

DRAWING NUMBER 1174-WRI-XX-XX-DR-L-0048 **SUITABILITY** S5 **REVISION** P02

© Wright Landscapes Limited