
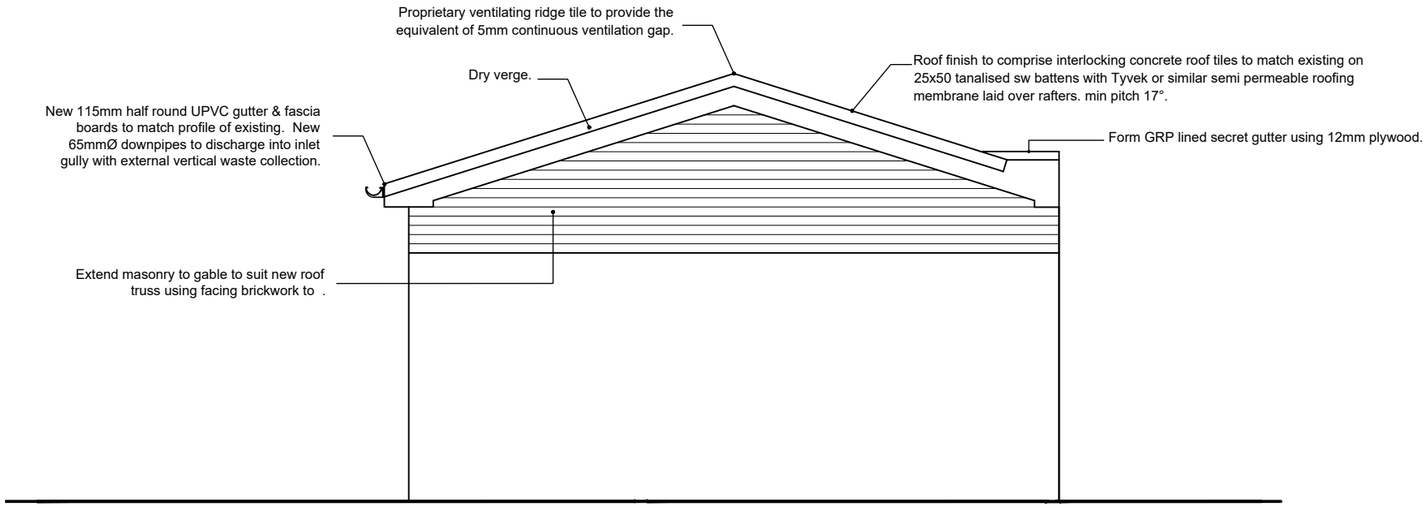


Rear Elevation

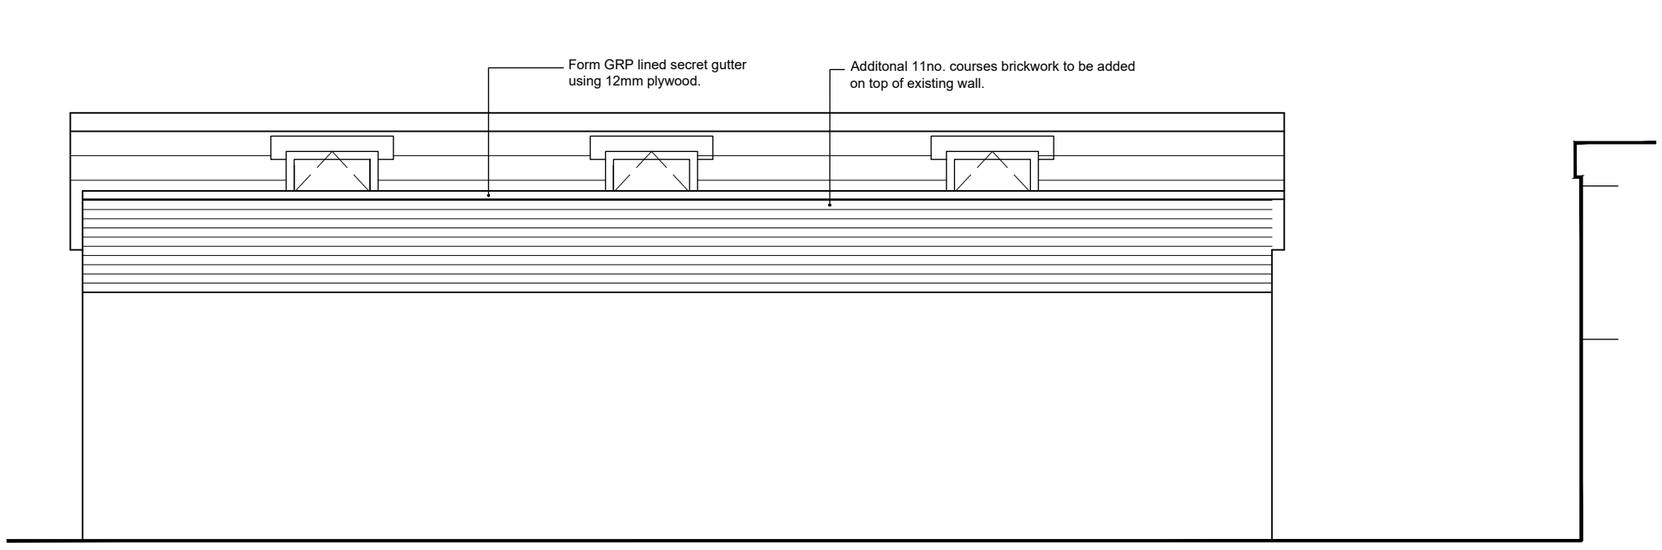

Side Elevation

Elevations as Proposed

Scale 1:50

Rev D 16.07.2025 Secret gutter added.
Rev C 16.06.2025 Amendments to project title.
Rev B 02.04.2025 Rooflights added added.
Rev A 14.03.2025 Construction notes added.

Do not scale this drawing as it may have been reduced / distorted

0 1 2 3 4 5 6 7 8 metres [1:50]

PROJECT: Proposed Games Room: Ingleside, Glenside Road, Gorton, M18 7NE	DRAWING NUMBER: NE - 008			
DRAWING: Elevations as Proposed	REVISION: D	DRAWN: MV / DATE: Dec 2024	CHECKED:	SCALE: 1:50 @ A3