
- Dimensions are in millimeters, unless stated otherwise.
- Scaling of this drawing is not recommended.
- It is the recipients responsibility to print this document to the correct scale.
- All relevant drawings and specifications should be read in conjunction with this drawing.

Potential Site Plan

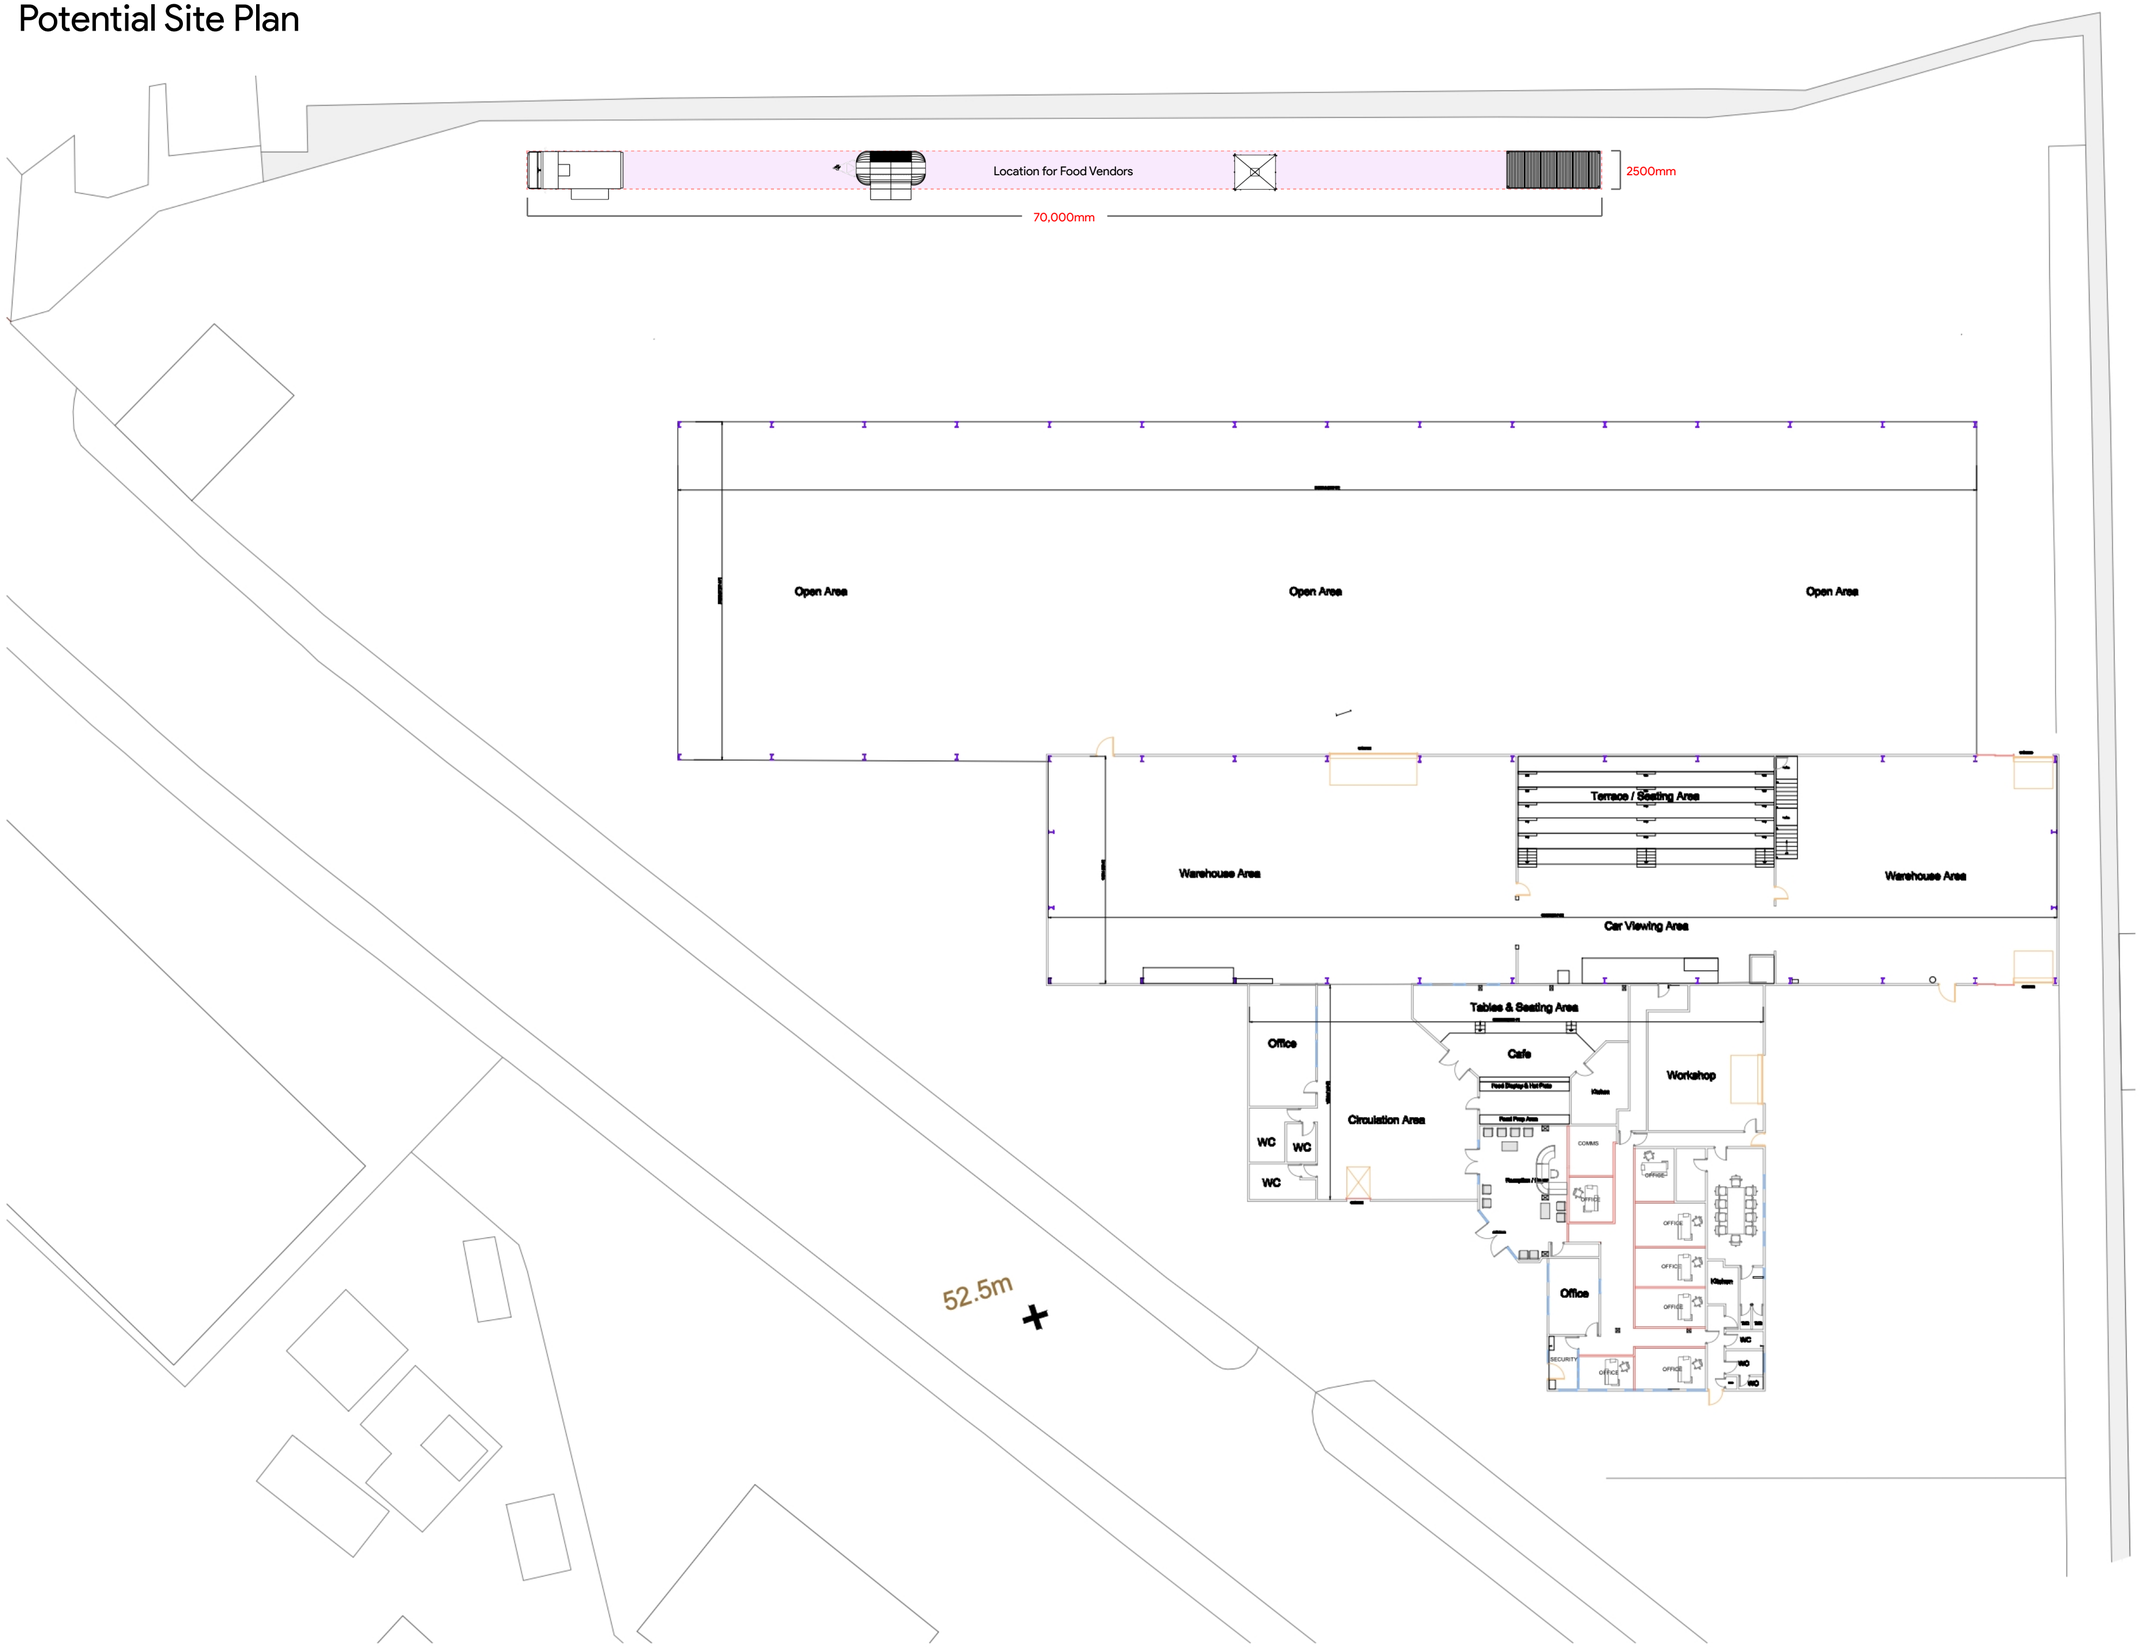

ARCHITECTURAL AESTHETICS

rev	amendments	by	ckd	date

Redgate Lane

Proposed Plans

Drawing Status:	
Drawn / Checked:	AP / -
Date:	27/01/2022
Scale:	As Shown A1
Drawing no:	Revision:
DWG210712-01	-