

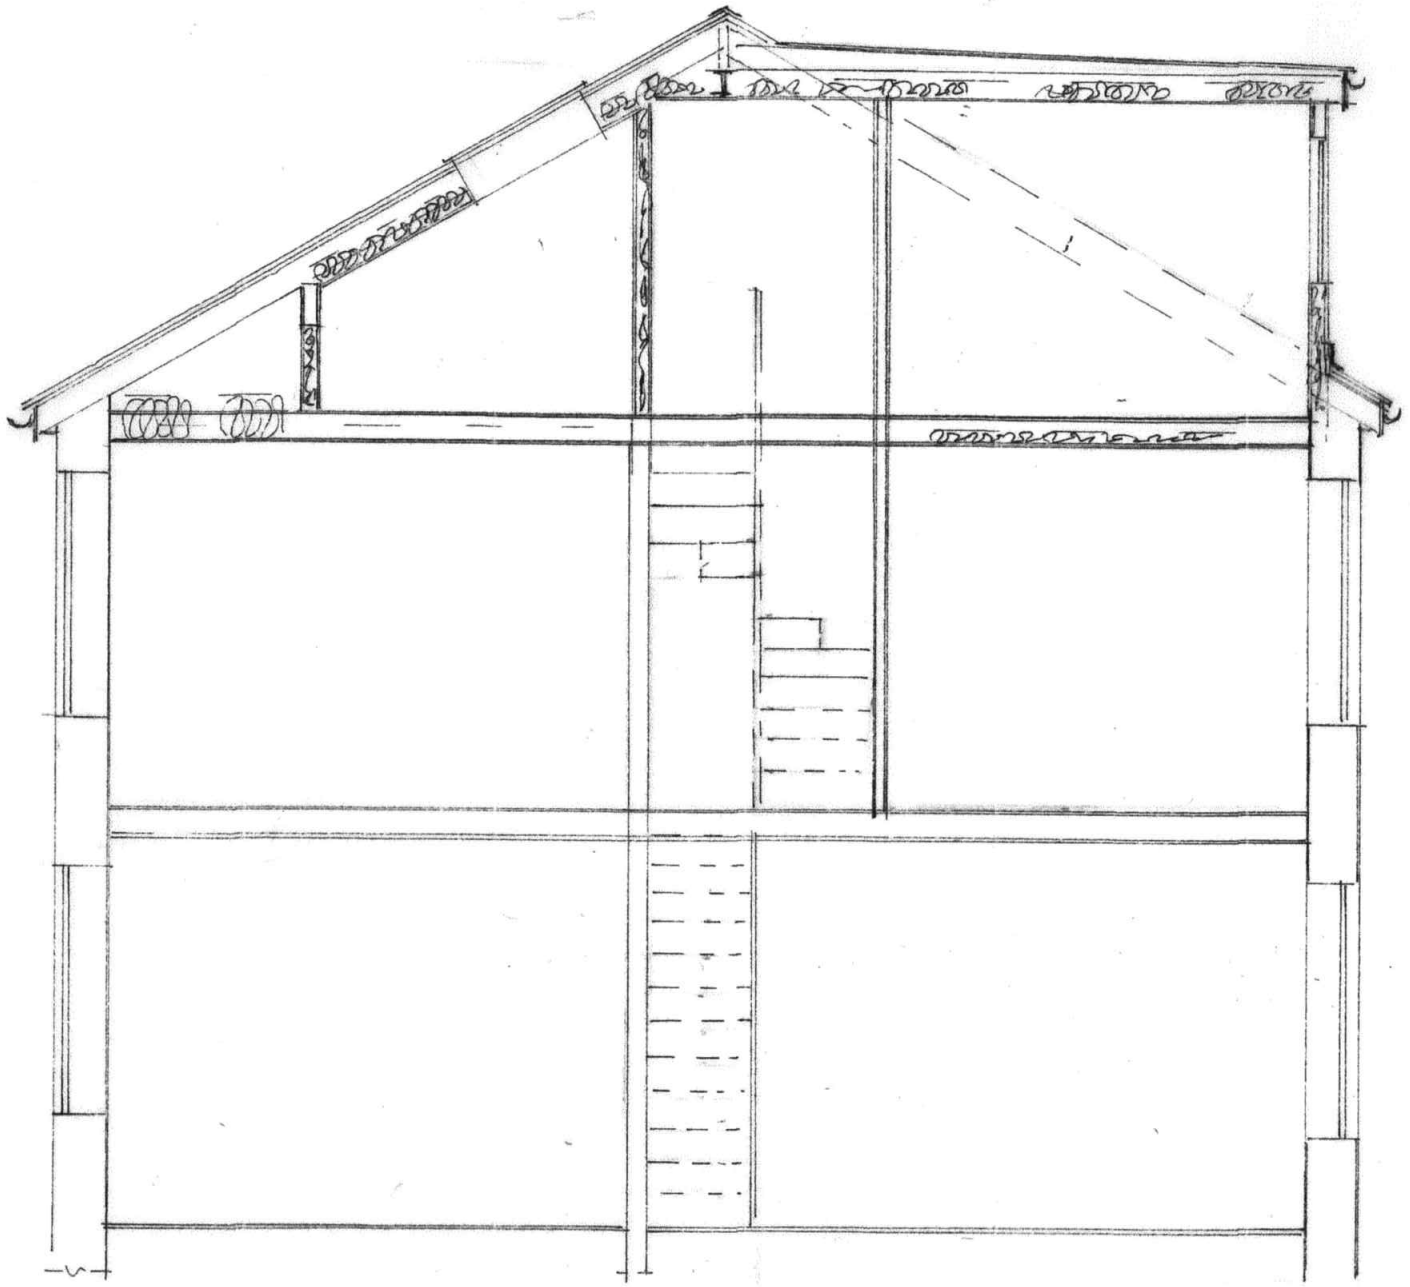


SECTION A.A

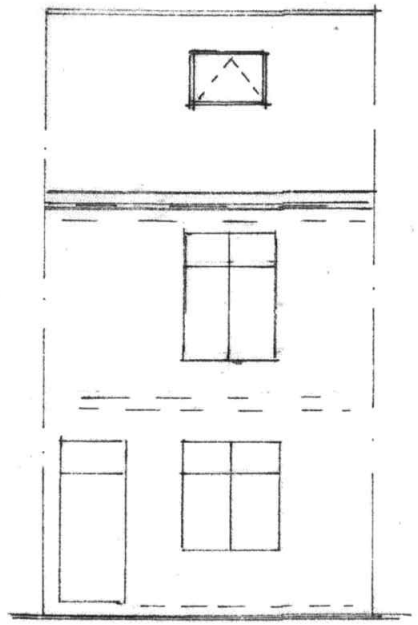

FRONT ELEVATION
(PROPOSED)

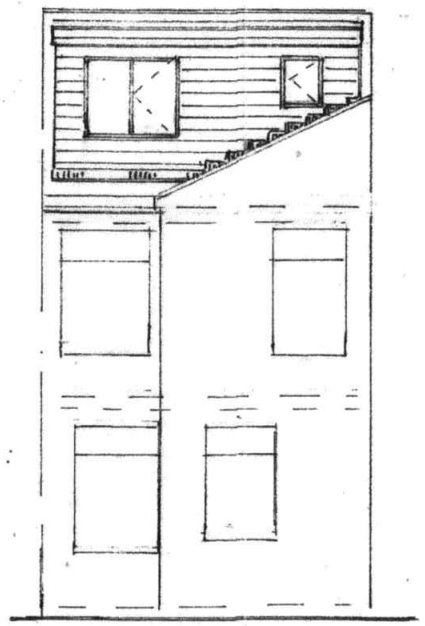

REAR ELEVATION
(PROPOSED)

BUILDING DESIGN SERVICES
M. FAROOQ
418 Bury Road Rochdale OL11 5EU.
Tel: 01706 712231 Mob: 07967605763

PROPOSED REAR DORMER EXTENSION AT
32 PURCELL STREET LONGSIGHT
MANCHESTER M12 4NU

for: MR SOHAIL AKHTAR

Section	*Scale 1:50*	2291/3
Elevation	*Scale 1:100*	