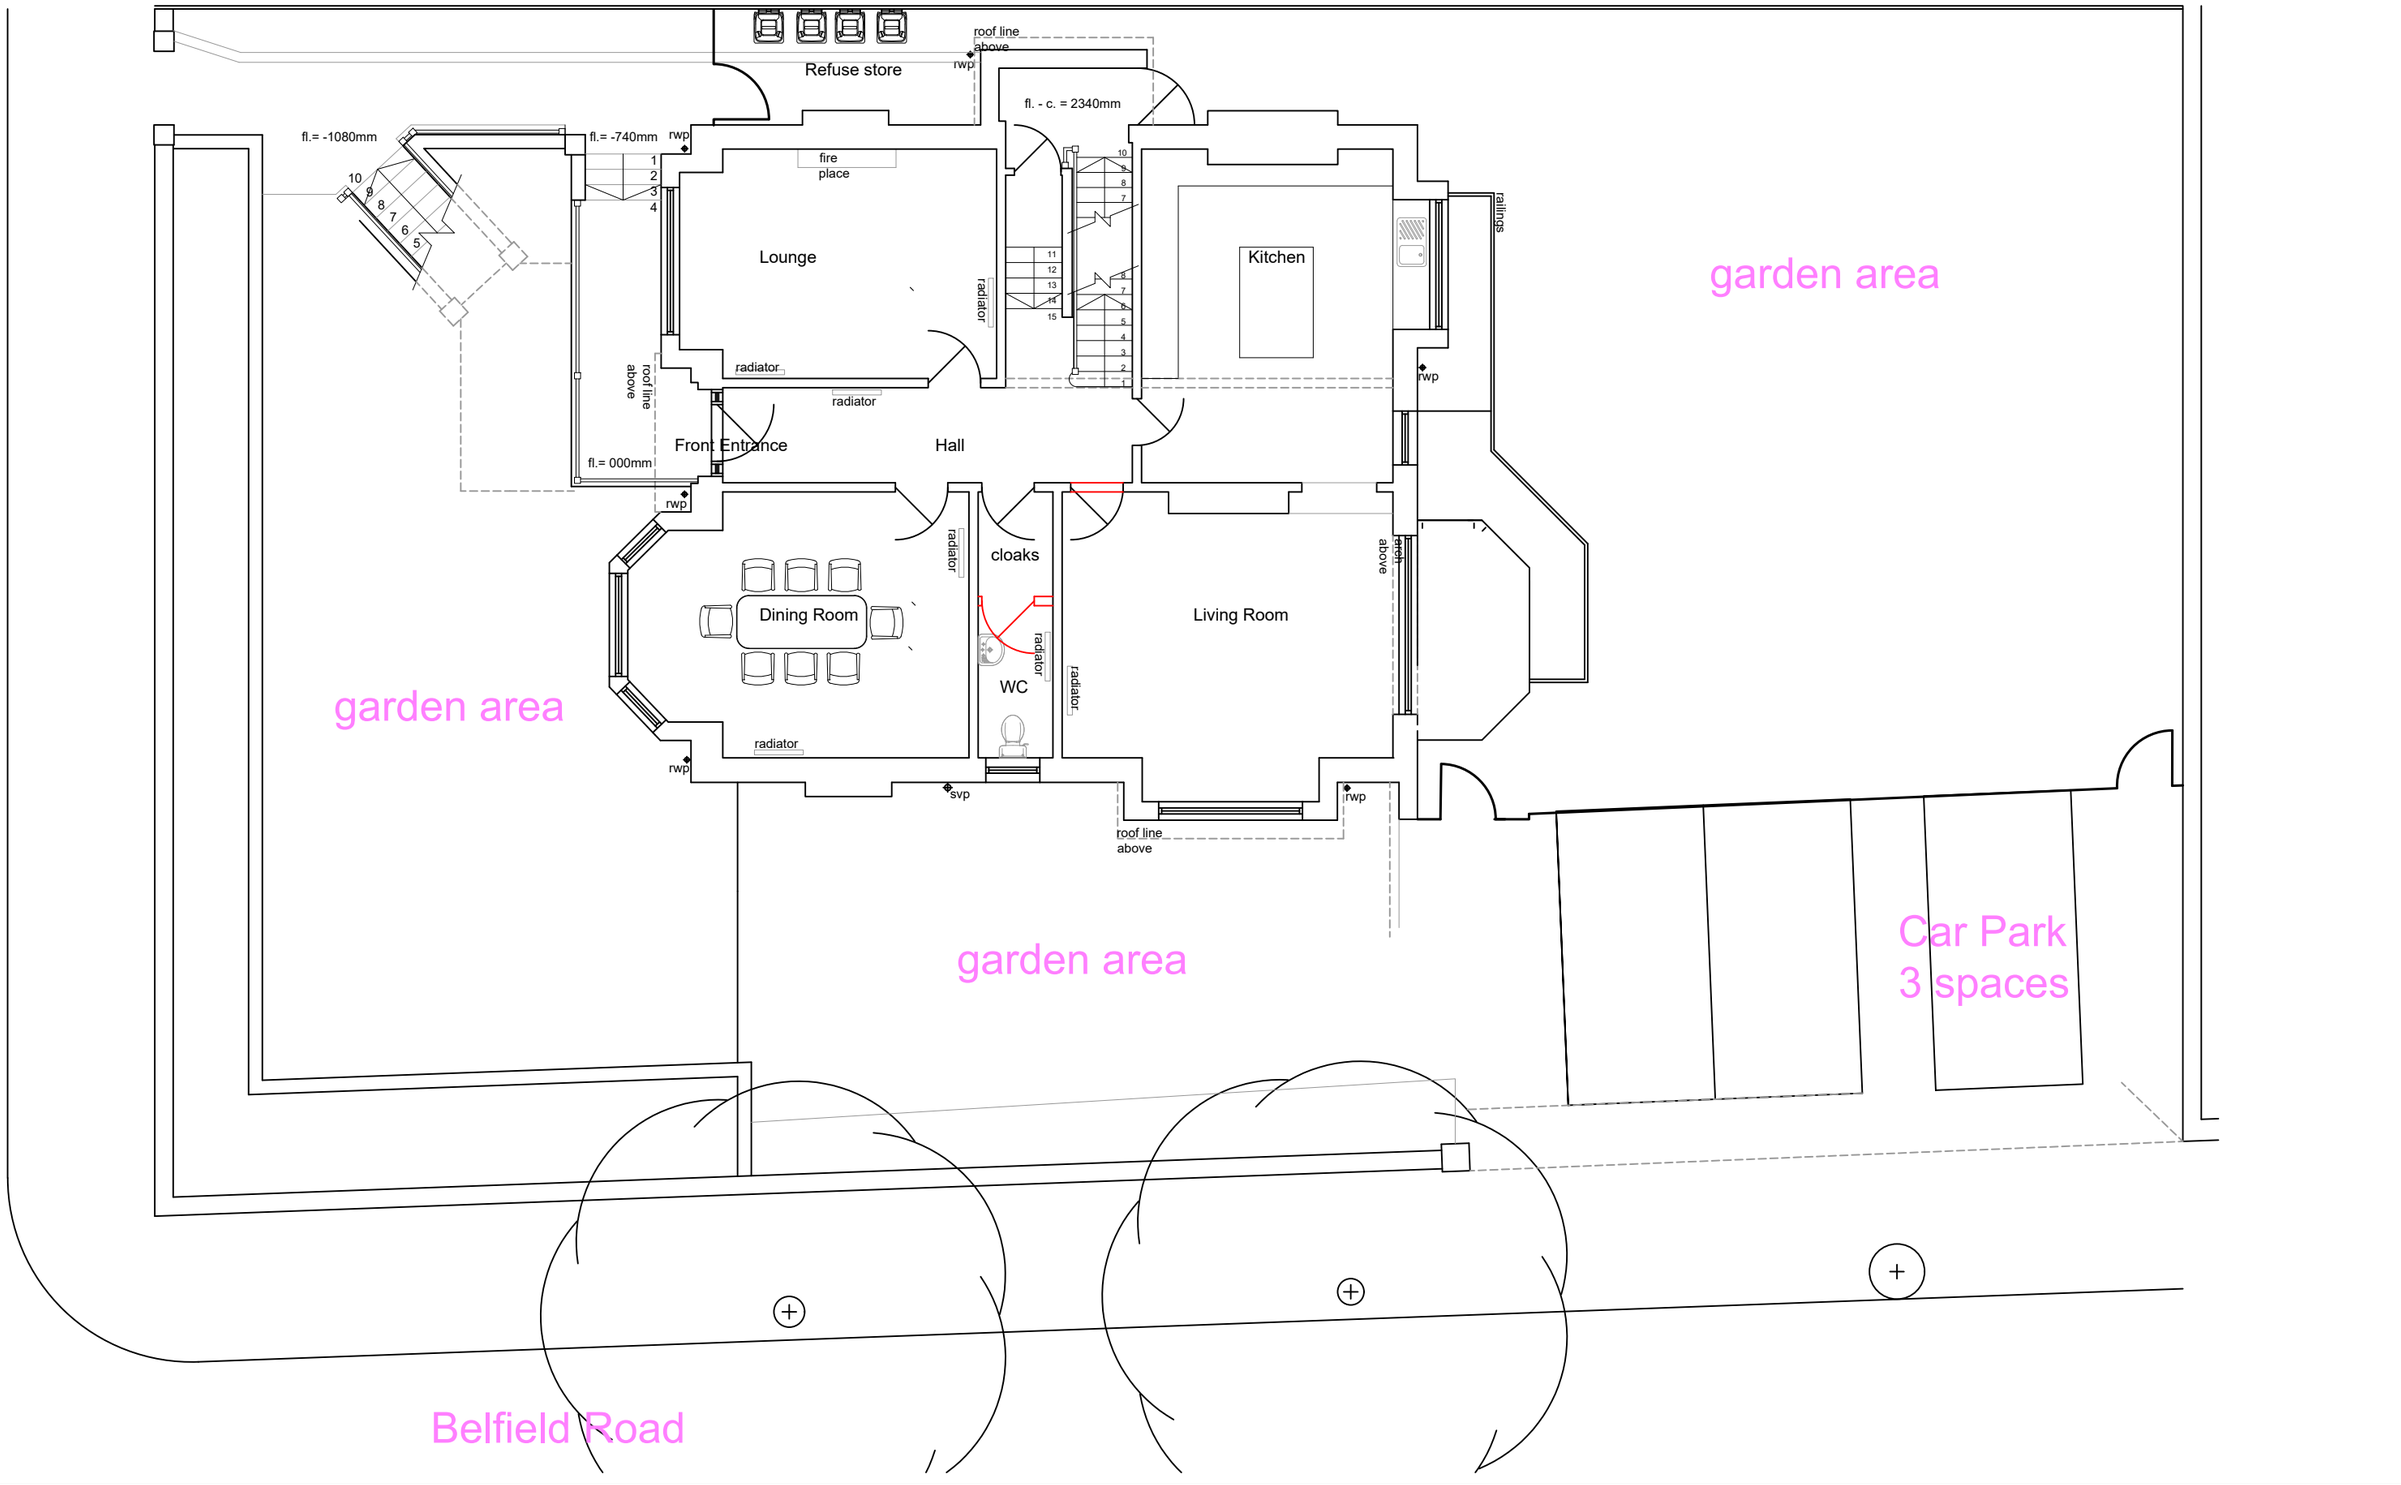



Simon R Miles
Chartered Architect
Didsbury
Manchester
T: 07778 137830
E: srmilesarchitect@gmail.com

Contractors must check all dimensions on site before preparing production drawings or commencing any work. This drawing and its design is the copyright of S.R.Miles Ltd and may not be reproduced in any form whatsoever without their prior express written consent.

Revision Date Revision note

Notes

Project :
645 WILMSLOW ROAD DIDSBURY

Title :
Proposed Site Plan

Drawing number : Issue :
25 488 PL101

Client :
MR & MRS GALLAGHER

Scale :
100 @A3

Date :
12.06.2025

CAD Ref :
25 488

Drawn by :
SRM

SRM
Simon R Miles BA Hons Dip Arch RIBA
Chartered Architect