


Location Plan
1 : 1250



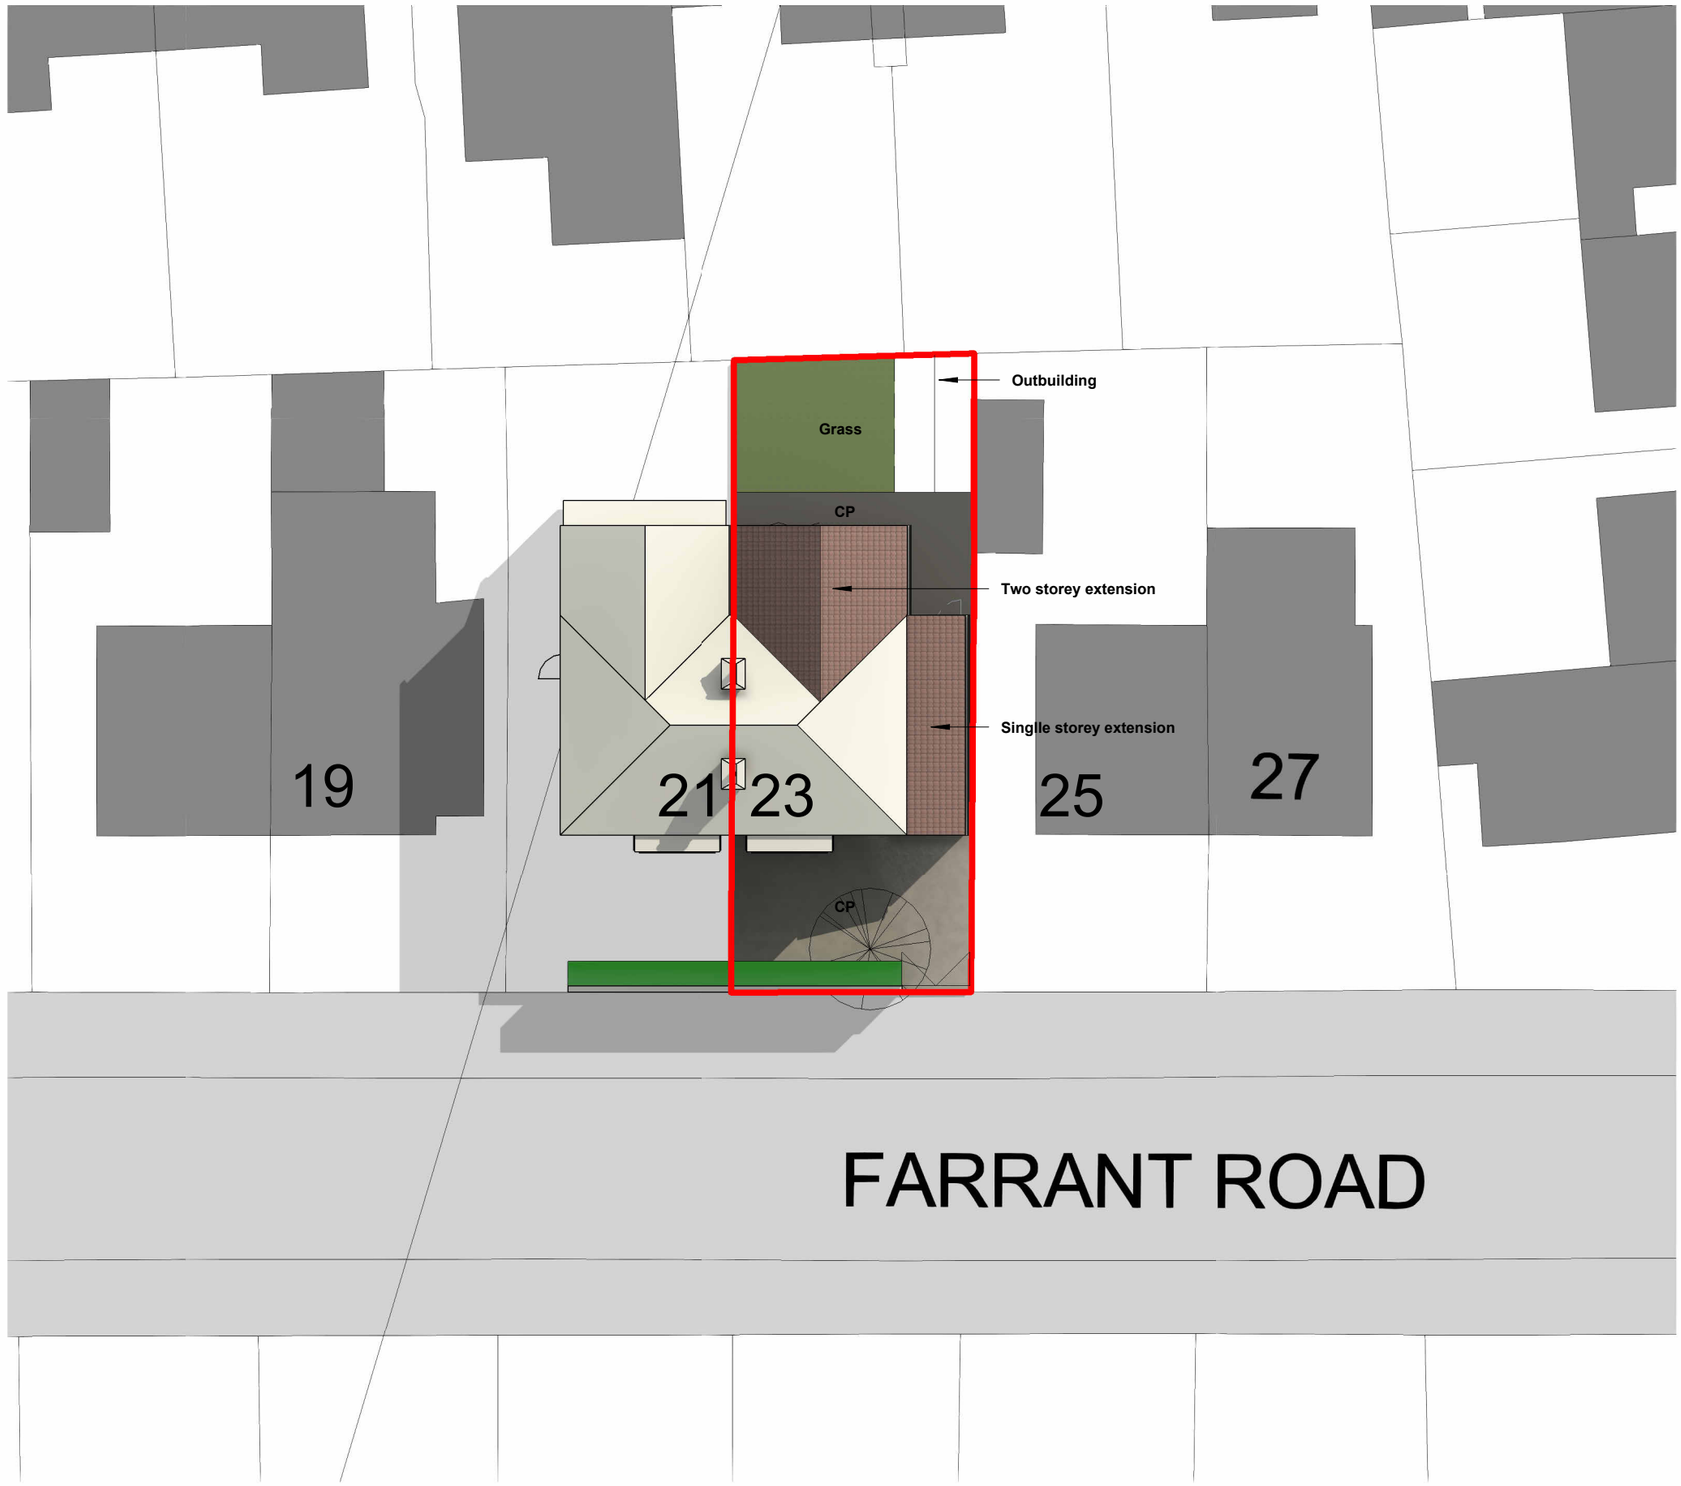

Site Plan
1 : 200

COPYRIGHT © ALL RIGHTS RESERVED BY VIKAS ALYAS LTD. DO NOT SCALE FROM DRAWING. DRAWING INDICATES DESIGN INTENT ONLY. REPORT ANY DISCREPANCIES TO CLIENT / VA LTD. NOT TO BE USED FOR CONSTRUCTION UNLESS STATED SO. TO BE READ IN CONJUCTION WITH OTHER DRAWINGS OR SPECIFICATION WHERE PROVIDED.

ARCHITEK
BUILDING DESIGN CONSULTANCY
0161 511 8479
vikas@architek.uk
916 Stockport Road, Levenshulme, Manchester, M19 3AB

No.	Description	Date
P1	Issue to Planning	05.04.2025

PROJECT
Two storey rear extension and single storey side extension

ADDRESS
23 Farrant Rd, Levenshulme, Manchester M12 4PD

CLIENT
Rida Imran

Manchester City Council

PURPOSE OF ISSUE
PLANNING

SHEET
Location and Site Plan

Date	Project number	Scale (@ A3)
06.03.2025	1326	As indicated

Drawn by	DRAWING NUMBER	REV
NA	A101	P1

Checked by
VA