
Apollo Pub, Miles Platting

Jigsaw Homes North

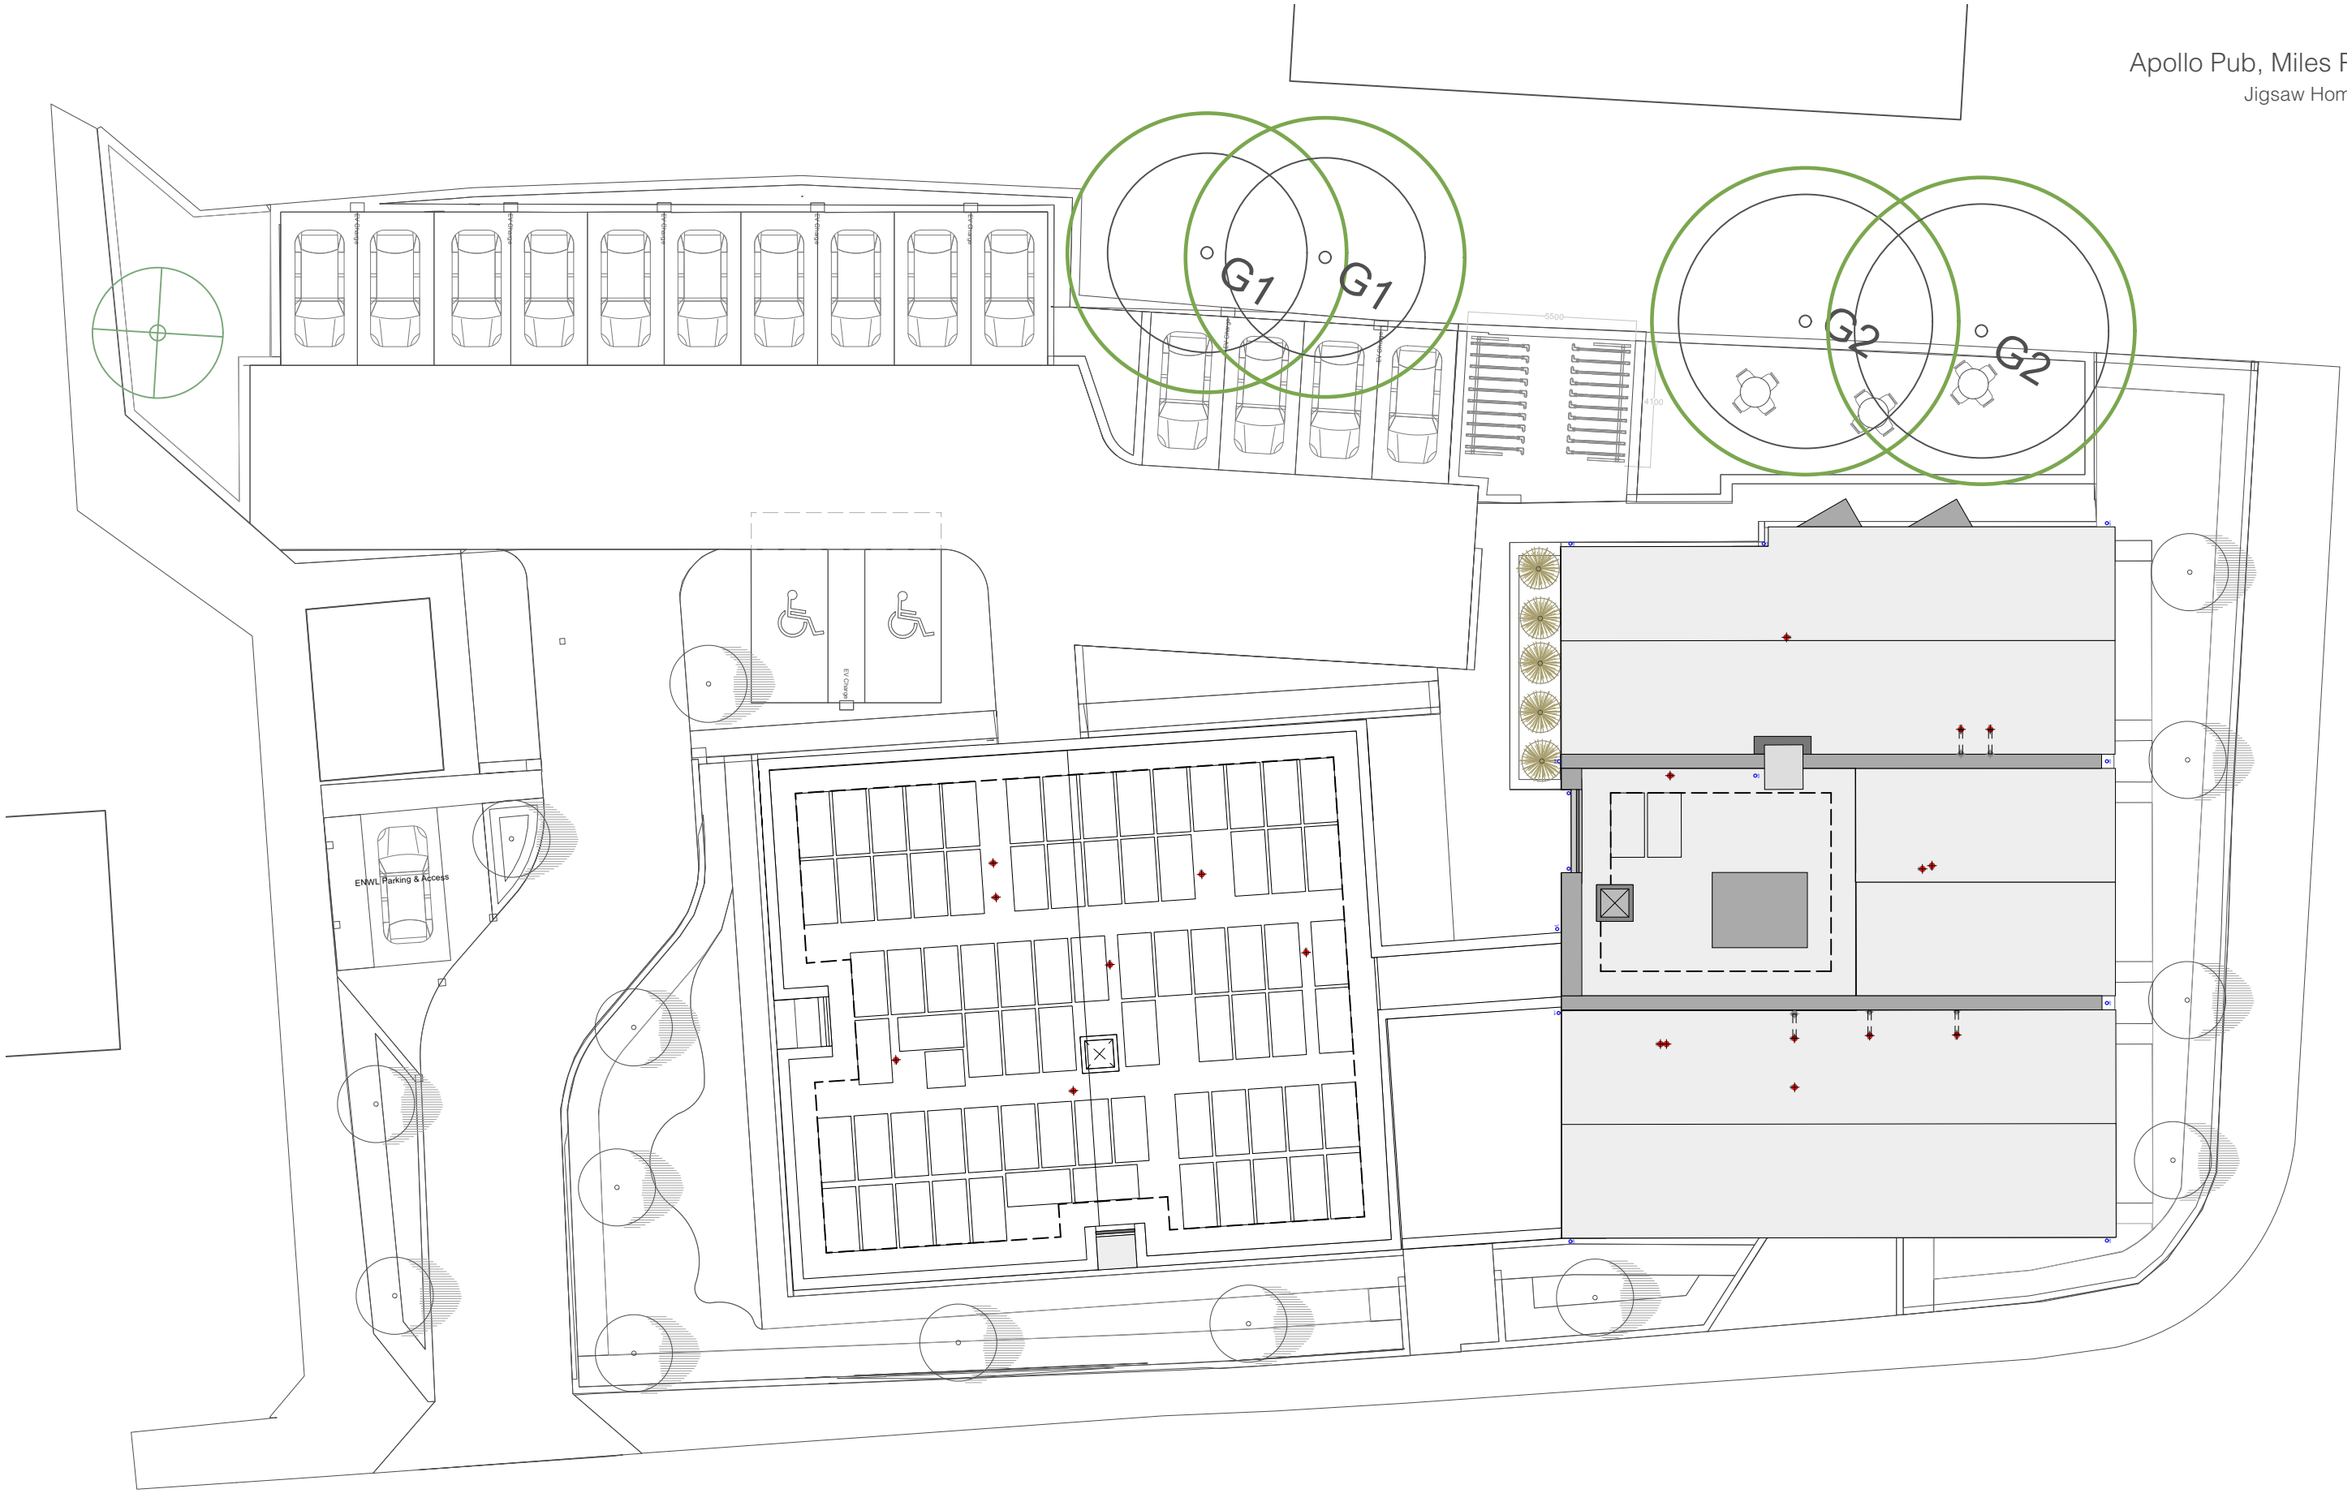

Drawing Title: Roof Plan
Date: 09.06.2025
Drawing no: 1349-AP-115
Scale: 1:200 @ A3
Drawn: NS

revision:
revision notes:

N

0m 2m 4m 10m 20m

Jigsaw

DK-Architects
26 Old Haymarket
Liverpool
L1 6ER
0151 231 1209 T
mail@dk-architects.com E
www.dk-architects.com W