

LIVING

# 3RD FLOOR FIT-OUT PLAN.

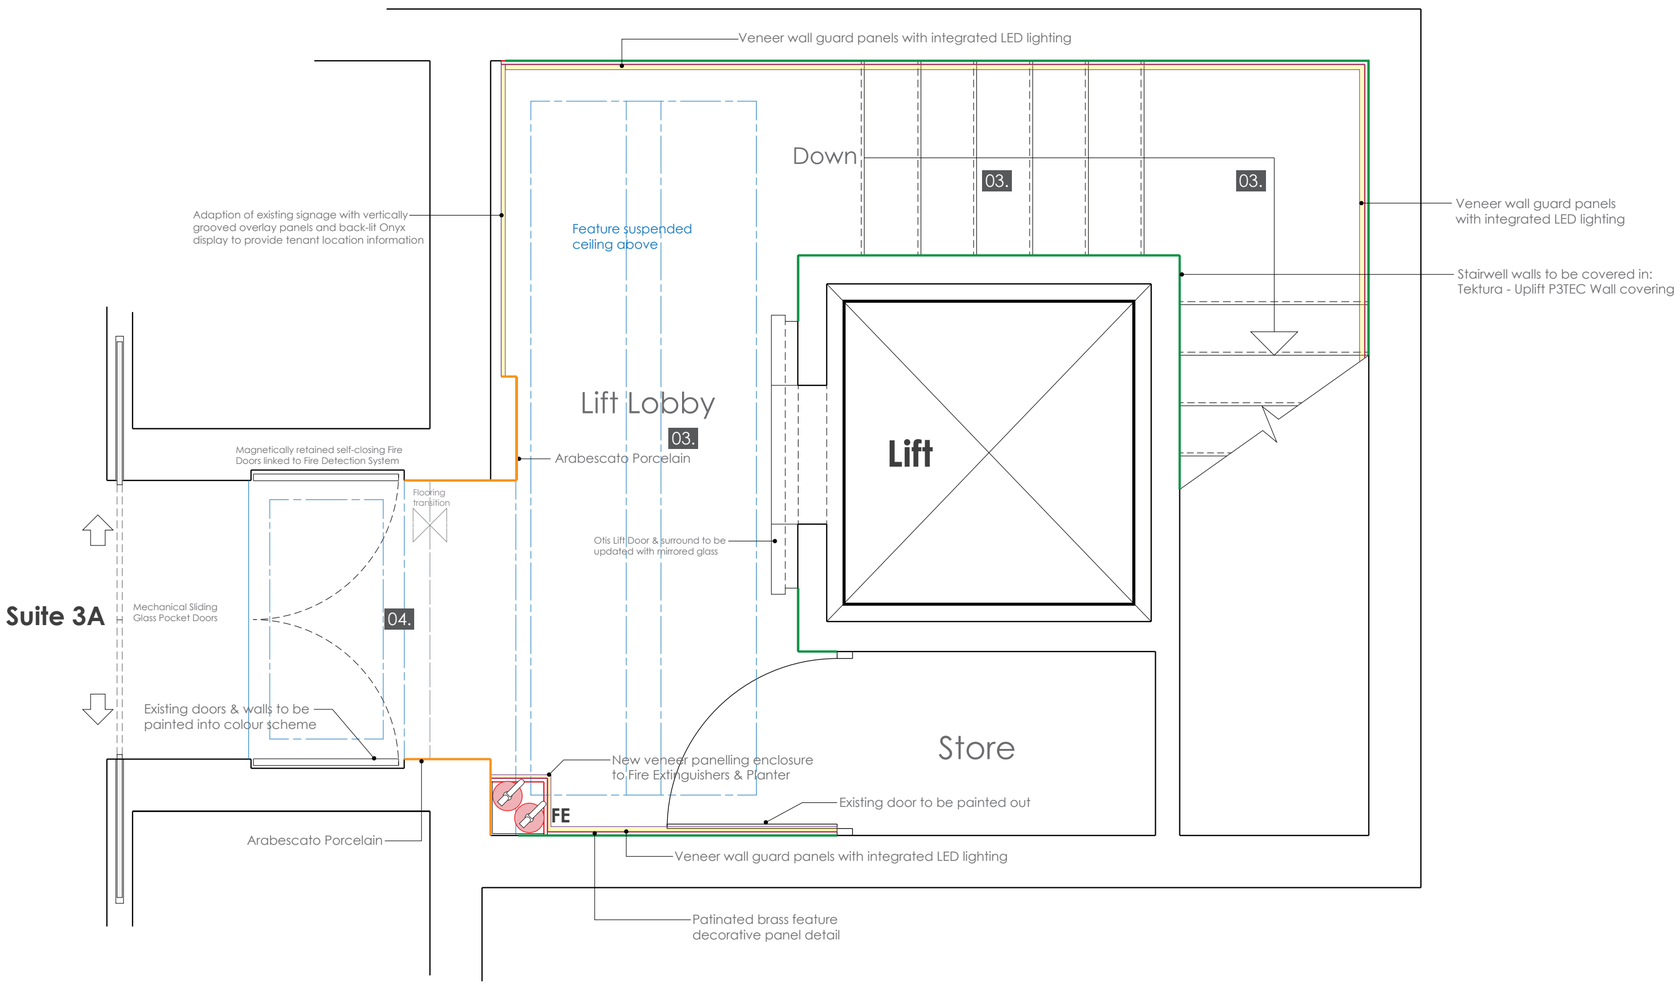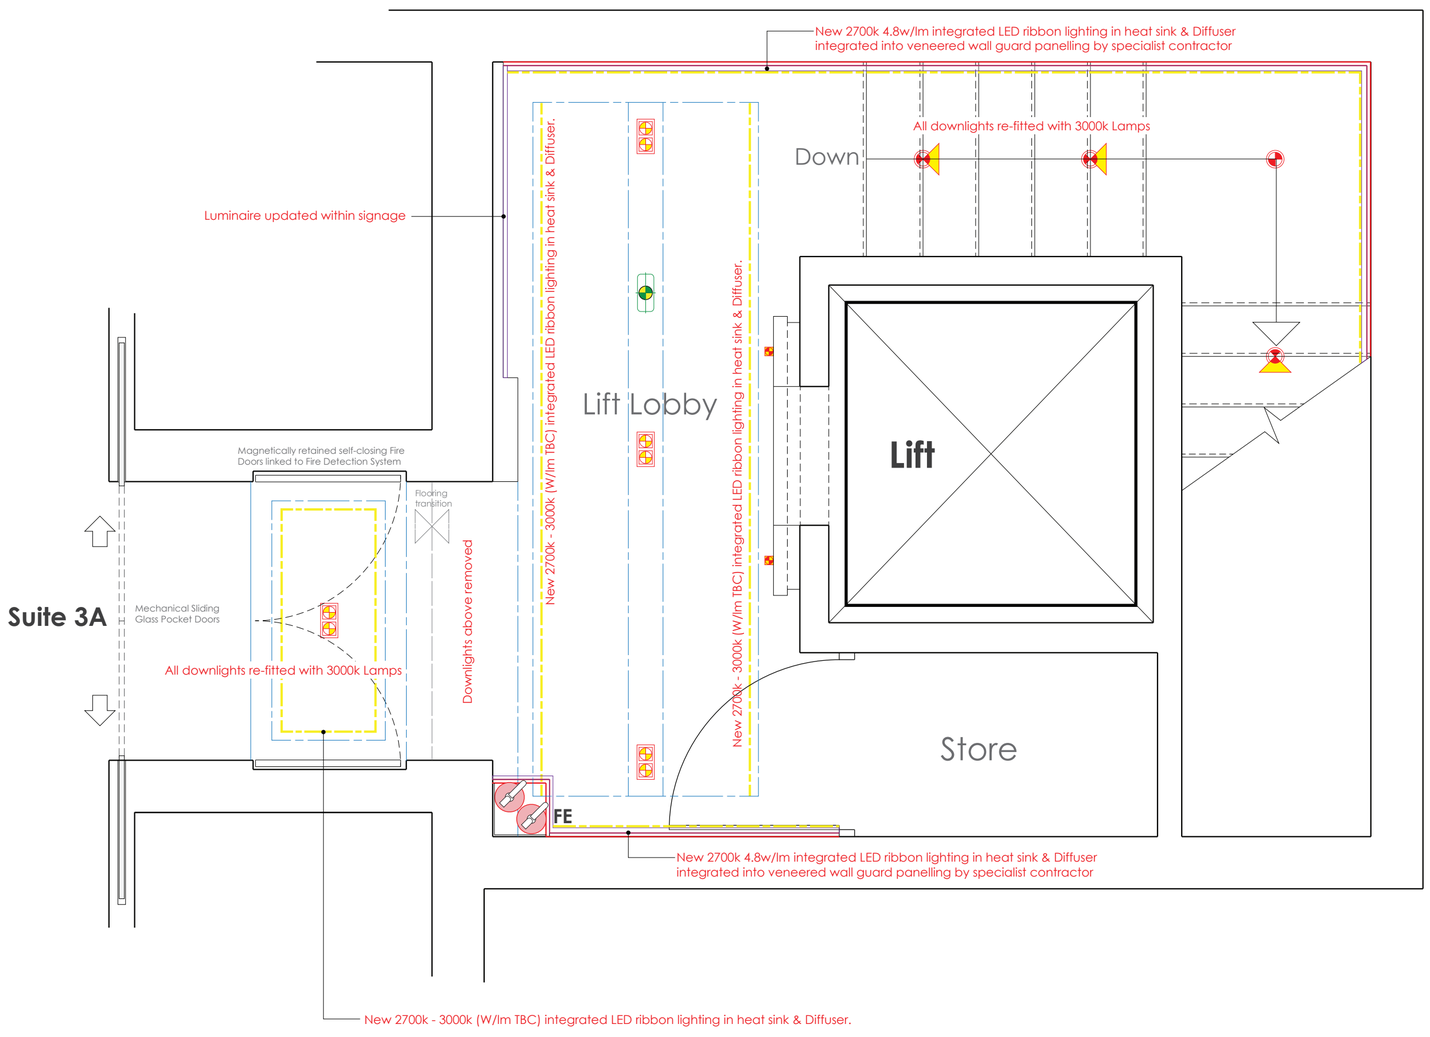


# 3RD FLOOR LIGHTING REVISIONS PLAN.

## Floor Finishes Legend.

- 01. Existing Nero Absoluto Black Granite
- 02. Existing Arabescato Structured Marble
- 03. New Amtico Spacia (colour TBD)
- 04. New R11 Arabescato Porcelain (TBC)

## Wall Finishes Legend.

- Existing Arabescato Structured Marble
- New Tektura Uplift P3TEC (colour TBD)
- New Large Format Arabescato Porcelain

The Office
756 Blackburn Road
Sharples
Bolton
BL1 7JW
01204 298 104
07969 175 357
acey68@hotmail.co.uk

Carlton House, Albert Square.
Proposed Refit:
Entrance & Common Areas -
Proposed 3rd Floor Plan
Original scale 1 : 25 @ A/1

andrewclare LIVING