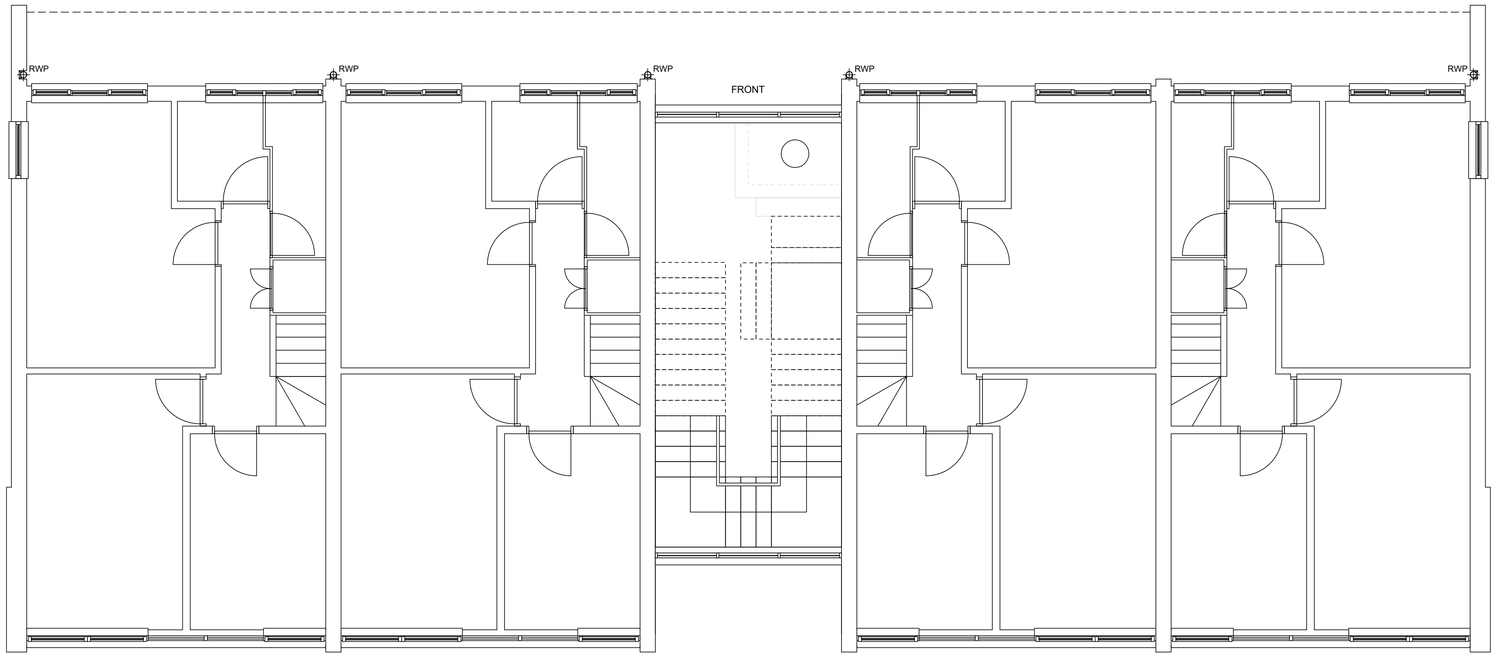

FIRST FLOOR

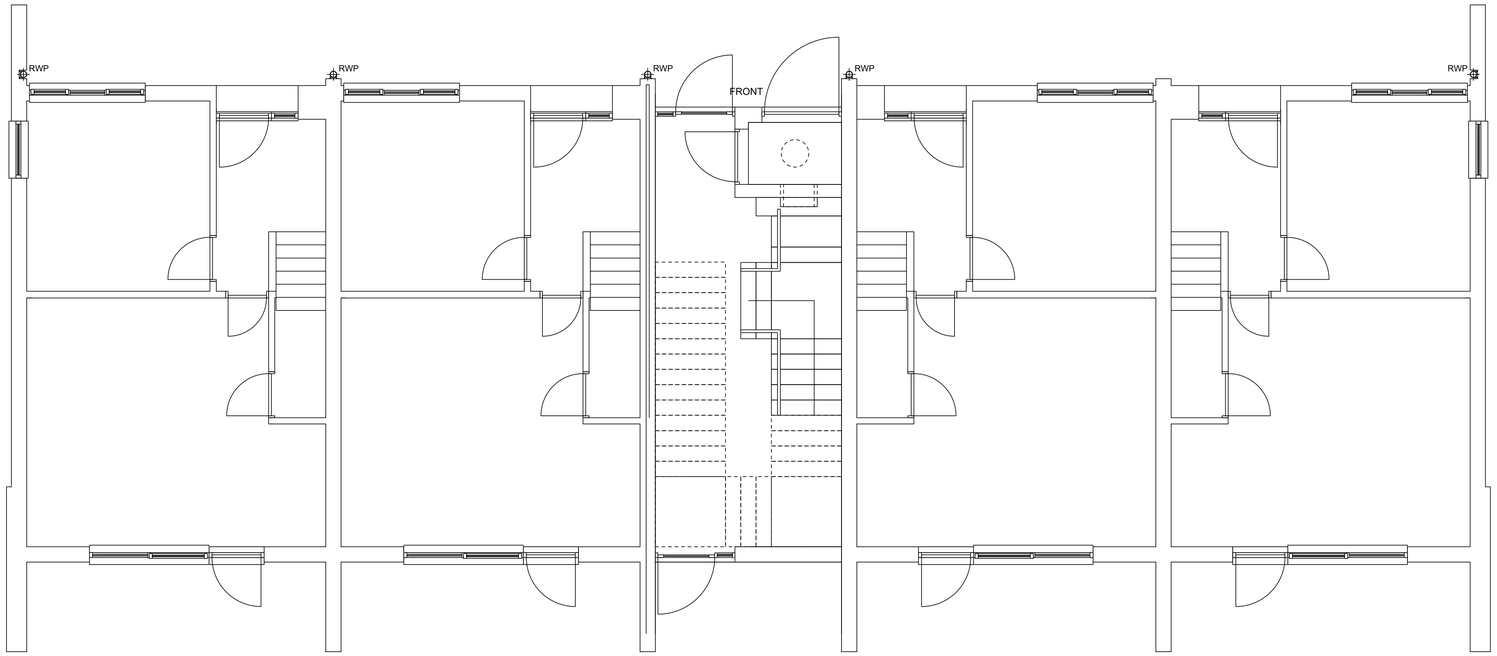

GROUND FLOOR

NORTH

0 0.5 1.0 1.5 2.0 2.5 5.0m

The copyright of this drawing is vested with Corstorphine & Wright Ltd and must not be copied or reproduced without the consent of the company.

Rev.	Description	Date	Drawn	Chk.
P-00	PLANNING ISSUE	21.05.25	DN	RE

Client

NORTHWARDS HOUSING

Project

RIVERDALE MAISONETTES FABRIC FIRST REFURBISHMENT

Drawing Title

EXISTING GROUND AND FIRST FLOOR PLANS - NORTH BLOCK
2-8 INCHCAPE DRIVE

Drawing Status

PLANNING

Corstorphine & Wright

Manchester Studio
Tribeca House, 21-27 Dale Street, Manchester M1 1EY
0161 272 8100
corstorphine-wright.com

Drawing No.	Revision
23746-2008	P-00

Drawn	Checked	Paper Size	Scale	Date
PR	KE	A1	1:50	21.05.25