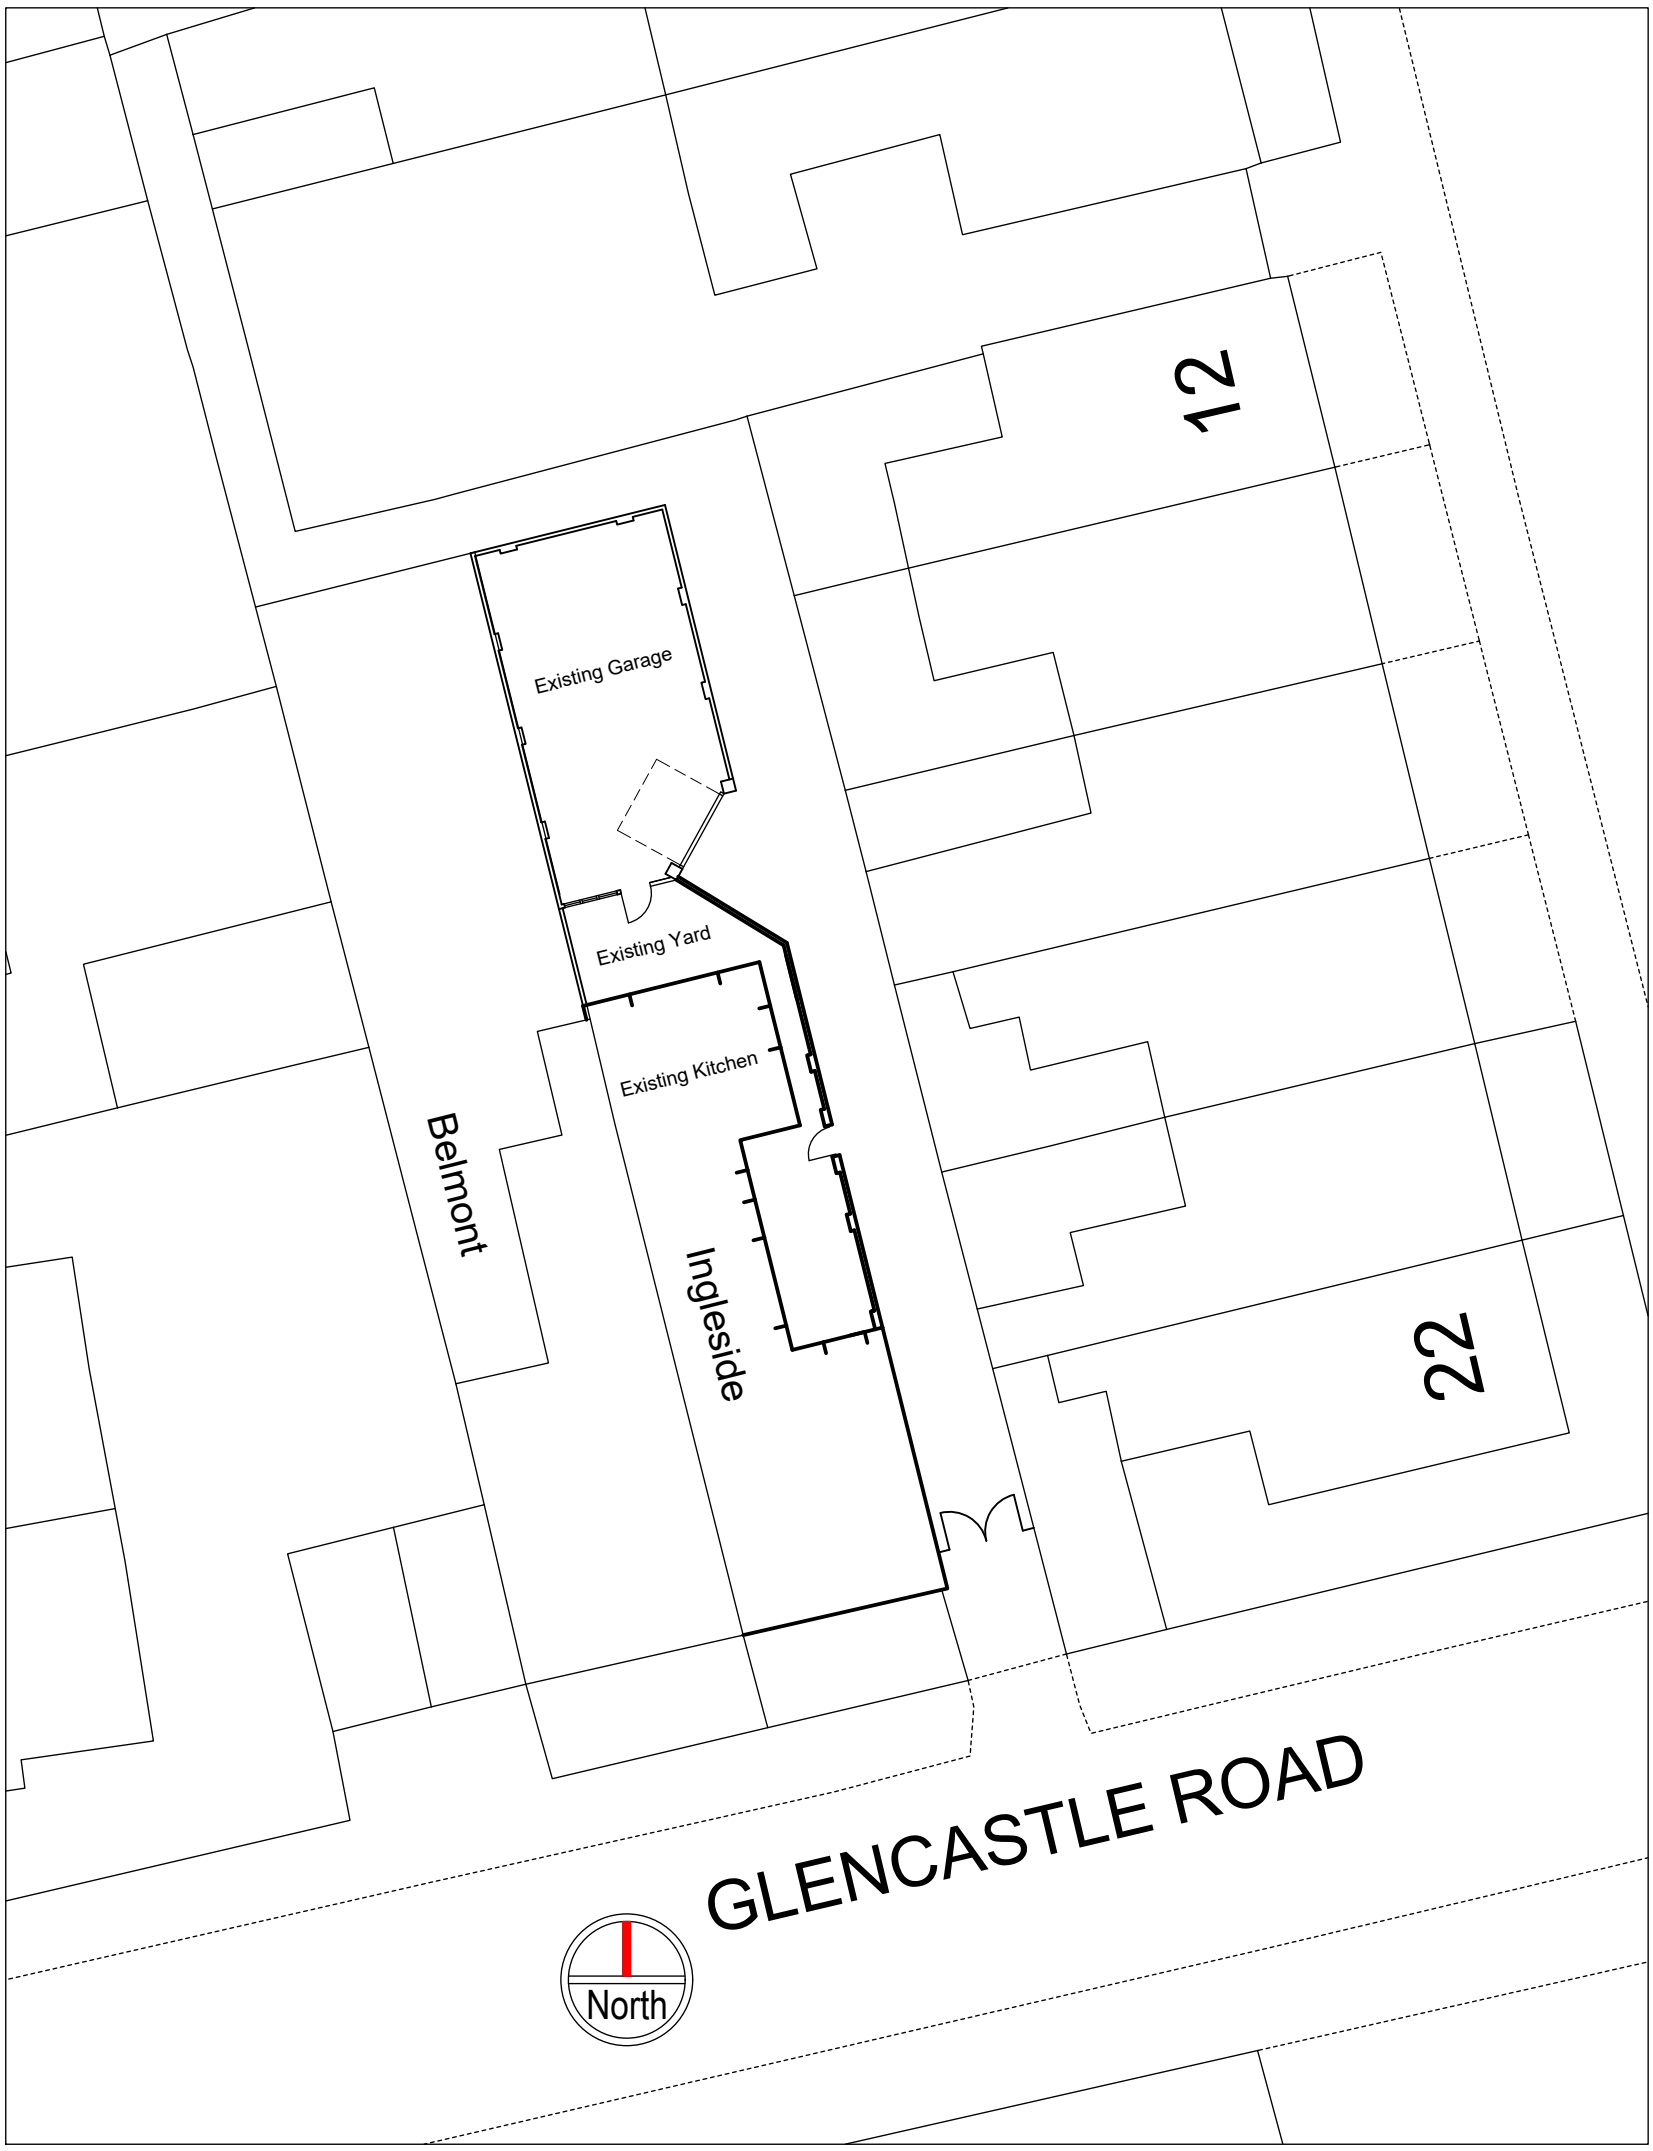


0 1 2 3 4 5 6 7 8 metres
Do not scale this drawing as it may have been reduced / distorted [1:200]

Rev A 16.06.2025 Amendments to project title.

Site Plans as Existing

Scale 1:200

PROJECT	DRAWING NUMBER			
Proposed Games Room: Ingleside, Glenside Road, Gorton, M18 7NE	NE - 002			
DRAWING	REVISION	DRAWN	CHECKED	SCALE
Site Plans as Existing	A	MV DATE Dec 2024		1:200 @ A3