

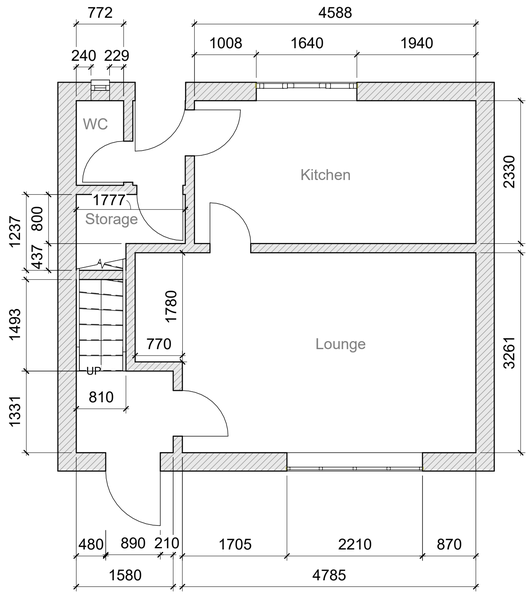



1 Existing Ground Floor Plan
1 : 50

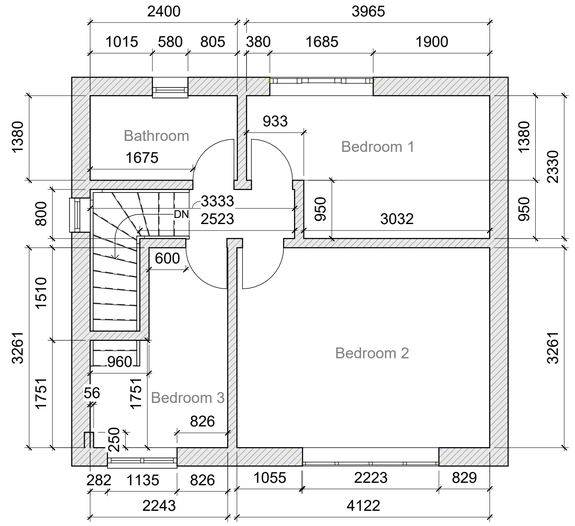

3 Existing First Floor Plan
1 : 50

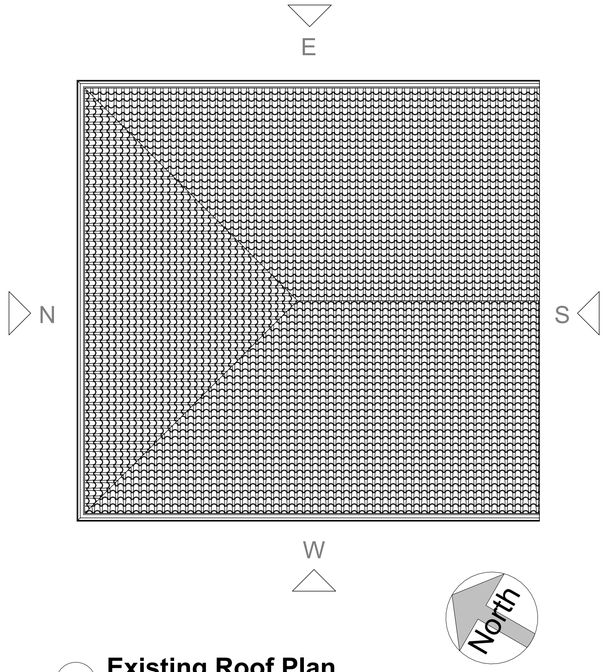


7 Existing Roof Plan
1 : 50

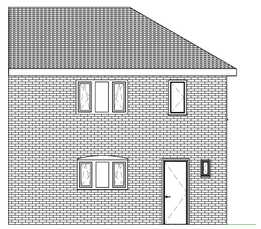


4 Existing East Elevation
1 : 100




5 Existing West Elevation
1 : 100

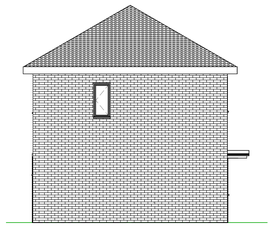

6 Existing North Elevation
1 : 100

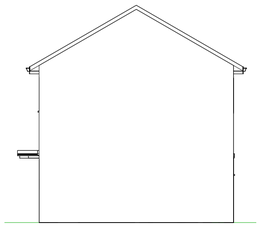

2 Existing South Elevation
1 : 100

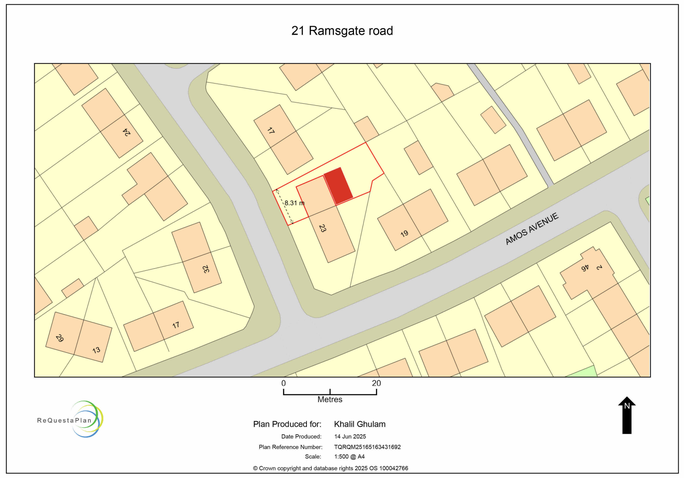

0 1 2 3 4 5
GRAPHIC SCALE: 1:50

0 1 2 3 4 5 10
GRAPHIC SCALE: 1:100

Important

This drawing is copyright and remains the property of the architectural designer. Do not measure from this drawing, except for the purpose of planning All dimensions to be checked on site Positions of anything existing must be confirmed on site prior to proceeding Any structural elements drawn are indicative and should be calculated by a structural engineer.

Notes

Contractor to be very cautious about using the dimensions on this drawing due to the angles of the walls and where the dimensions have been taken from.
All measurements to be taken on site personally.
Drawings for design purposes only.

Area

Total Site: 190 Sqm

Original Property: 45 Sqm

Proposed Extension: 29 Sqm

PROJECT
Proposed Rear Extension

DRAWING TITLE
Existing Plans and Elevations

CLIENT
Khalil Ghulam

DRAWN BY	DATE
Mohammad Naqvi	17/06/25

SCALE (@ A1)
As indicated

DRAWING NUMBER
A100