

COPYRIGHT OF ATELIER MB LTD
DO NOT SCALE FROM THIS DRAWING
DIMENSIONS TO BE CHECKED ON SITE

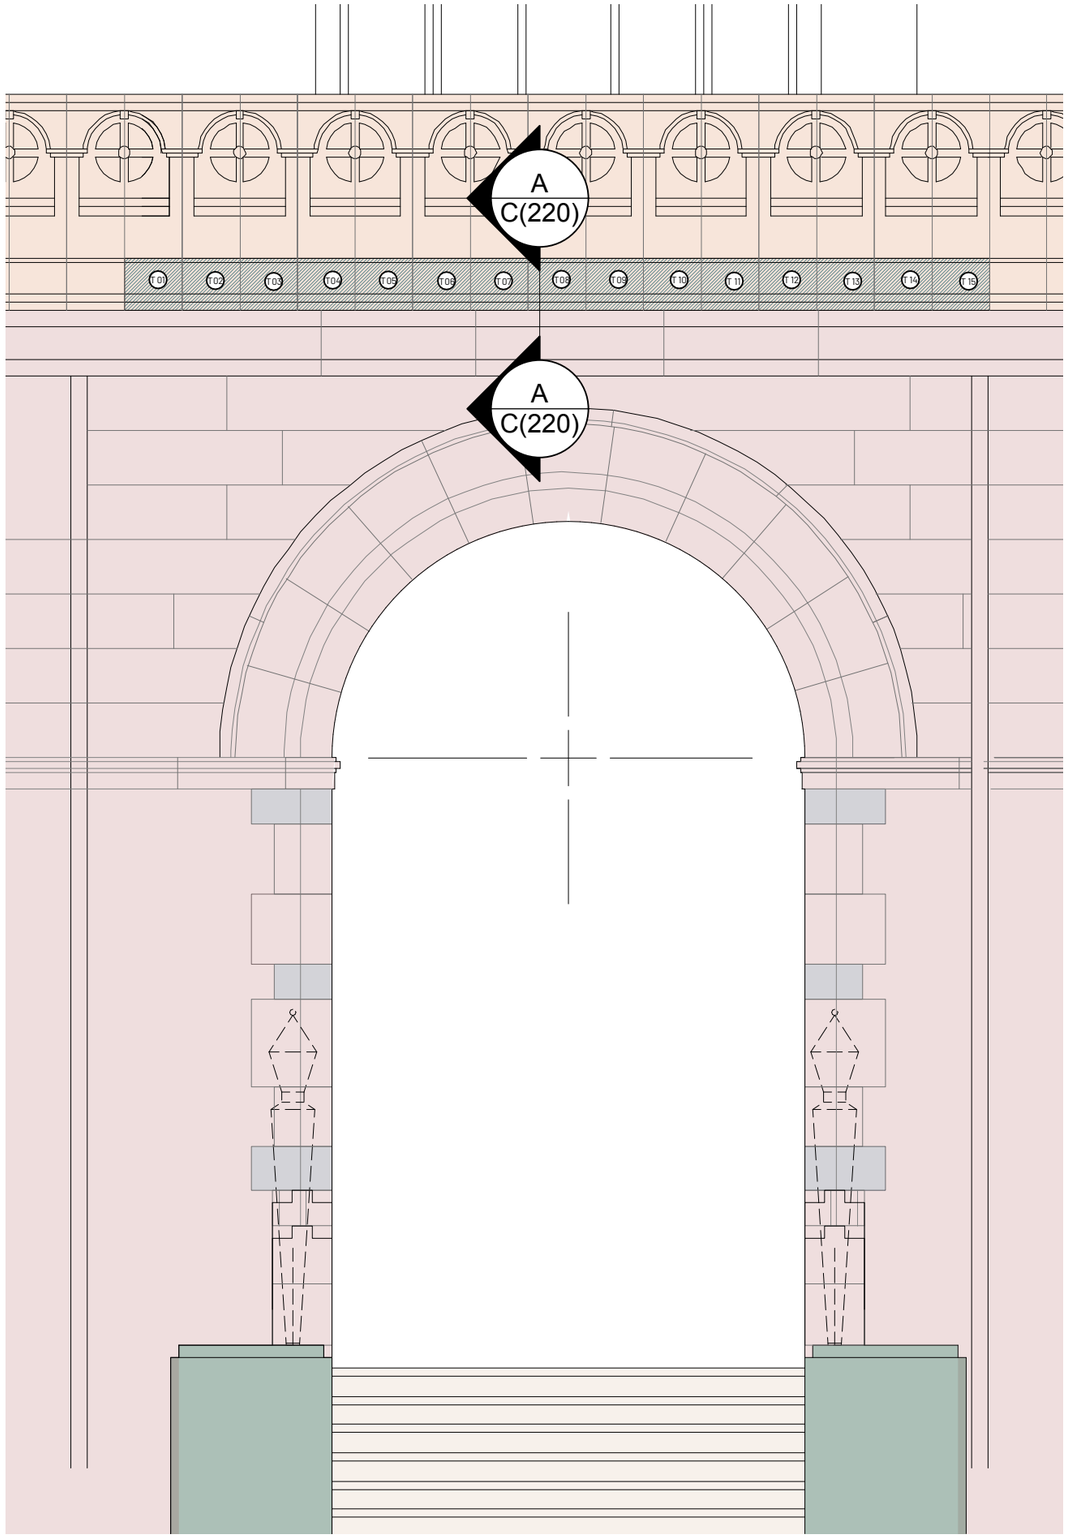

1 Localised Elevation
Scale: 1:35

0 200 400 600 800 mm

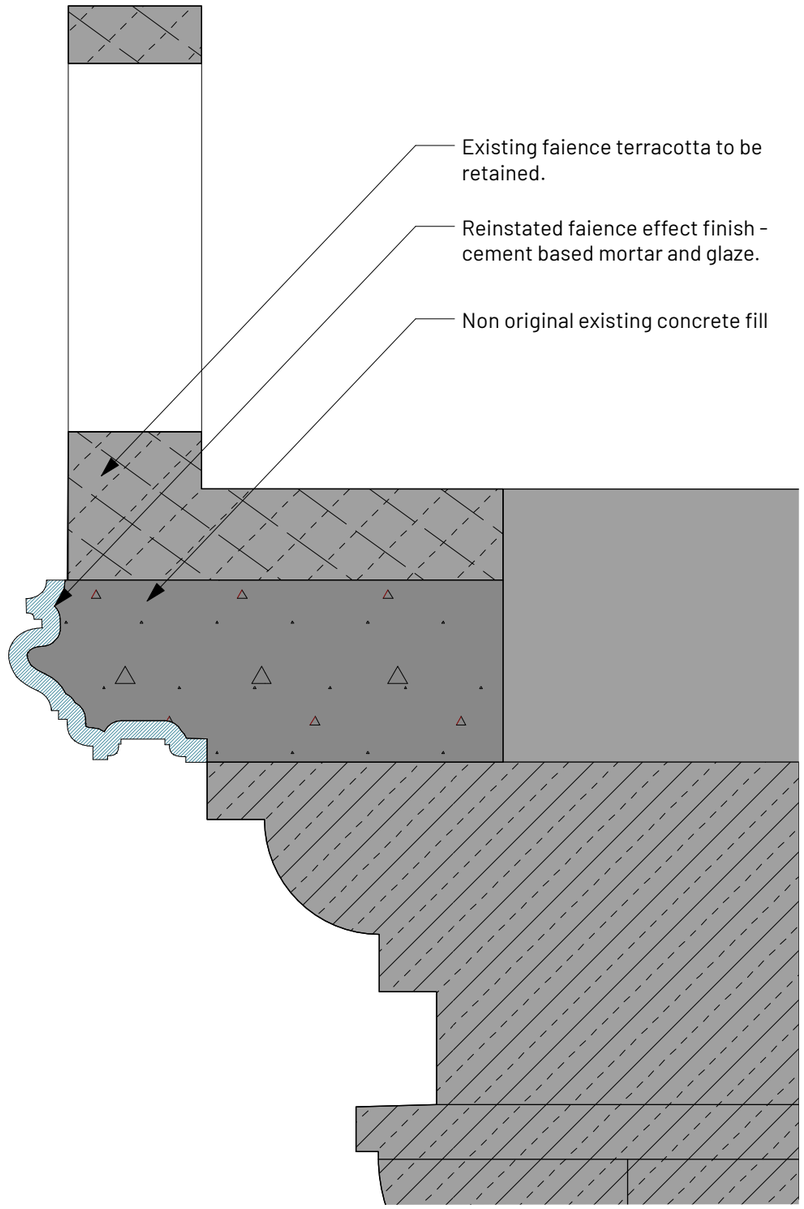

2 Typical detail AA
Scale: 1:10

0 100 200 300 400 mm

KEY
Repair
- AtMB-Repair-Terracotta-Mortar

Material
- AMB-Existing Elevation-Terracotta
- AMB-Stone-Shap Granite
- AMB-Stone-Dalbeattie Granite
- AMB-Stone-Peterhead Granite
- AMB-Stone-Portland Limestone

REV	NOTE	DRN	CHK

Midland Hotel
West Elevation
for Leonardo Hotels

Schedule of Work - Terracotta

PROJECT REF.	2045
DRWG NO.	C(220)
REVISION	
SCALE	AS NOTED
DATE 1st	Feb 24
DRAWN	HW

SK sketch E existing P proposed T tender C construction F1 final issue

+44 161 236 0051
ARCHITECT@ATELIERMB.CO.UK

ATELIER.MB