

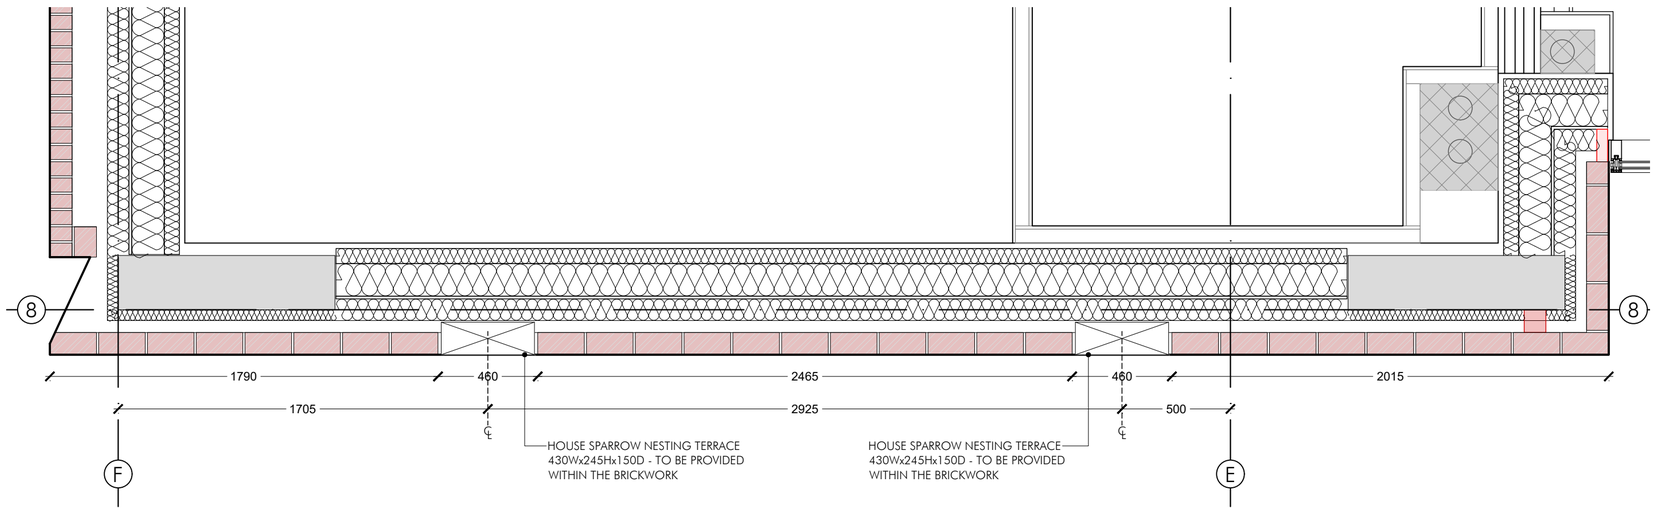


LEVEL 2 PLAN - 1:20

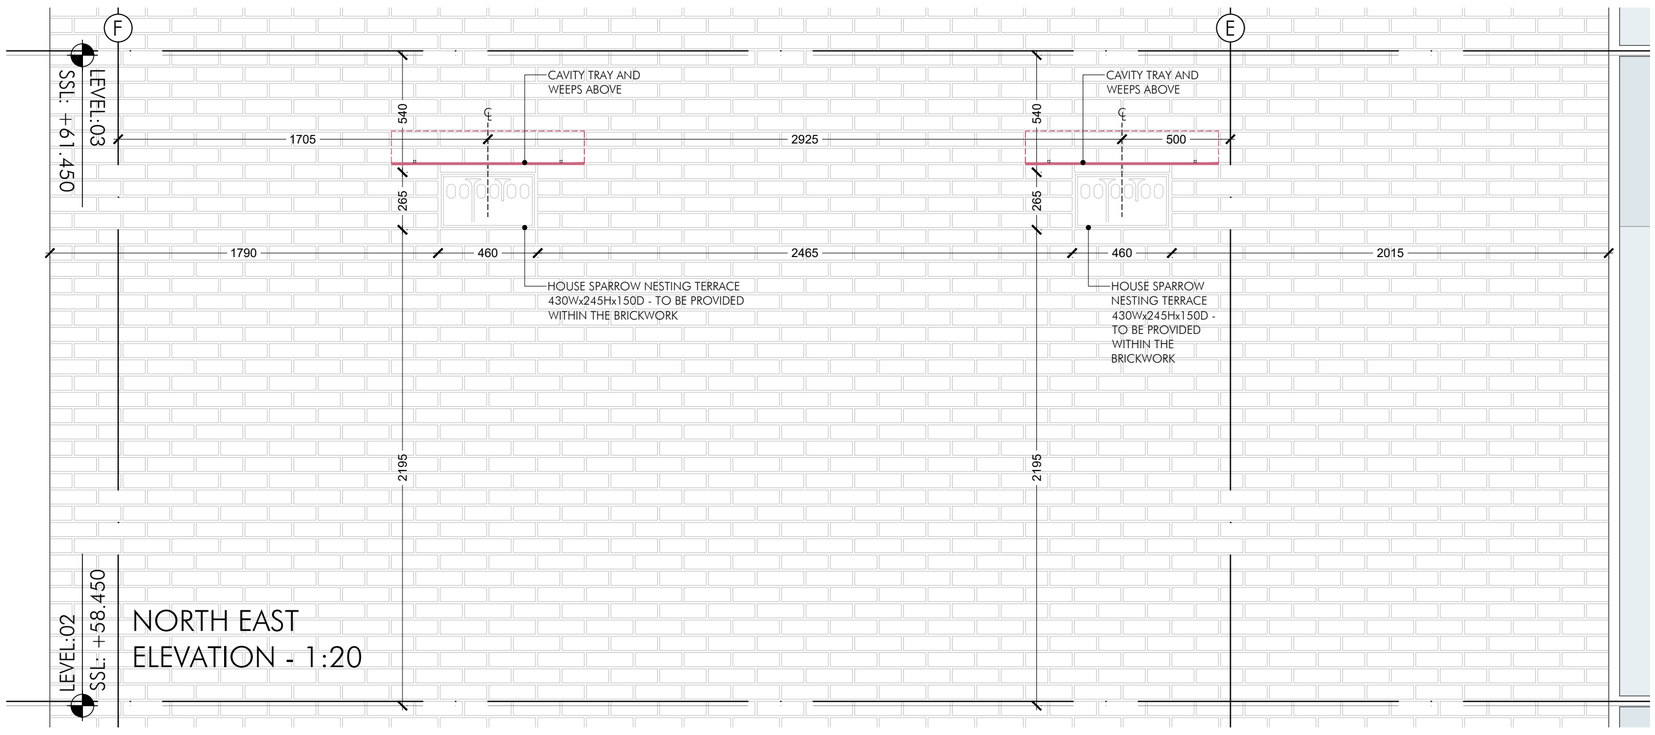


NORTH EAST
ELEVATION - 1:20

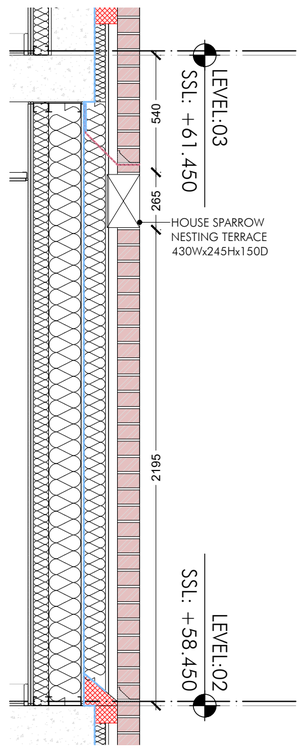

SECTION BB - 1:20




IMAGE OF HOUSE SPARROW
NESTING TERRACE - 2NO. REQ'D

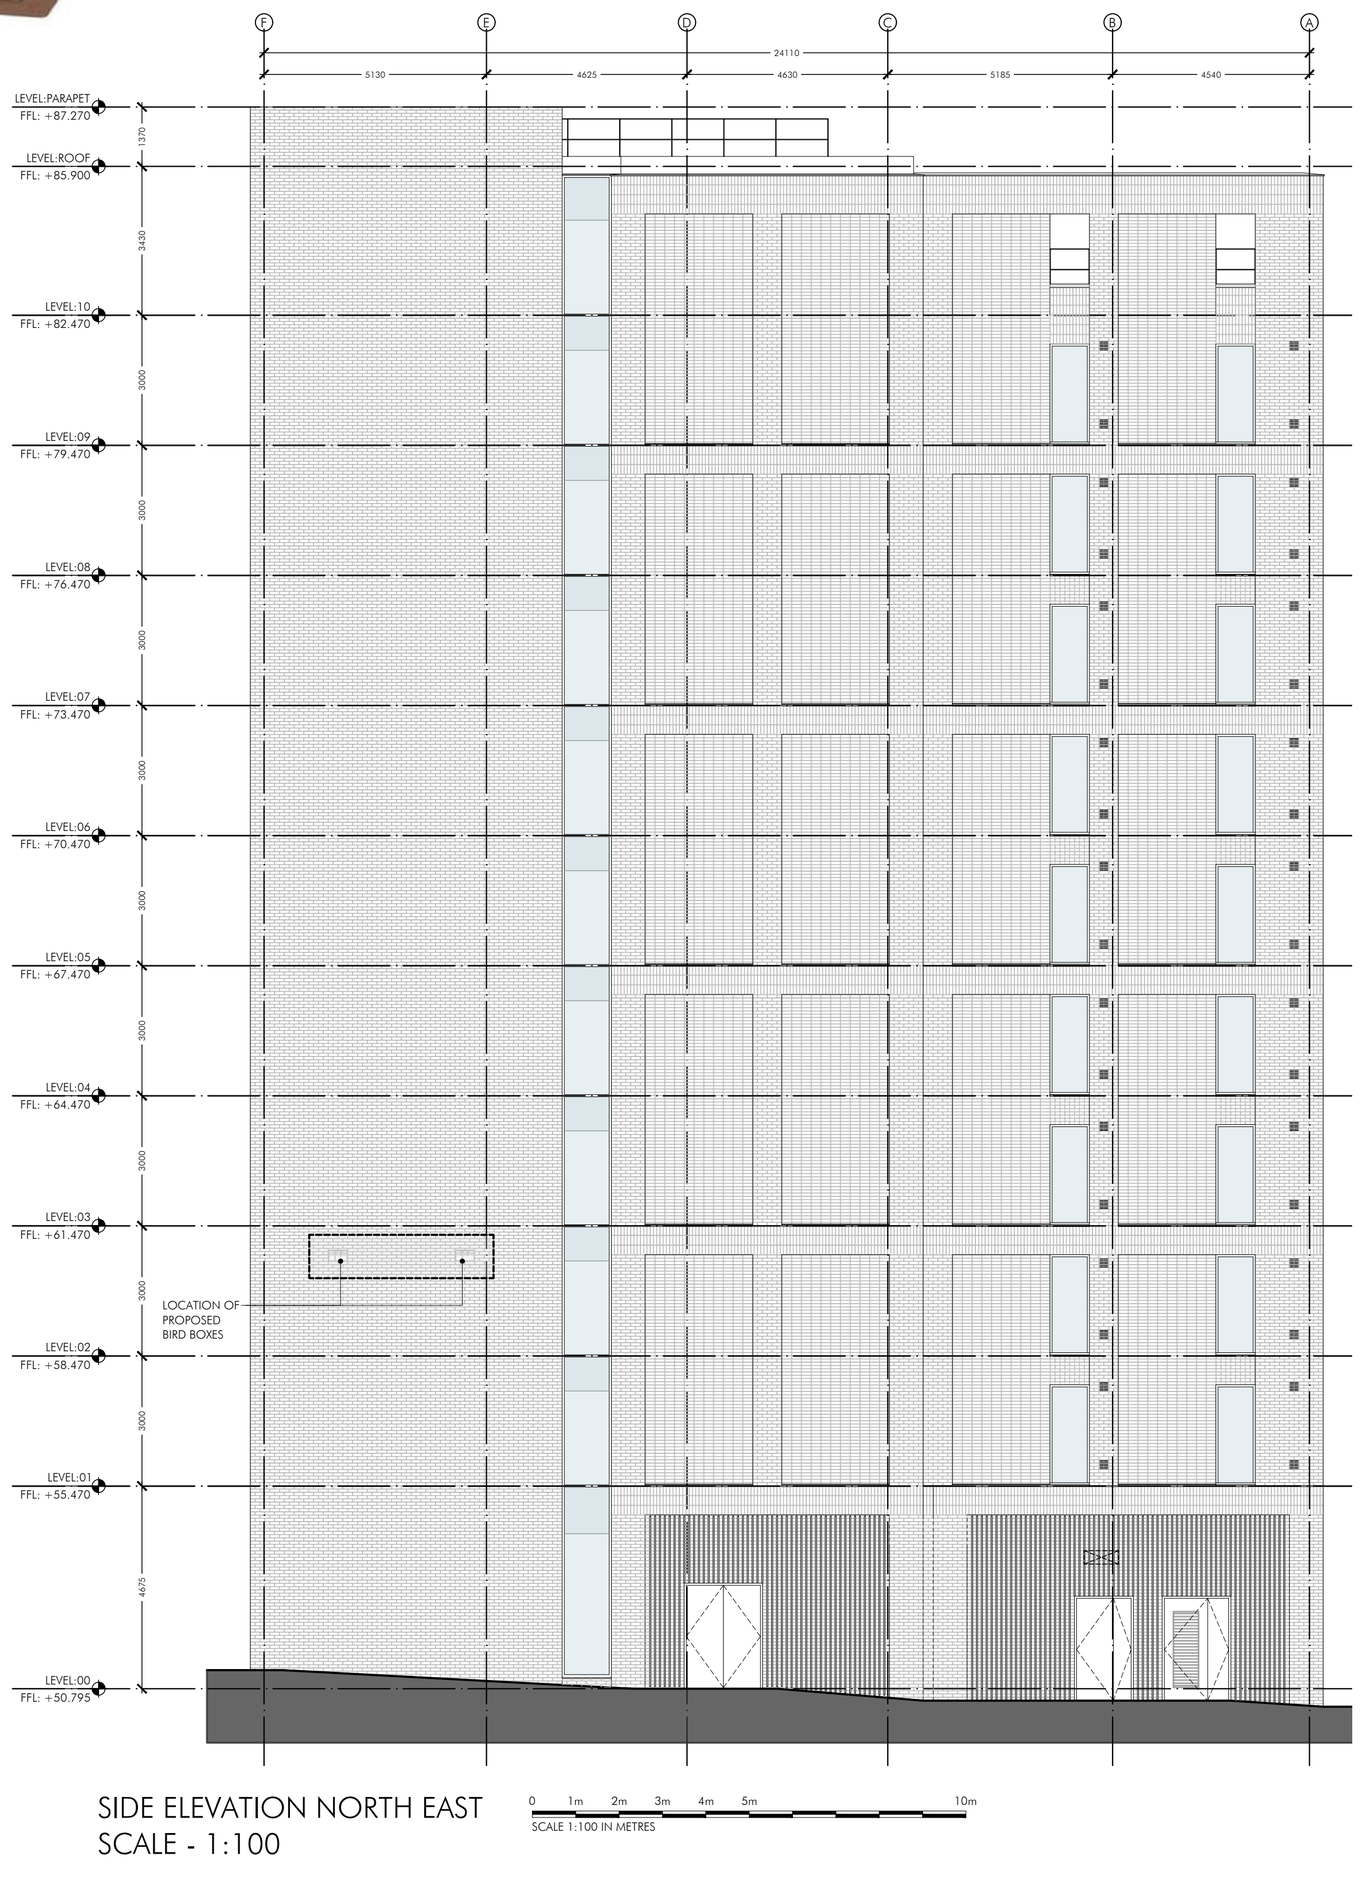

SIDE ELEVATION NORTH EAST
SCALE - 1:100

0 1m 2m 3m 4m 5m 10m
SCALE 1:100 IN METRES

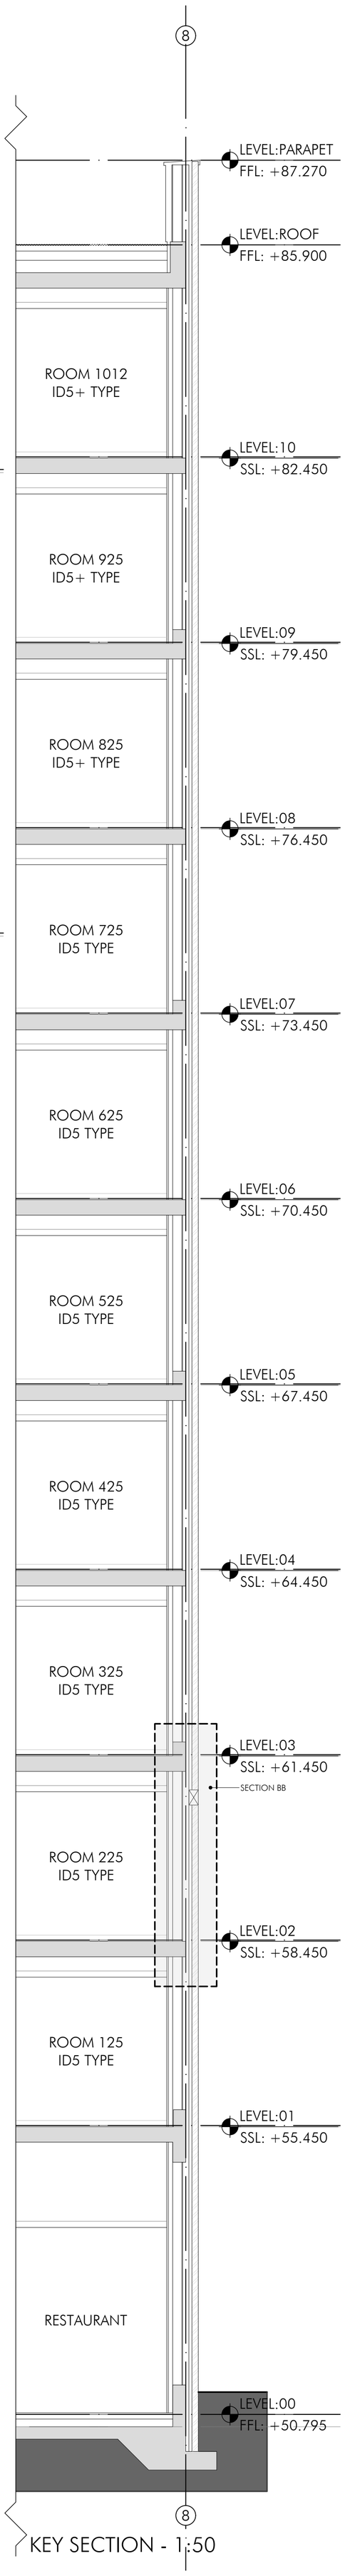

KEY SECTION - 1:50

CONSTRUCTION ISSUE

PROJECT
PREMIER INN ROCHDALE ROAD
25 ROCHDALE ROAD
MANCHESTER, M4 4HT

TITLE
BIRD BOX LOCATION AND SETTING OUT
NORTH EAST ELEVATION

SCALE
1:100, 1:50, 1:20 @ A1

DRAWING No
L017-APA-21-01.ZZ-D-A-900101

DRAWN

REVISION

REVISION

DATE

VER

ALLISON PIKE
ARCHITECTS & DESIGNERS

7 Buxton Road West, Disley,
Stockport, Cheshire, SK12 2AE.
Website: www.allisonpike.com
Telephone: 01663 763000
Facsimile: 01663 766772
Email: studio@allisonpike.com

© Allison Pike Partnership Limited.