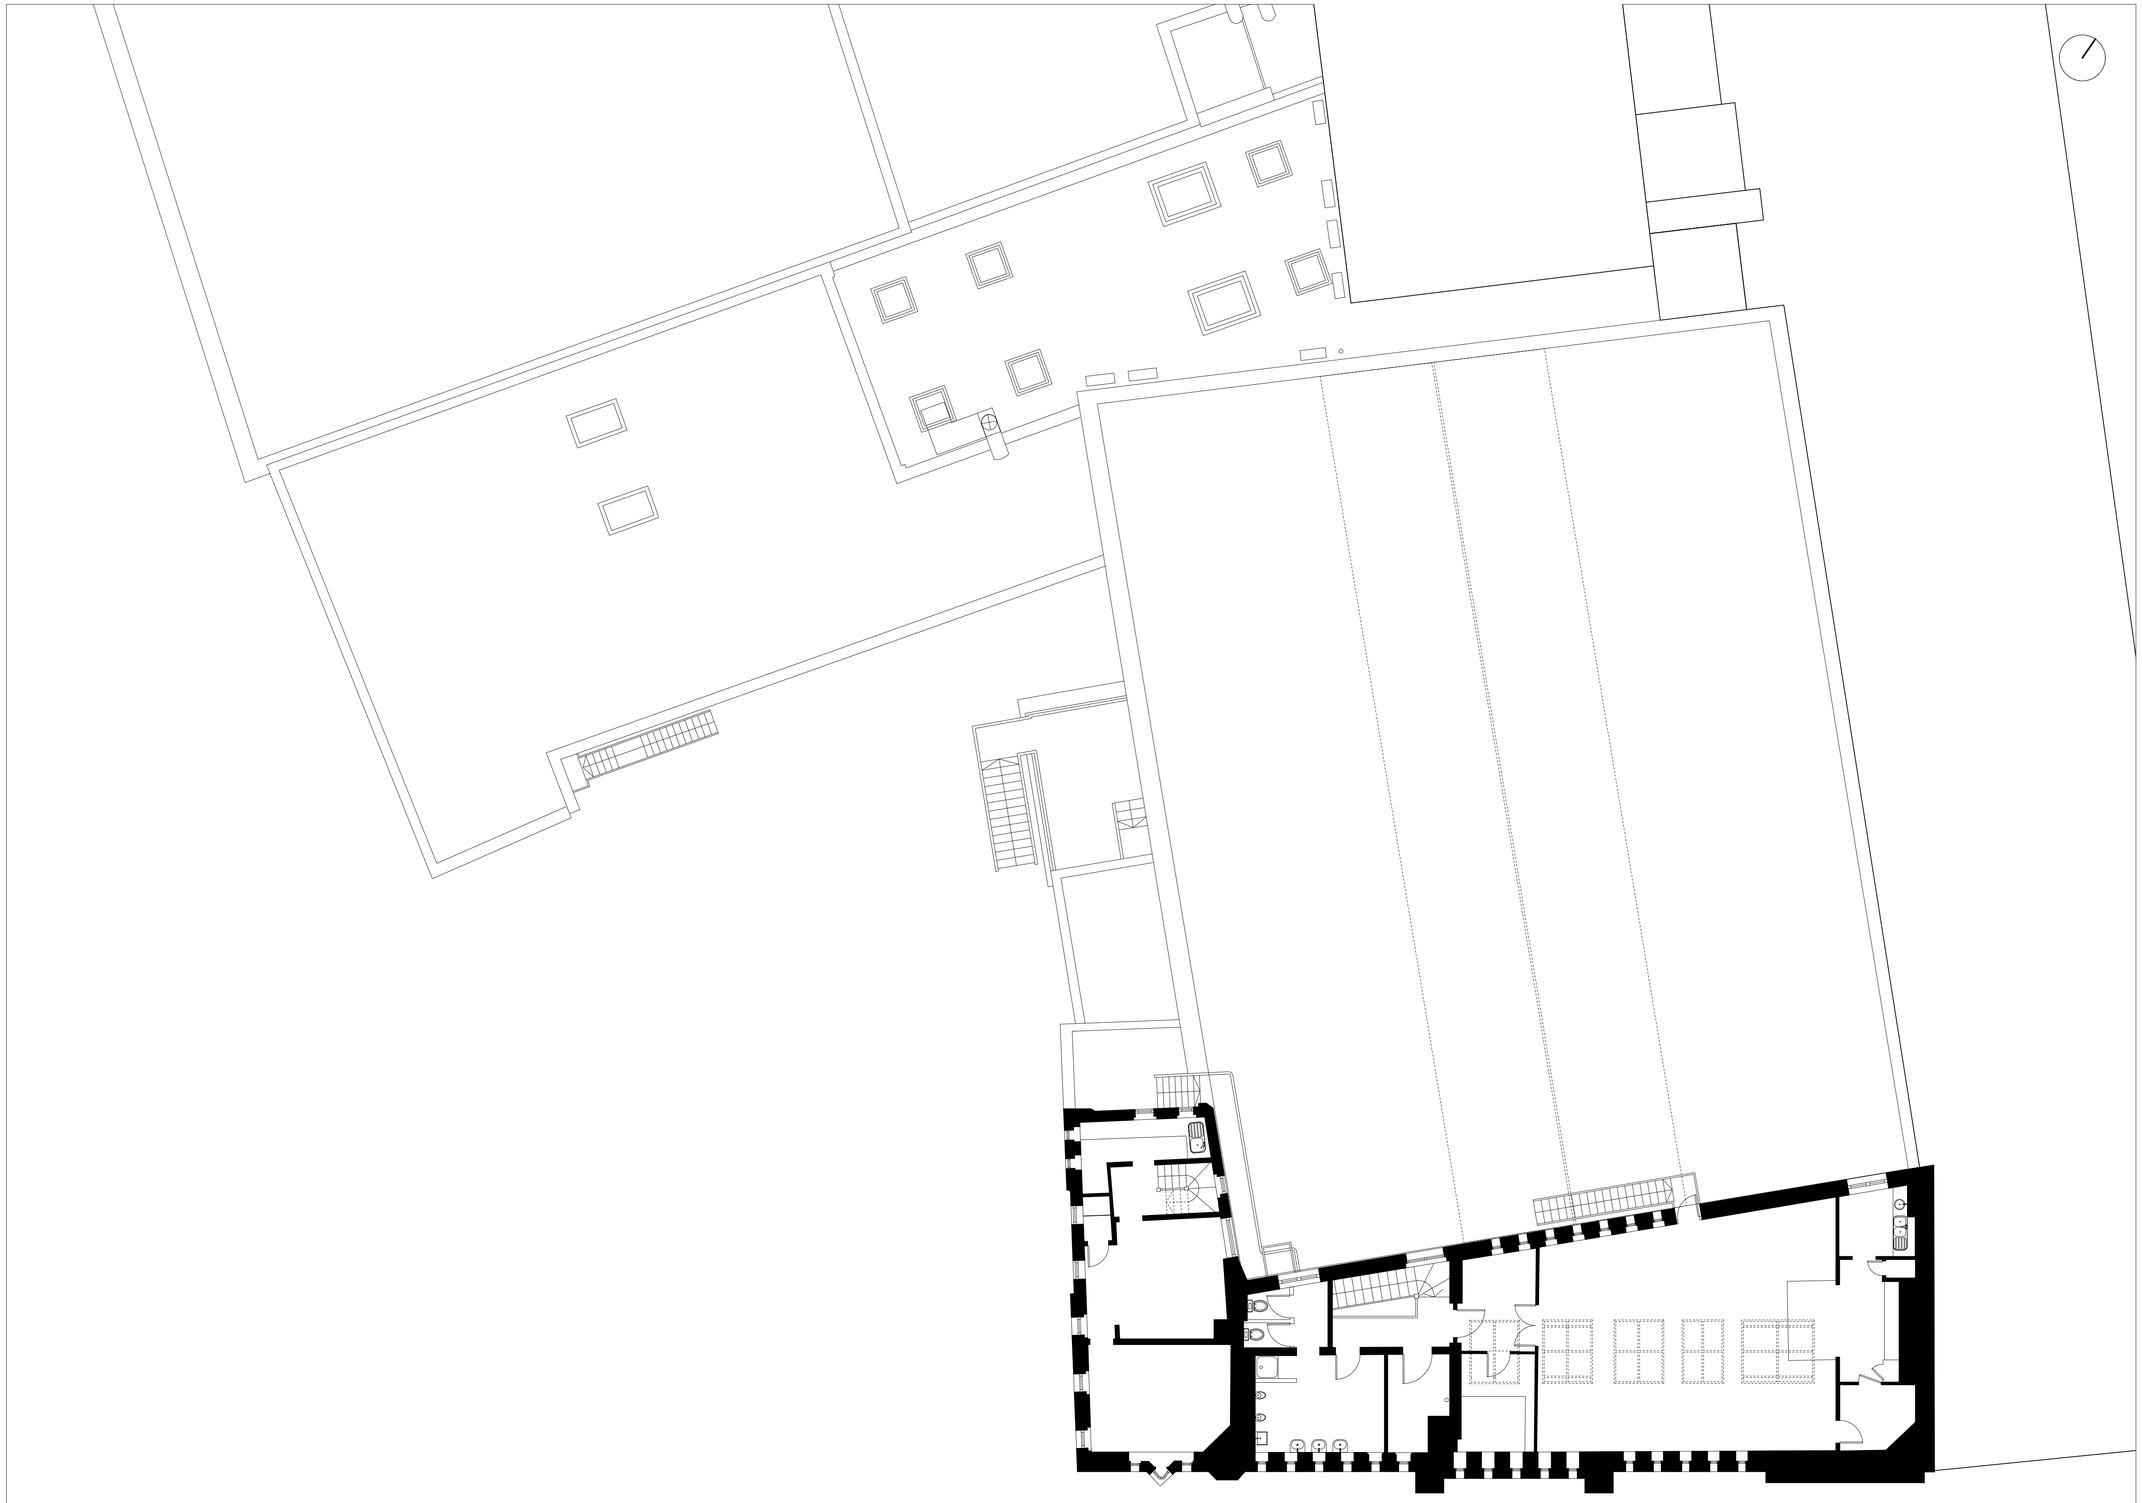


01 car park (adjoining owner)
02 garage entrance
03 car park (internal)
04 WCs
05 lobby
06 welcome area
07 store
08 corridor
09 children's group
10 nursery group
11 former armoury
12 room currently unoccupied
13 accommodation stair
14 former caretaker's apartment (currently unoccupied)
15 barracks building entrance
16 steel escape stair
17 adjacent property
18 worship space
19 former drill hall (currently unoccupied)
20 balcony
21 flat roof
22 existing plant area
23 skylight
24 ladder
25 drill hall roof light
26 metal sheet pitched roof
27 slate pitched roof
28 roof light to former officers' mess
29 skylight (blocked)
30 services riser

notes
for existing ga elevations refer to 009200 series drawings
for existing ga sections refer to 009300 series drawings
for alteration plans refer to 019100 series drawings

1:100
0m 2m 5m 10m

009102 existing • second floor plan

rev • description	issued • drawn • checked
P01 • planning issue	13 05 25 • le • dj

shedkm
+44 (0)151 709 8211
+44 (0)207 253 8881

project	ardwick barracks
client	fabric church
drawing number	2411-SKM-Z0-02-D-A-009102 **P01**
scale	1:100 @ A1
status	**information**

existing • second floor plan

do not scale from this drawing. • all dimensions are to be set out and checked on site prior to starting construction • any discrepancy found between information given on this drawing and that given elsewhere or recorded on site shall be brought to the attention of the project architect immediately.