
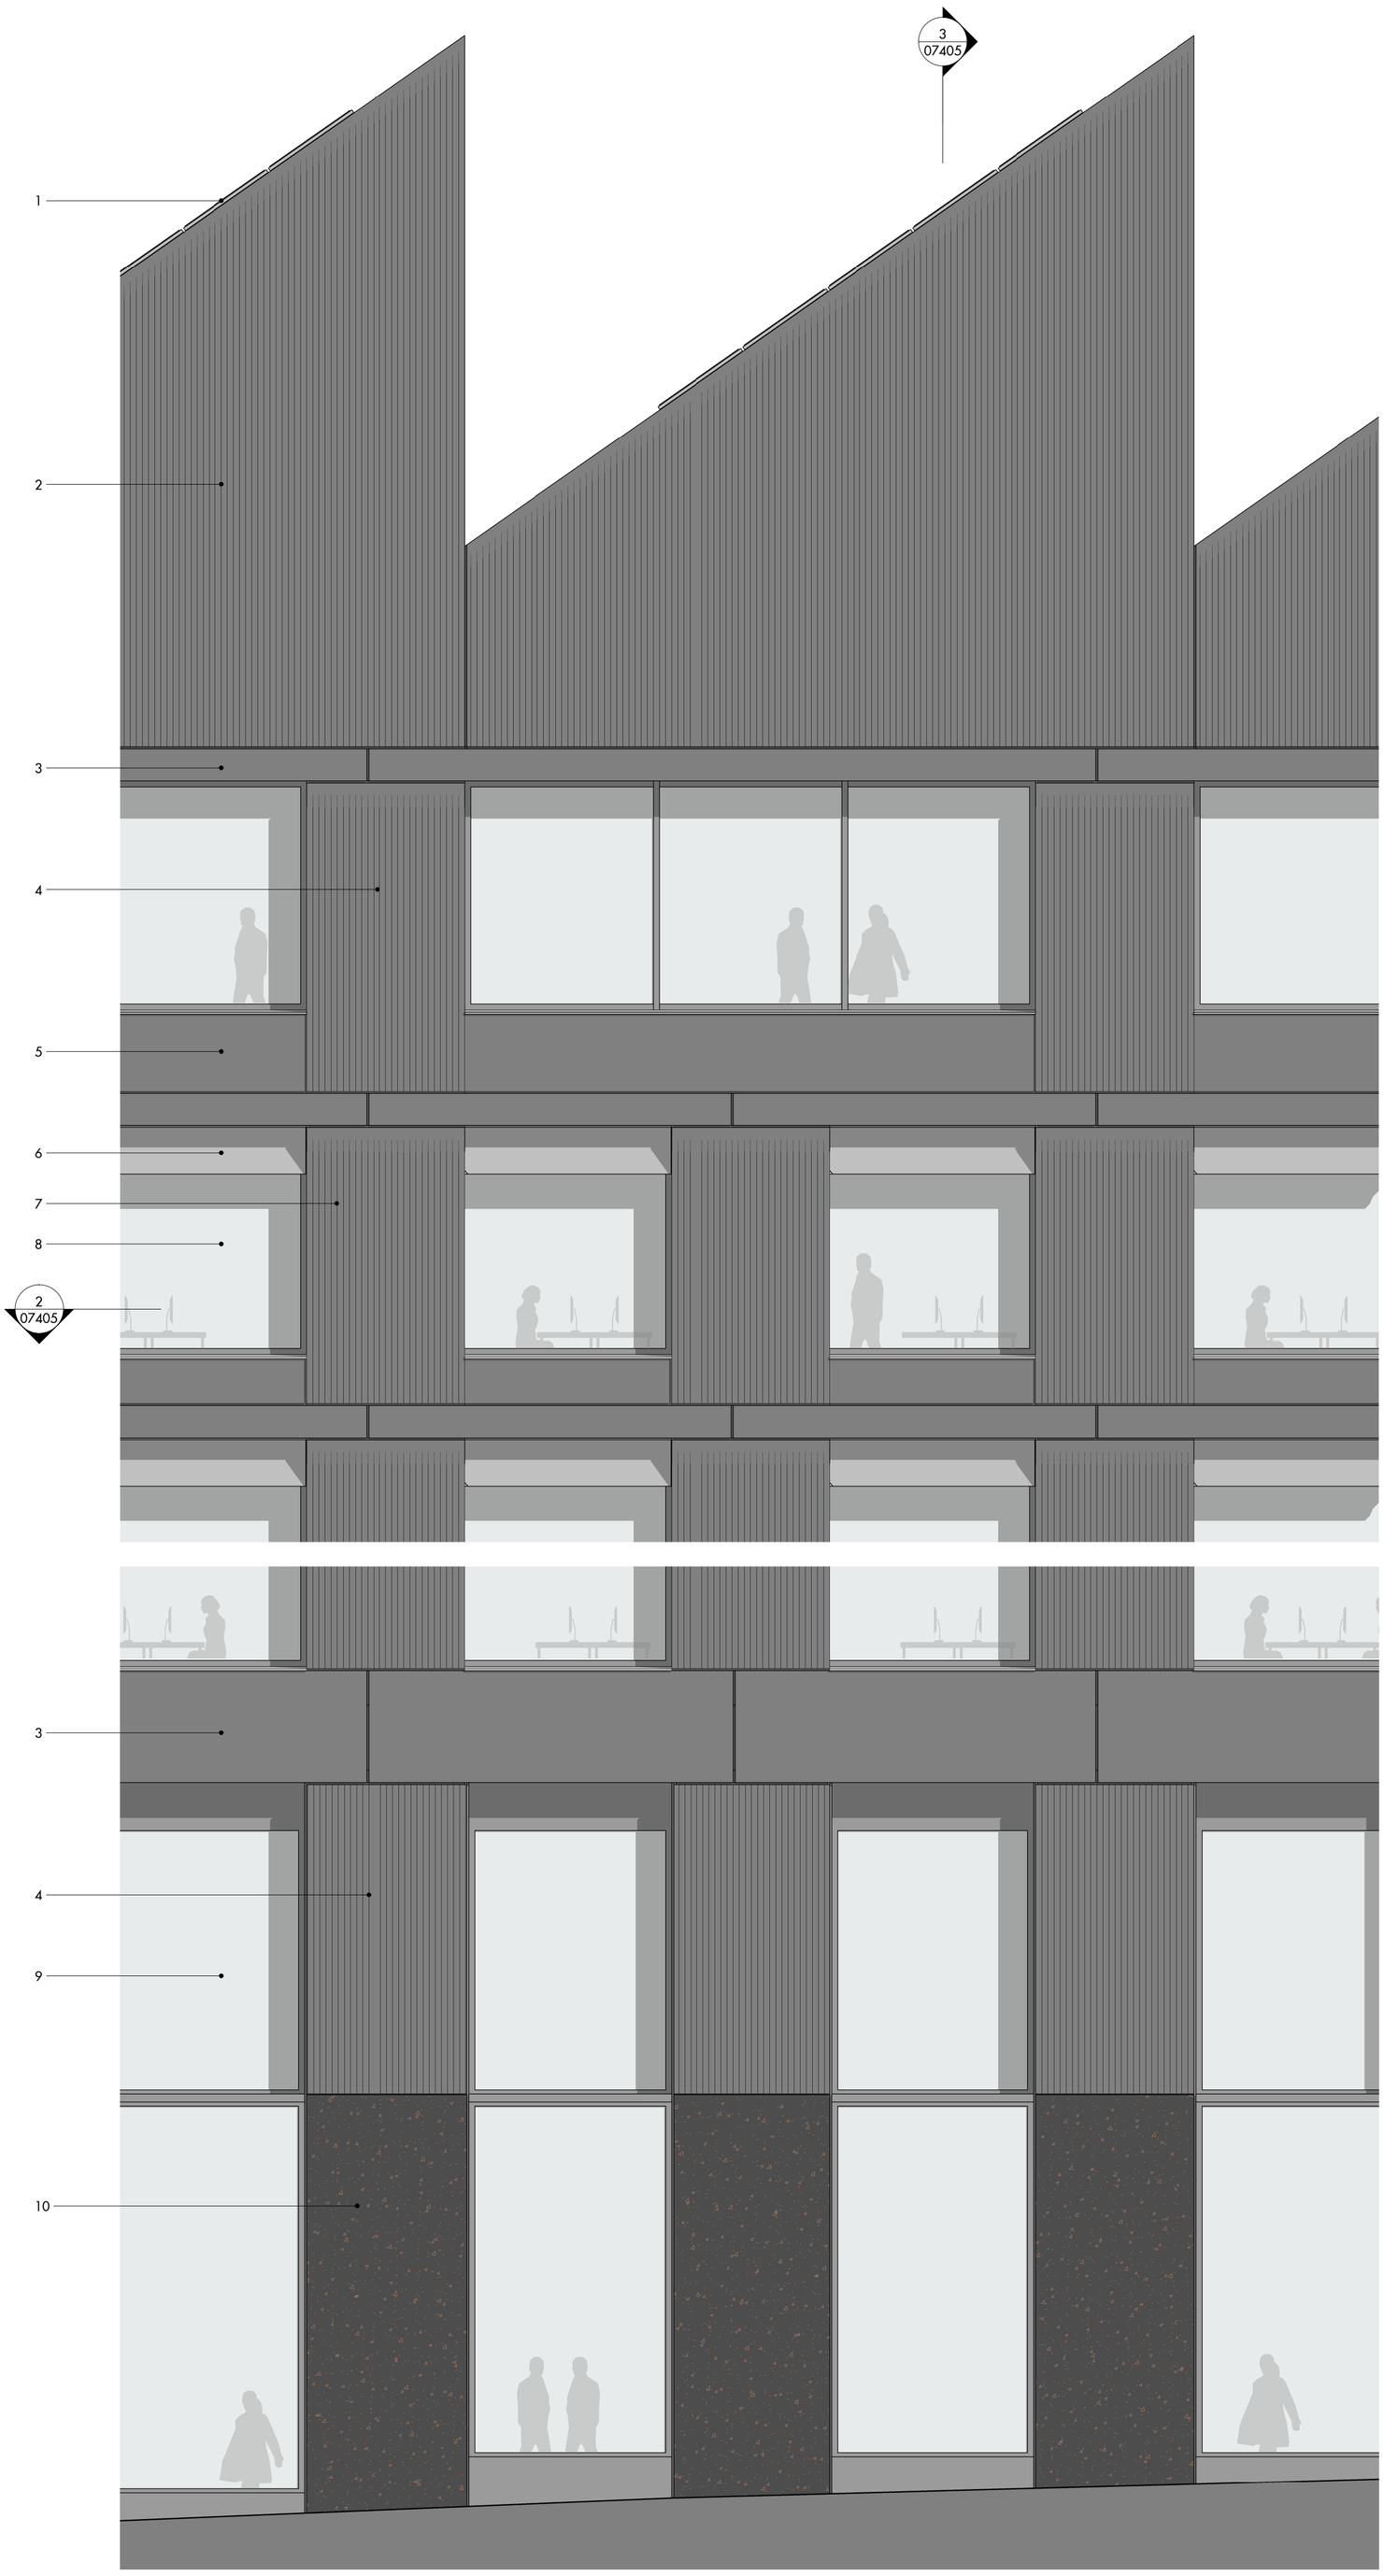


1 C2 London Road - Bay Study Elevation

1 : 50

2 C2 London Road - Typical Floor Plan

1 : 50

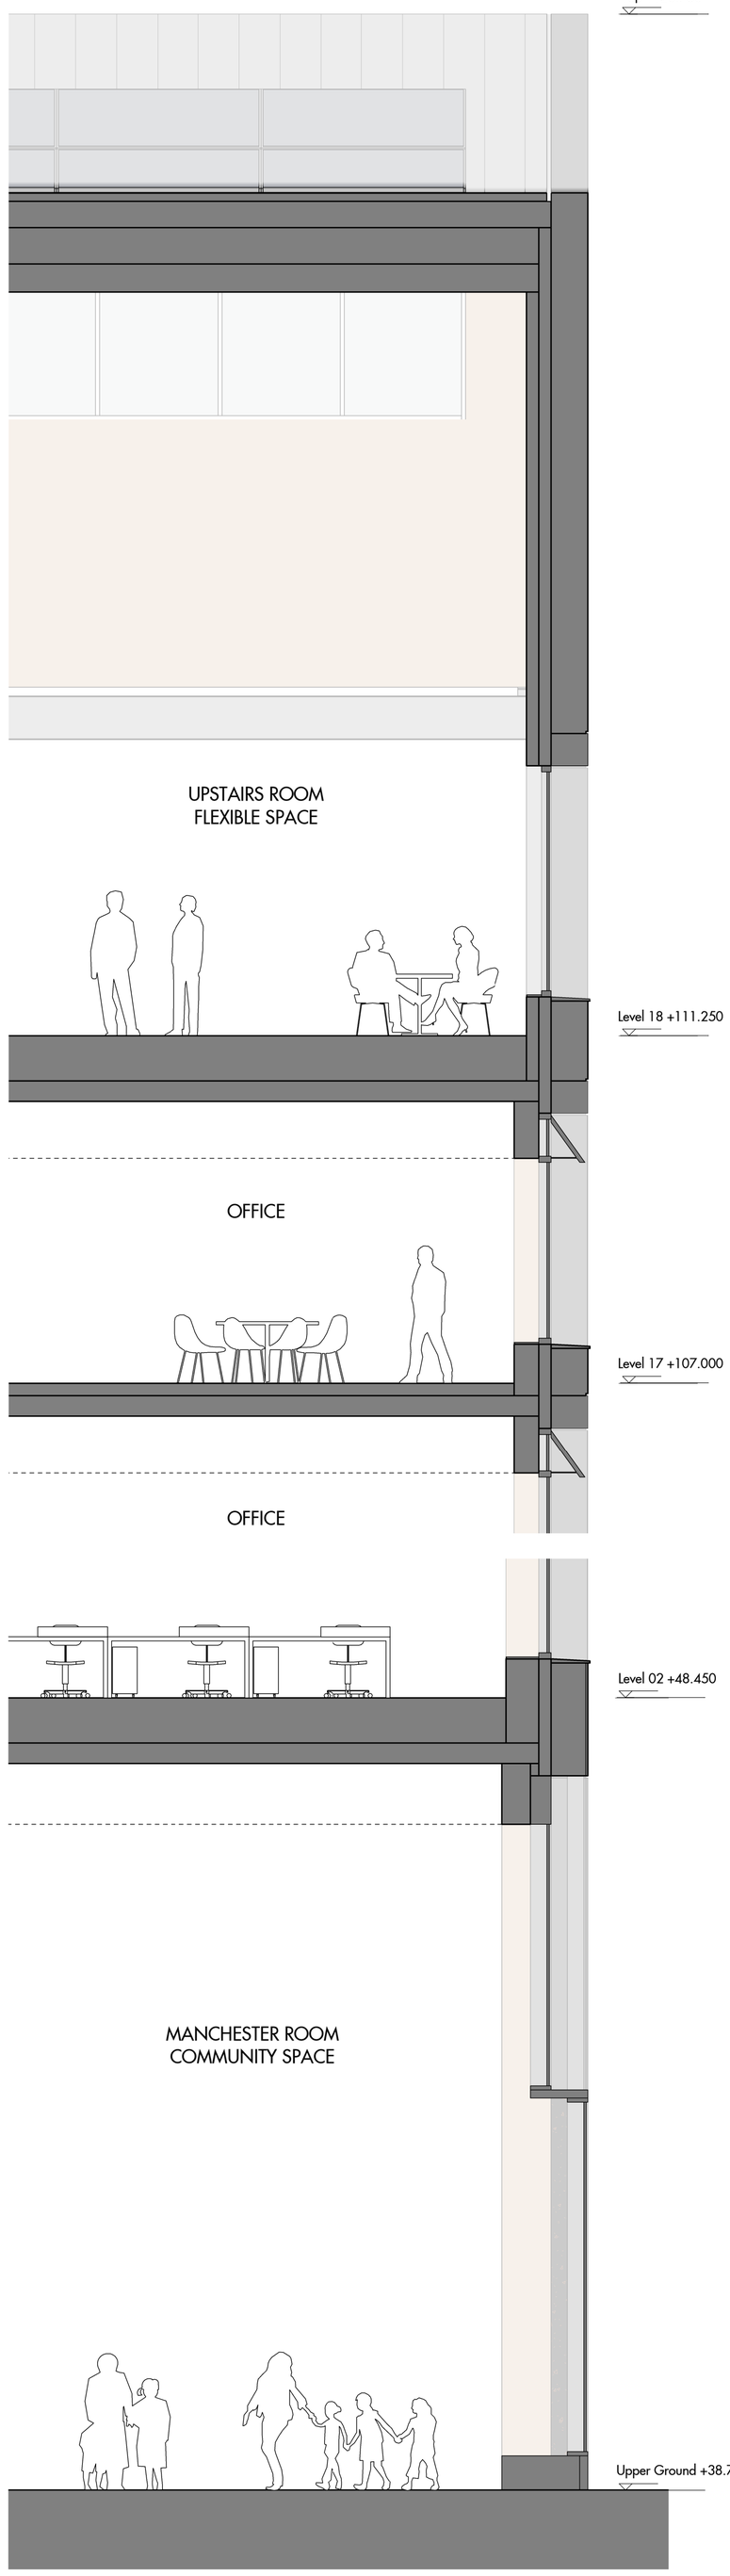

3 C2 London Road - Bay Study Section

1 : 50

Material Key

1. PV panel (indicative)
2. Profiled pigmented pre-cast concrete sawtooth (dark grey)
3. Pigmented pre-cast concrete lintel (dark grey)
4. Profiled pigmented pre-cast concrete pier (dark grey)
5. Pigmented pre-cast concrete spandrel (dark grey)
6. Bespoke metal fascia panel (light grey)
7. Profiled pigmented pre-cast concrete pier with polished angled reveal (dark grey)
8. Clear glazing with framing (mid grey)
9. Stepped clear shopfront glazing with flush metalwork (mid grey)
10. Polished pigmented precast pier base (dark grey)

FOR PLANNING

Figured dimensions are in millimetres unless noted otherwise. All dimensions and levels shall be verified on site before proceeding with works. Detailed site survey to be carried out to verify positions and level relationships with site features and ordnance survey. The Architect must be notified of any discrepancy. Boundaries are indicative only and are to be verified by others.

Allies & Morrison LLP is not responsible for any errors caused by the transmission, translation, software or computer systems. Allies & Morrison LLP is not responsible for nor shall be liable for the consequences of any use made of the drawings or models other than that for which they were produced by Allies & Morrison LLP for the Client.

All Intellectual Property Rights reserved

REV	DATE	DESCRIPTION	CKD/APR
P01	25/04/25	Planning Submission	JS

0 2.5 m 5.0 m

1:50

Allies and Morrison LLP

85 Southwark Street
London SE1 OHX
telephone 020 7921 0100
facsimile 020 7921 0101
email studio@alliesandmorrison.com

Sister Manchester : Plot C

C2 London Road (East)

PROPOSED BAY STUDY

SISC0-AAM-ZZ-ZZ-DR-AR-07405

A&M JOB No: 19171_02

SCALE 1 : 50 @A1 1 : 100 @A3

S2
Status

P01
Revision