


All information should be checked by the contractor on site before commencing work. Any discreprencies should be reported to Archirama immediately. All rights are reserved and are not transferable. Unauthorised reproductions of this drawing are not permitted.

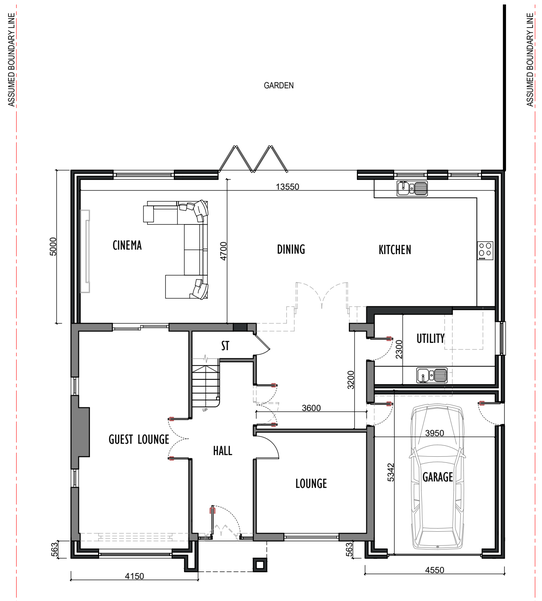

PROPOSED GROUND FLOOR PLAN

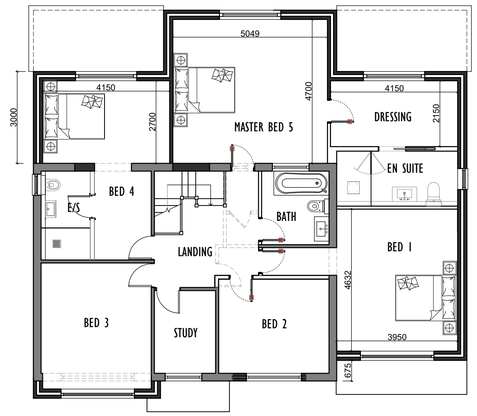

PROPOSED FIRST FLOOR PLAN

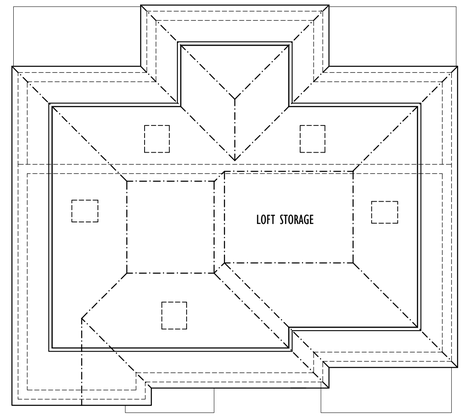


PROPOSED SECOND FLOOR PLAN






PROPOSED FRONT ELEVATION

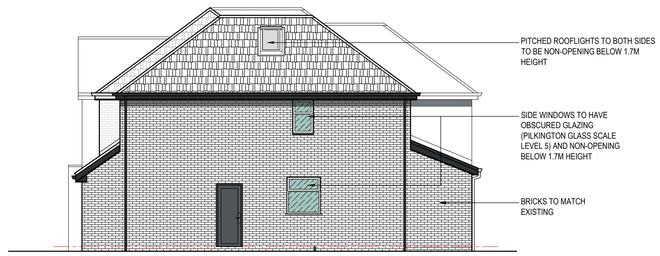


PROPOSED SIDE ELEVATION TOWARDS NO.6



PROPOSED REAR ELEVATION

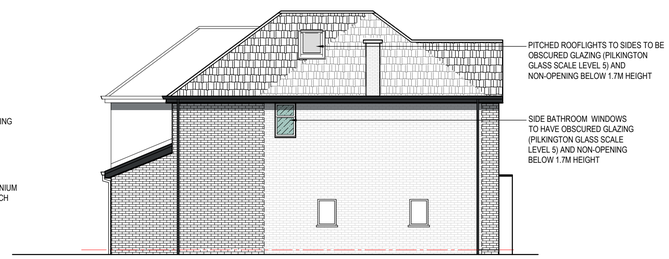

PROPOSED SIDE ELEVATION TOWARDS NO.10

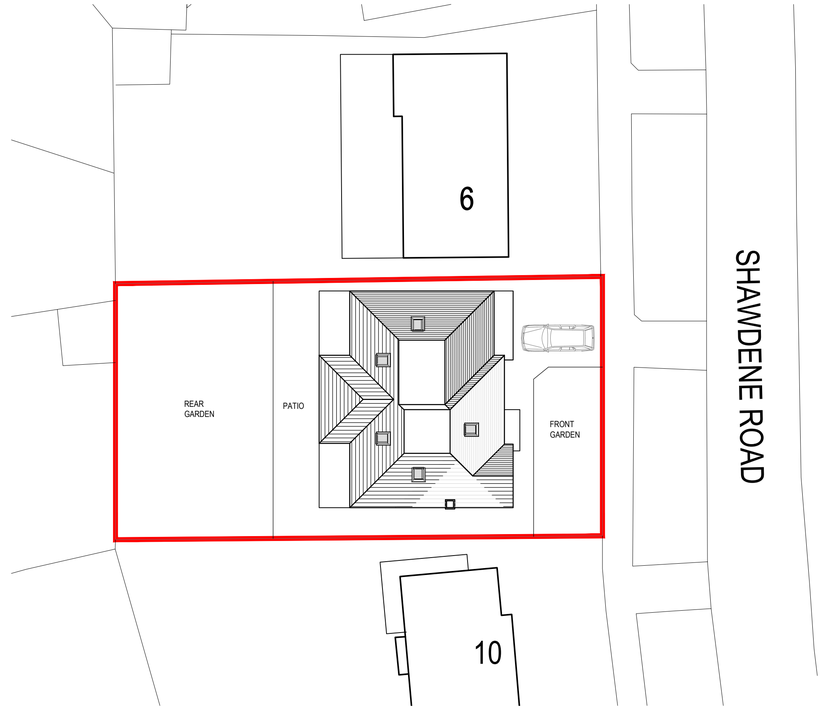

PROPOSED BLOCK / ROOF PLAN 1:200



Rev.	Date	Description
A	10.06.2024	Reduction to side extension to suit planners comments
B	12.08.2024	Minor revision to materials
C	18.11.2024	Revised submission
D	10.02.2025	Revised submission
E	28.04.2025	Reduction of rear first floor extension
F	19.06.2025	Minor amendment to side elevations roof profile & notes added to side bathroom windows & rooflights

archirama
Architecture & project management
Archirama Ltd
3 Park Gate Ave, Wilmington, Manchester M20 3BZ
Tel: 07976 171 006 email mail@archirama.co.uk

Client: Asim Qayyum

Project / Site: 8 Shawdene Road
Northenden

Drawing Title: Proposed double storey front, side & rear extensions
-

Drawn By: FR 19-02-25
Checked by:
Stage: Planning
Scale: 1 : 100@A1

Drawing No: PL02
Revision: F