

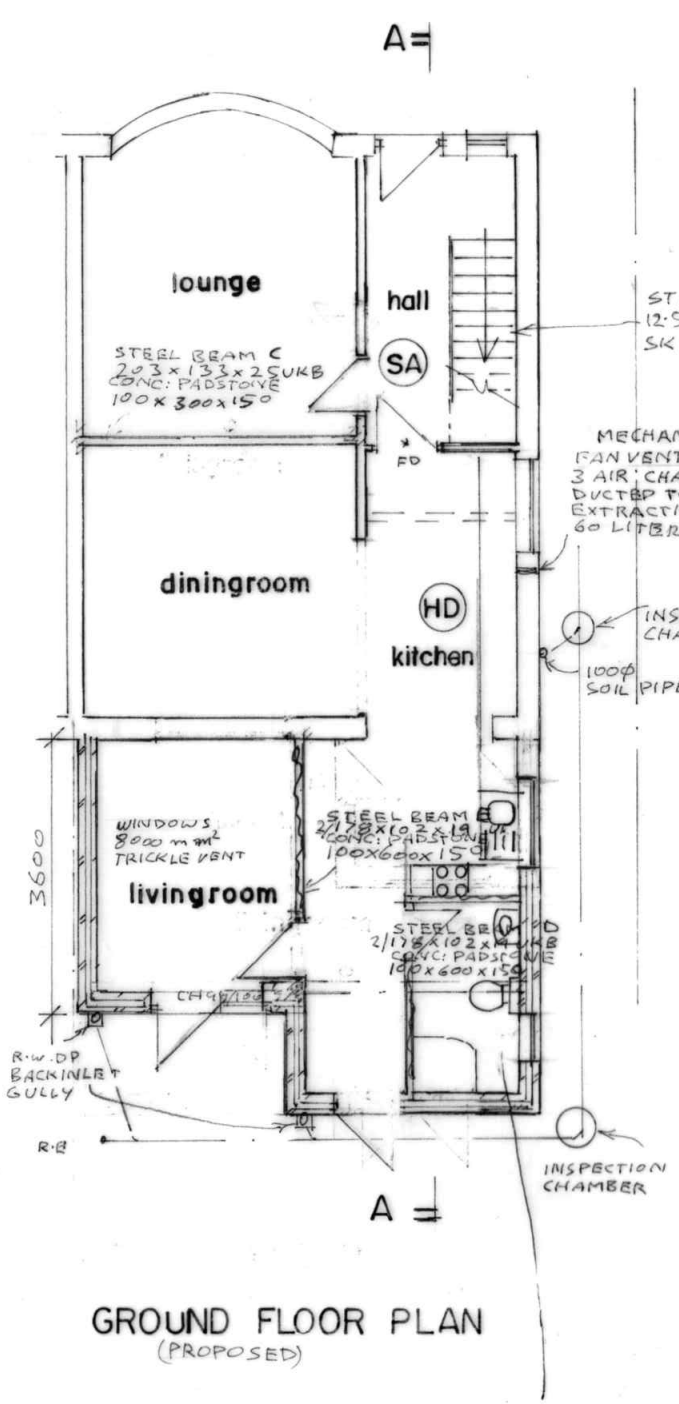


GROUND FLOOR PLAN
(PROPOSED)


All masonry walls below DPC and above ground to be built with 7N block

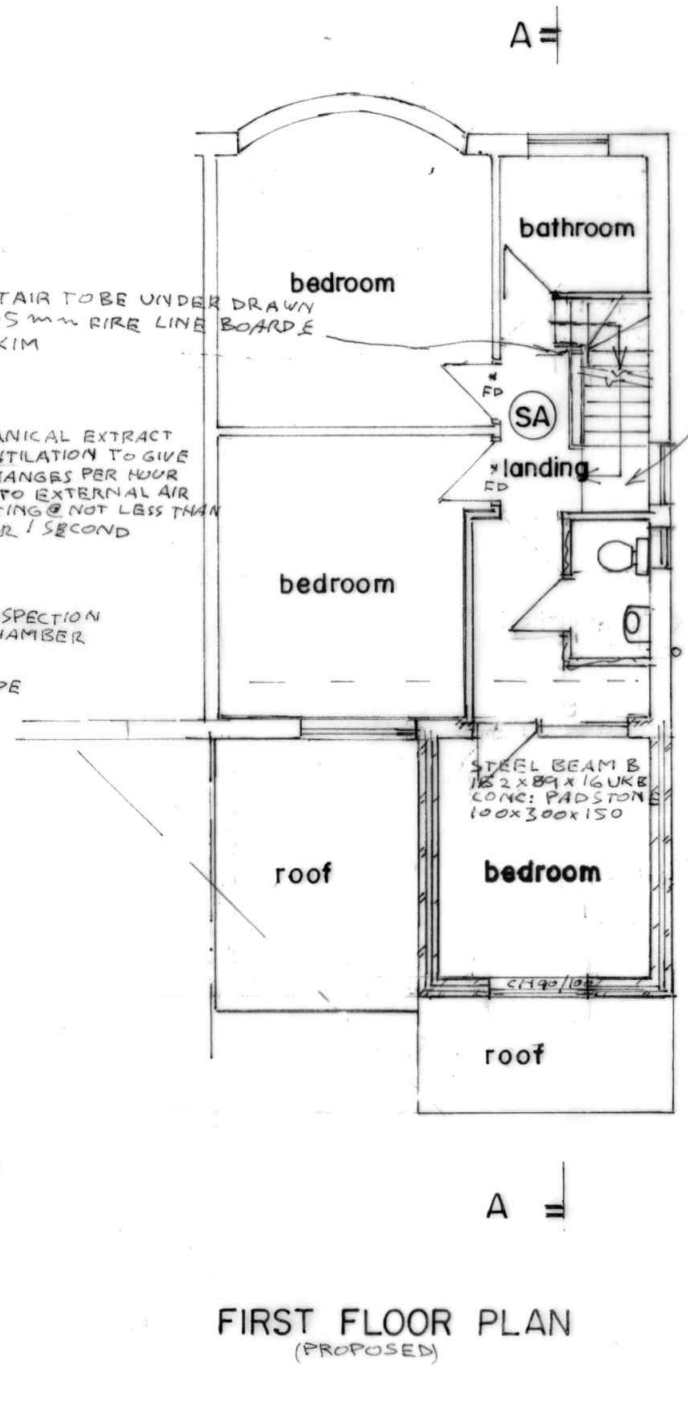

FIRST FLOOR PLAN
(PROPOSED)

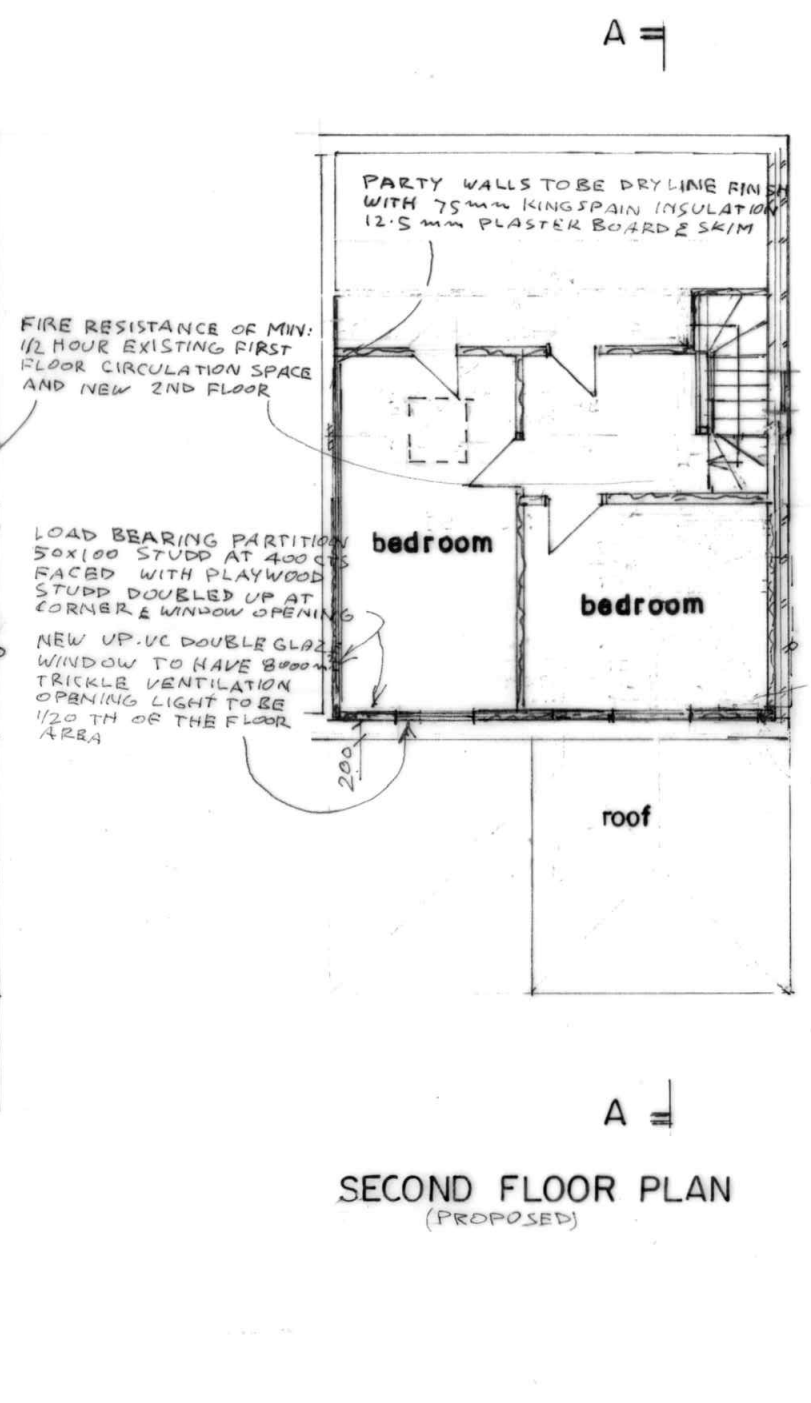

SECOND FLOOR PLAN
(PROPOSED)

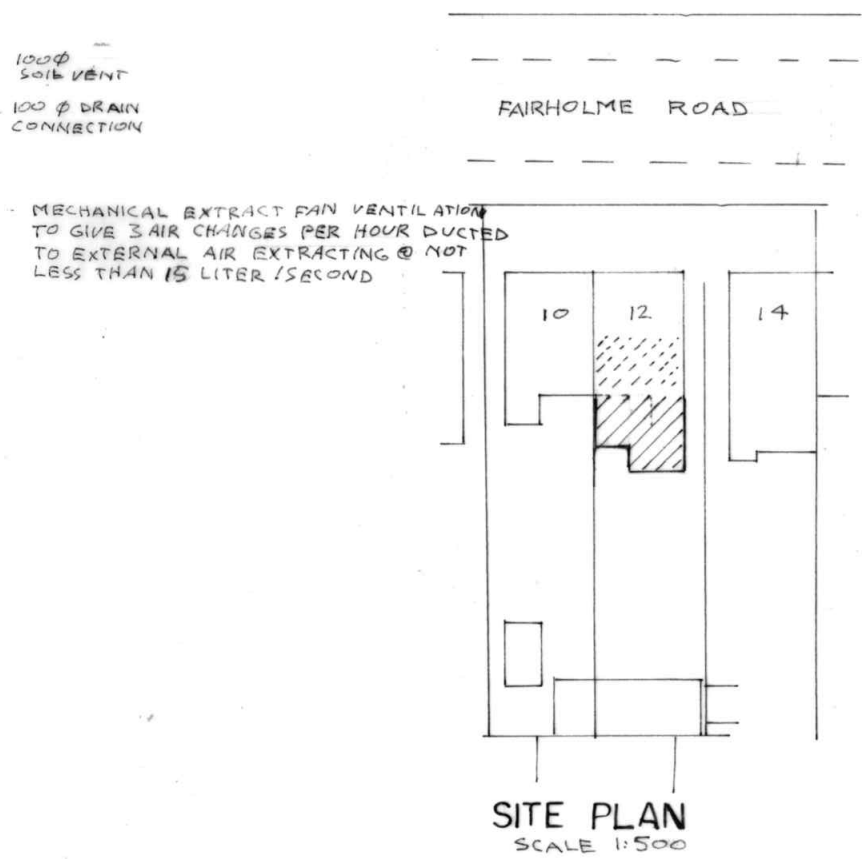

SITE PLAN
SCALE 1:500

BUILDING DESIGN SERVICES
M. FAROOQ
418 Bury Road Rochdale OL11 5EU.
Tel: 01706 712231 Mob: 07967605763

RETROSPECTIVE APPLICATION FOR THE ERECTION OF DOUBLE STOREY REAR EXTENSION AND REAR DORMER AT 12 FAIRHOLME ROAD MANCHESTER M20 4NT

For: Mr MOHAMMED AKRAM

Plan	*Scale 1:100*	2243/2