

0 1 2 3 4 5 6 7 8 metres

Do not scale this drawing as it may have been reduced / distorted [1:50]

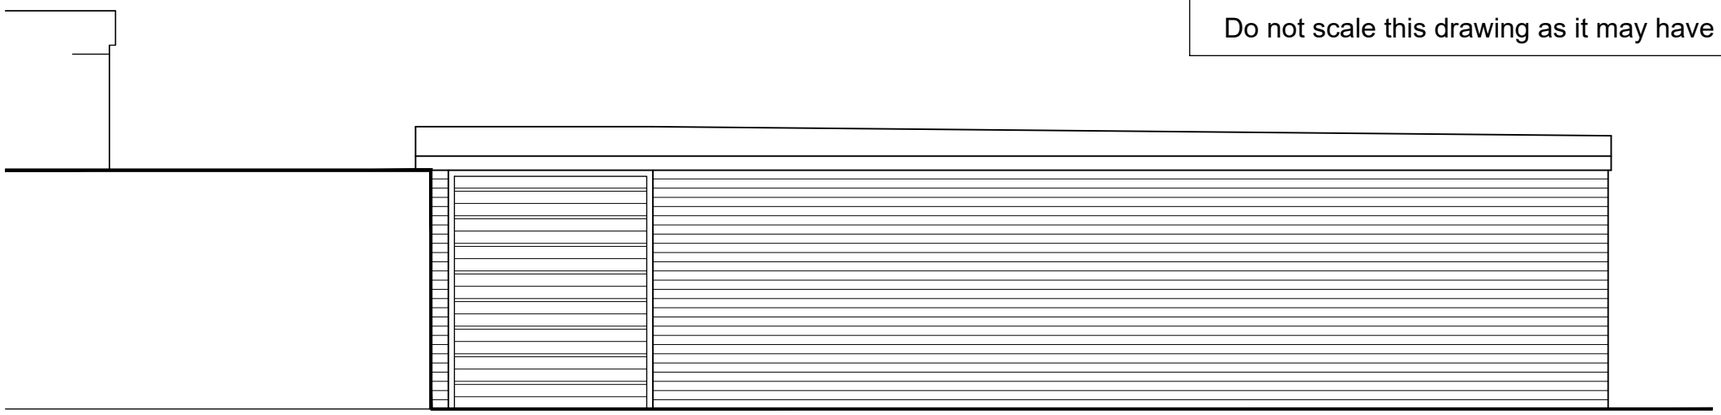


Side Elevation

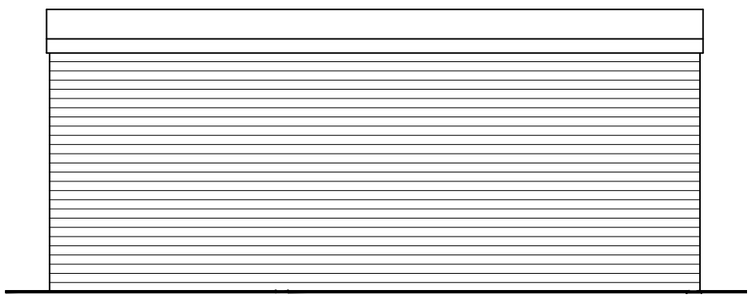




Front Elevation

Rear Elevation

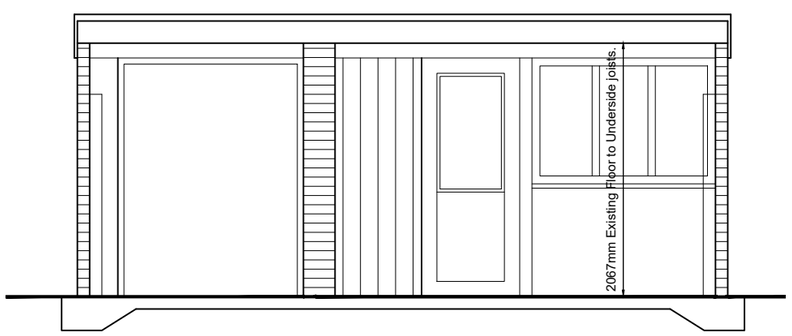

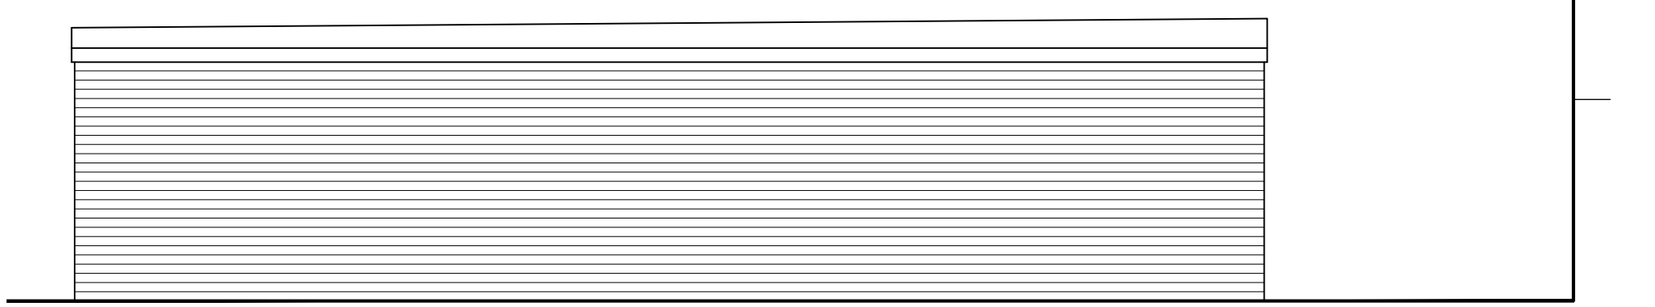Existing Section

Side Elevation

Rev A 16.06.2025 Amendments to project title.

# Elevations as Existing

Scale 1:50

| PROJECT | DRAWING NUMBER | | | |
|---|---|---|---|---|
| Proposed Games Room: Ingleside, Glenside Road, Gorton, M18 7NE | NE - 004 | | | |
| DRAWING | REVISION | DRAWN / CHECKED | | SCALE |
| Elevations as Existing | A | DRAWN: MV<br>DATE: Dec 2024 | CHECKED: | 1:50 @ A3 |