


01 Elevations 01 - West block D
South Elevation

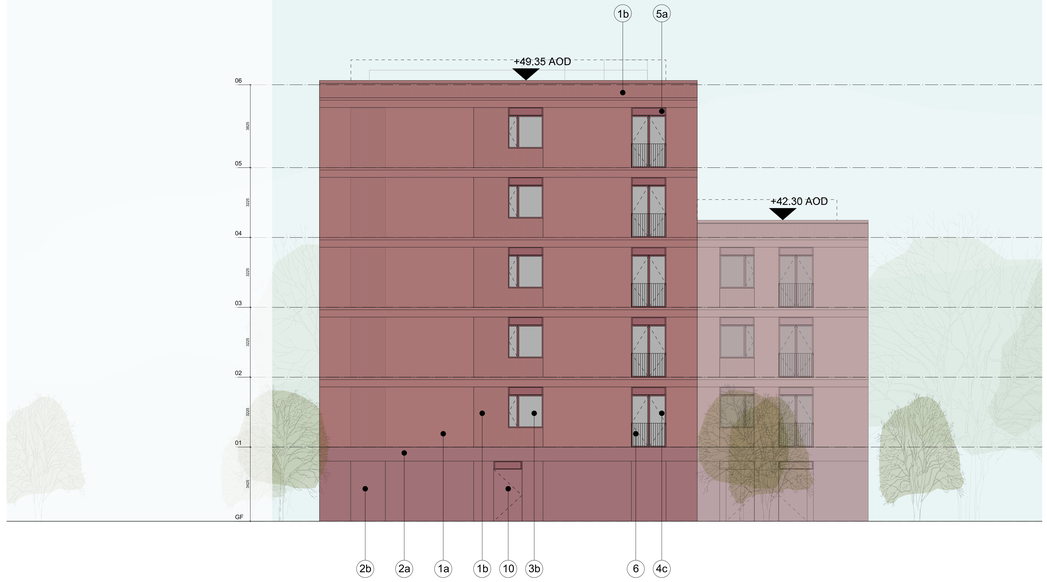

02 Elevations 02 - West block D
East Elevation



03 Elevations 03 - West block D
North Elevation



04 Elevations 04 - West block D
West Elevation

Amendment		Date
P01	PLANNING ISSUE	12.03.2025
P02	PLANNING ISSUE - LIFT OVERUN TAGS	09.05.2025

ELEVATION KEY

1a Brickwork standard coursing	**3c** PPC Aluminium windows dual-opener (centred)	**4c** PPC Aluminium glazed doors double-leaf	**10b** PPC Aluminium Solid door with glazed side panel
1b Brickwork alternative coursing	**3d** PPC Aluminium windows fully-glazed (shop-fronts)	**5a** PPC Aluminium Spandrel Micro-Louvres	**11** PPC Aluminium Roller shutter garage door
1c Brickwork specials	**3e** PPC Aluminium windows fixed (opaque glazing)	**5b** PPC Aluminium Spandrel Solid	**12** PPC Aluminium Micro-Louvre Panel
2a Masonry stringer	**3f** PPC Aluminium Projecting window (fritted glazing to	**6** PPC Aluminium Balustrade	**13** PPC Aluminium erectable roof level guarding
2b Masonry panel	boundary face / clear side hung opening glazing to sides)	**7** PPC Aluminium Signage	**14** PPC Aluminium Perforated Screen
2c Masonry panel (textured)	**4a** PPC Aluminium glazed doors single-leaf	**8** Canvas Awning Canopy (retractable)	**15** Roof level plant (smoke vent fans / PV)
3a PPC Aluminium window fixed	**4b** PPC Aluminium glazed doors single-leaf with glazed	**9** PPC Aluminium Micro-Louvred door	**16** PPC Aluminium Balcony Soffit
3b PPC Aluminium window single-opener (side)	side panel	**10a** PPC Aluminium Solid door	**17** Lift overun

0 1 2 5 10



FelldenCleggBradleyStudios LLP

Bath Brewery
Toll Bridge Road
Bath BA1 7DE

t 01225 852545
f 01225 852528
e bath@fcbstudios.com

Project Name	Job/Drawing No	Amendment
CHORLTON PRECINCT, CHORLTON-CUM-HARDY,	2104-FCBS-ZZ-ZZ-DR-A-0871	P02
Proposed Elevations: West Block D	Scale 1:100 @ A0 Date 12.03.2025 Drawn SD GROUP Check AB	
Do not scale		
Original printed at A0	All dimensions to be checked on site	