
All dimensions are to be checked on site. This drawing shall not be scaled to ascertain dimensions.


0 1 2 3 4 5

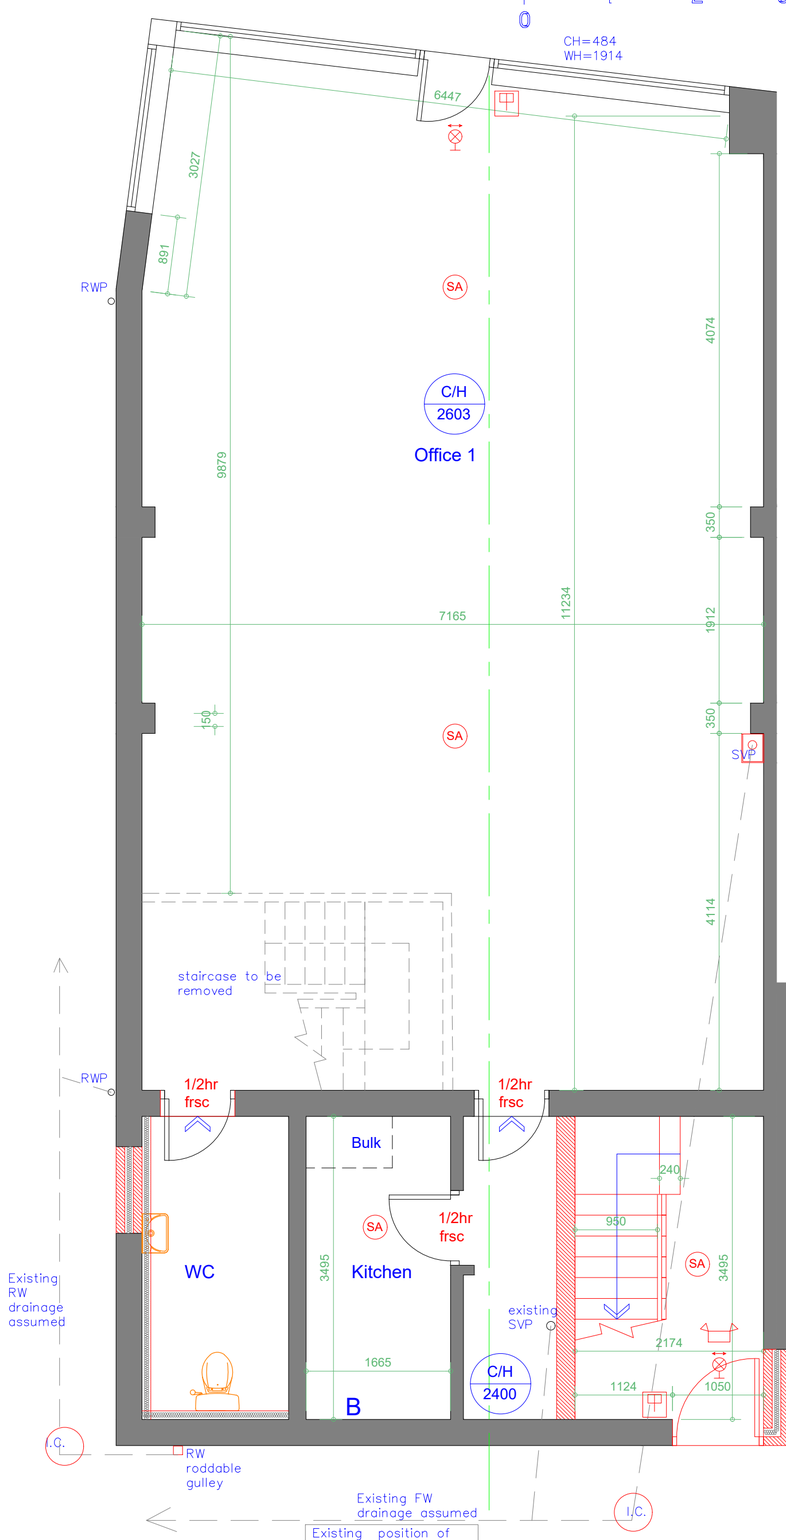

Existing position of drainage and manholes to be investigated on site during the construction. The new drainage laid to suit positions of MH and invert levels and to be approved by Building Control surveyor

Concrete blockwork

Proposed Ground Floor Plan
Scale 1:50

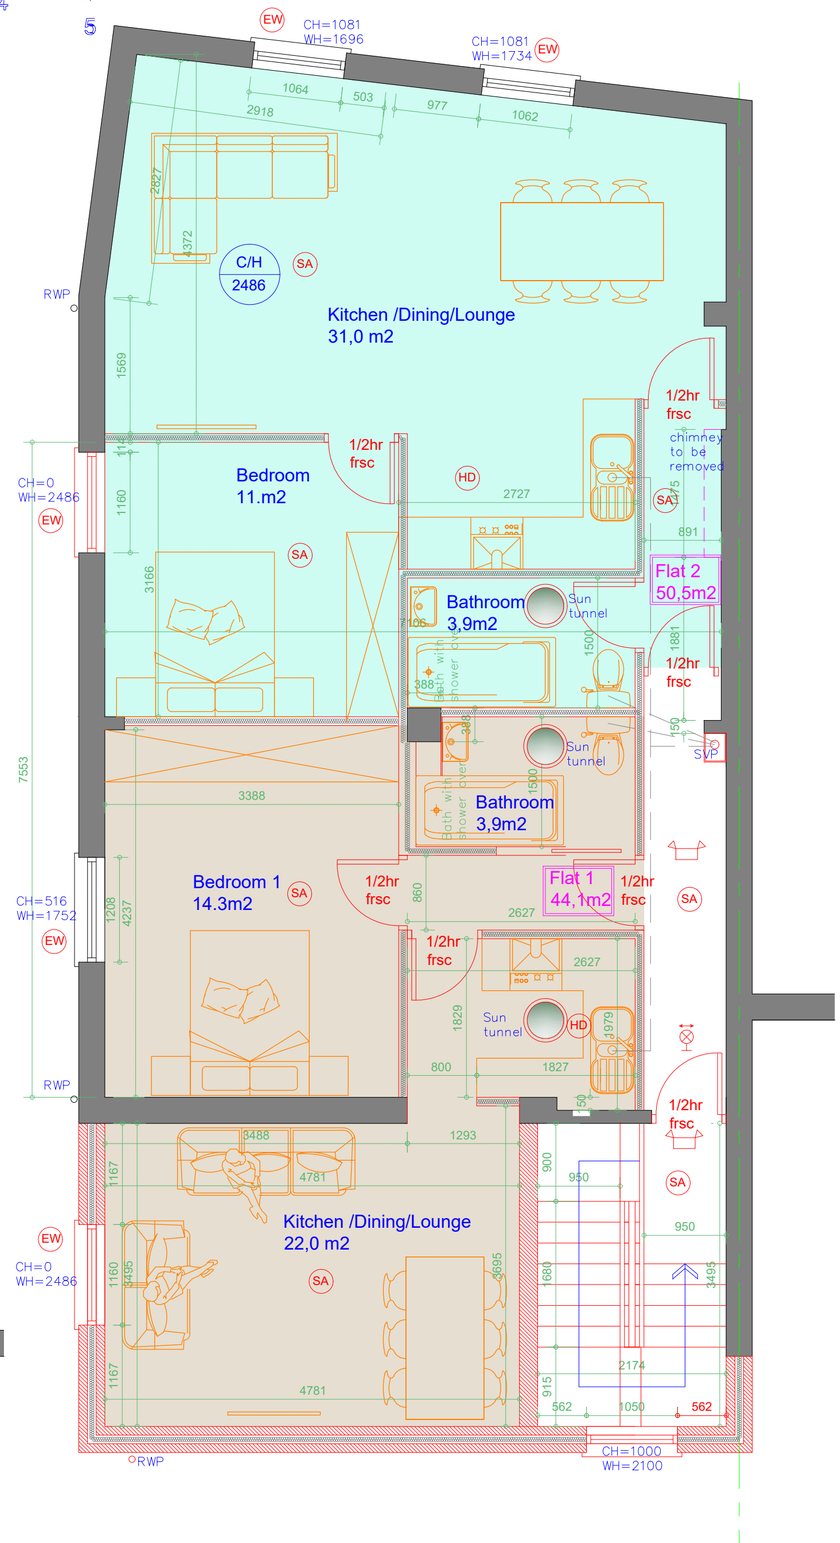

Proposed First Floor Plan
Scale 1:50

PROPERTY OF PLANS TO BUILD IT LTD. NOT FOR DISTRIBUTION.

Rev	Date	Description

Issued For : INFORMATION PURPOSES ONLY

Client
Mr. Garry Ormisher

Project
918 Stockport Rd, Levensulme, M19 3AB
Two storey rear extension and conversion to two flats.

Scheme - Drawing Title
Proposed Ground Floor and First floor Plan

02 — Drawing No. / Revision
Date 26.05.21
Scale 1:50 @A2

PLANSTOBUILDIT
Plans To Build It Ltd
Tel: 0161 728 5730
Mob: 07741175755
www.planstobuildit.com