

N

LOCATION PLAN
1 : 1250

0 25 50 75


SCALE 1 : 1250

Location Plan


North Point

GTA North Limited Copyright.
Guy Taylor Associates is a trading name of GTA North Limited.


Drawing Notes:

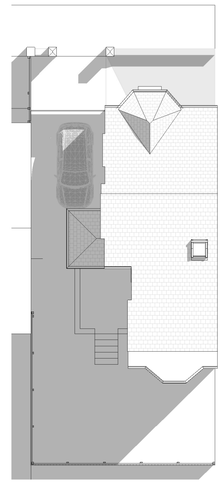


ROOF PLAN
1 : 150

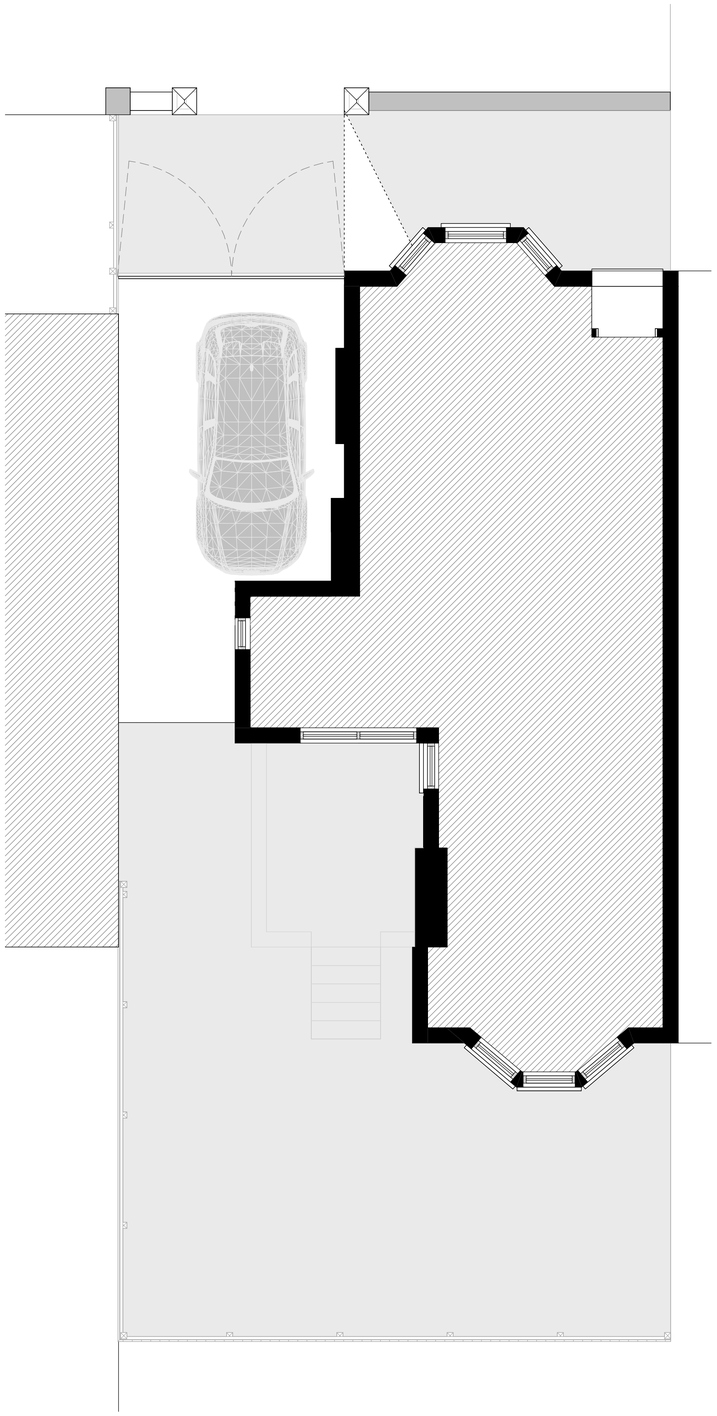

GROUND FLOOR PLAN
1 : 50

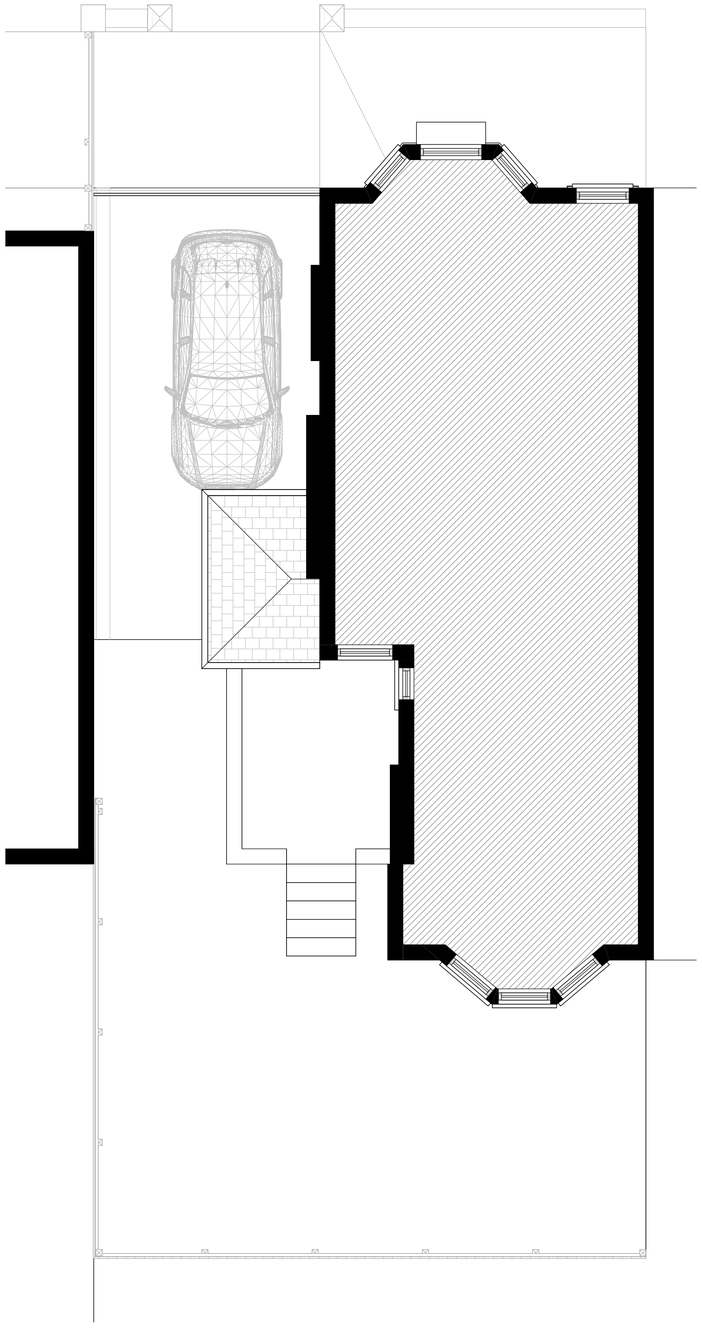

FIRST FLOOR PLAN
1 : 50

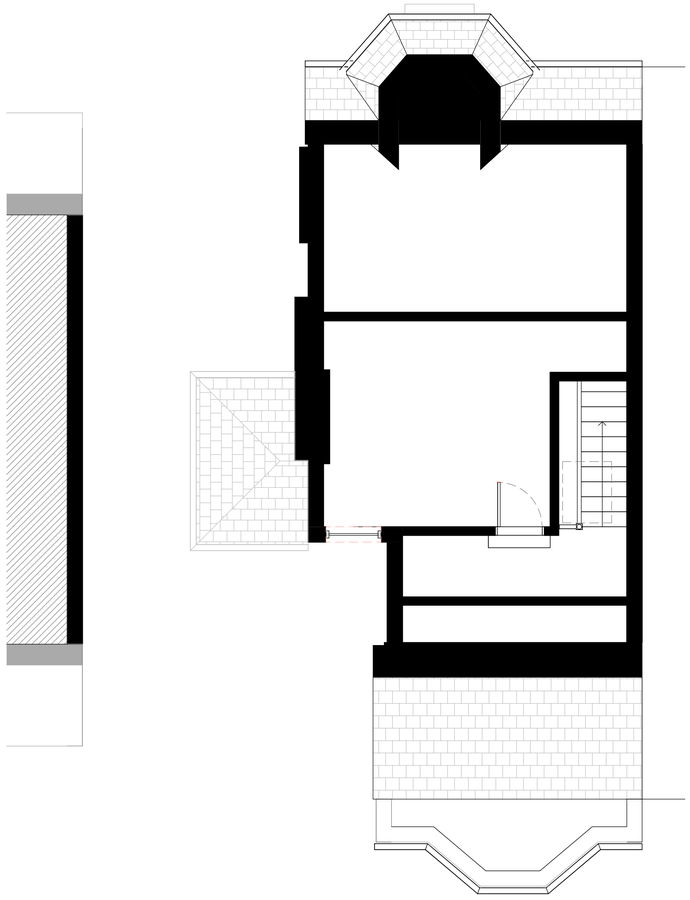

ATTIC LEVEL PLAN
1 : 50

0 1 2 3

SCALE 1 : 50

Rev:	Description:	Revised By:	Issue Date:
PL01	PLANNING SUBMISSION	CR	23.04.2025

Project:
13 GROSVENOR ROAD, M16 8JP

Drawing
EXISTING PLANS

Scale: As indicated@A1 Original Issue Date:

Original Drawn Author Original Checked Checker

Drawing: 24-0007 00-001

Revision: PL01

Reason For Issue:
PLANNING APPROVAL


Swan Buildings
20 Swan Street, Manchester M4 5JW
T: 0161 826 1042 M:07914 402 101
manchester@guytaylorassociates.co.uk
www.guytaylorassociates.co.uk

GUY TAYLOR ASSOCIATES




ELEVATIONAL SECTION THROUGH GARAGE (WEST)

1 : 50

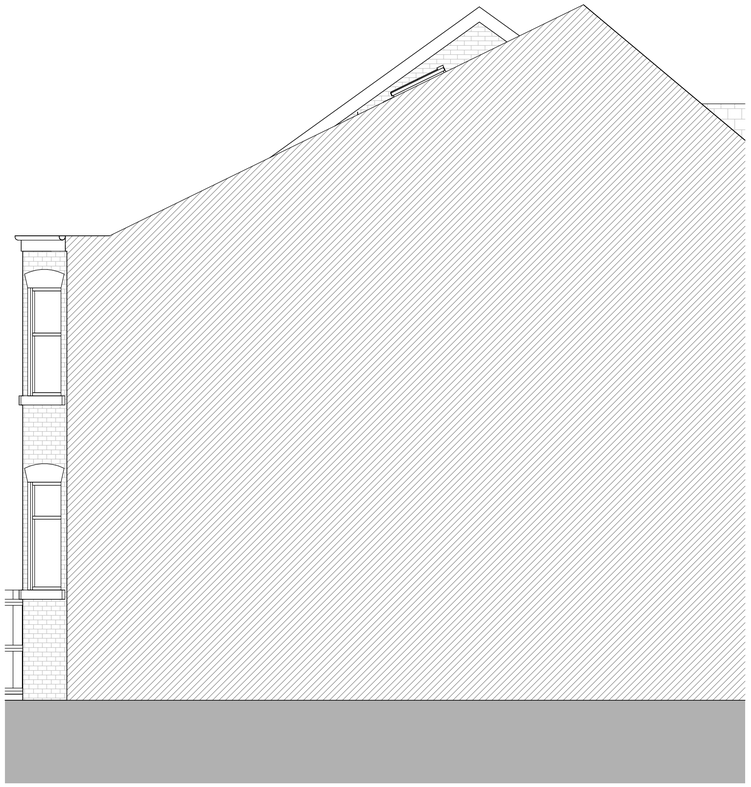

DORMER SIDE ELEVATION (EAST)

1 : 50

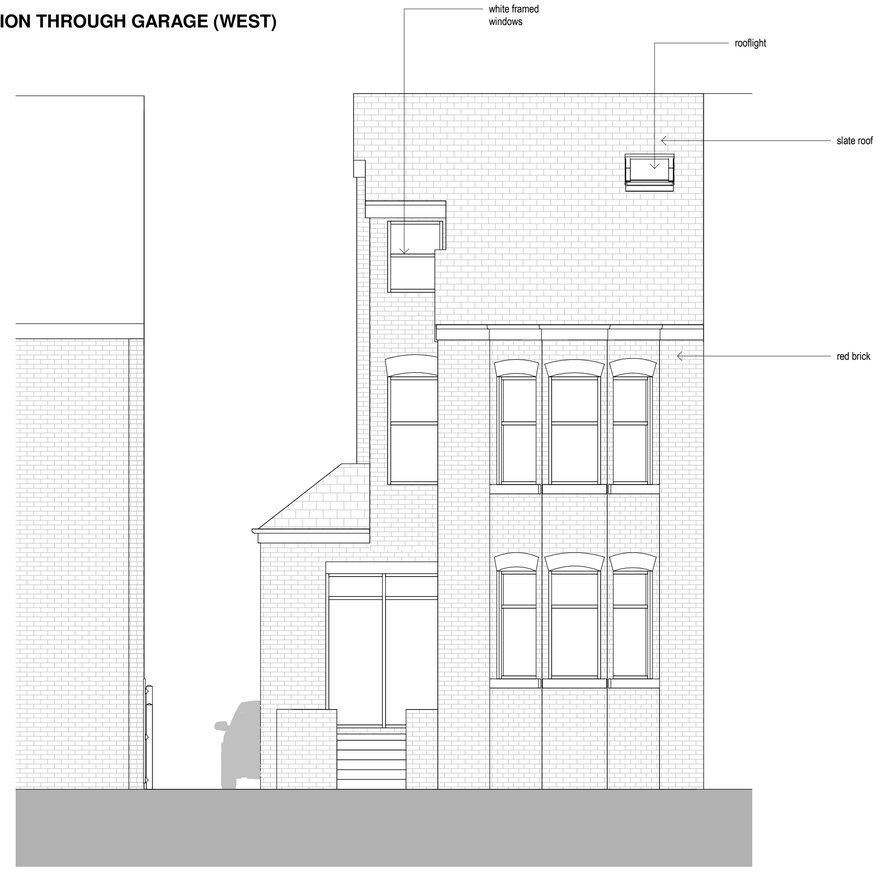

REAR ELEVATION (SOUTH)

1 : 50



FRONT ELEVATION (NORTH)

1 : 50

0 1 2 3

SCALE 1 : 50

Location Plan North Point

GTA North Limited Copyright.
Guy Taylor Associates is a trading name of GTA North Limited.

Drawing Notes:

Rev:	Description:	Revised By:	Issue Date:
PL01	PLANNING SUBMISSION	CR	23.04.2025

Project:
13 GROSVENOR ROAD, M16 8JP

Drawing
EXISTING ELEVATIONS

Scale: 1 : 50@A1 Original Issue Date:

Original Drawn Author Original Checked Checker

Drawing
24-0007 00-201

Revision:
PL01

Reason For Issue:
PLANNING APPROVAL

Swan Buildings
20 Swan Street, Manchester M4 5JW
T: 0161 826 1042 M:07914 402 101
manchester@guytaylorassociates.co.uk
www.guytaylorassociates.co.uk

GUY TAYLOR ASSOCIATES