
Building Signage
Key:


SL Letters VG Vinyl Graphics PS Projecting Signs

340 Deansgate
Manchester

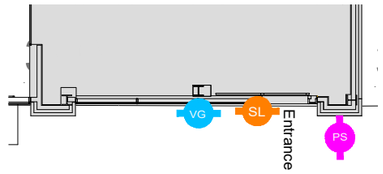

Front Elevation

Key Plan
Scale 1:200 @ A3

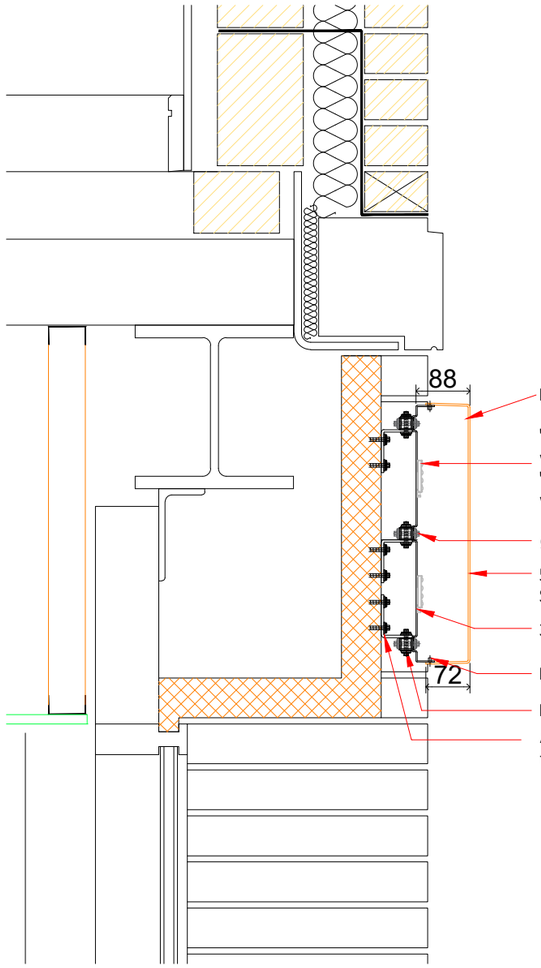

Inside of both to be dust coated white.

'Sainsbury's' = Tetra Minimax 24V 3200K warm white LED.
'Local' = Tetra Minimax 24V 7100K warm white LED.

Ø 6mm pilot hole.

5mm moulded acrylic- orange.
Satin face to outside.

SL


3mm moulded acrylic- grey

M4 countersunk machine screw.

Powdercoated metal rail in colour to match existing fascia

Aluminium fixing cleats screwed to fascia
to support signage rails as required

Section through main fascia lettering
Scale 1:10 @ A3

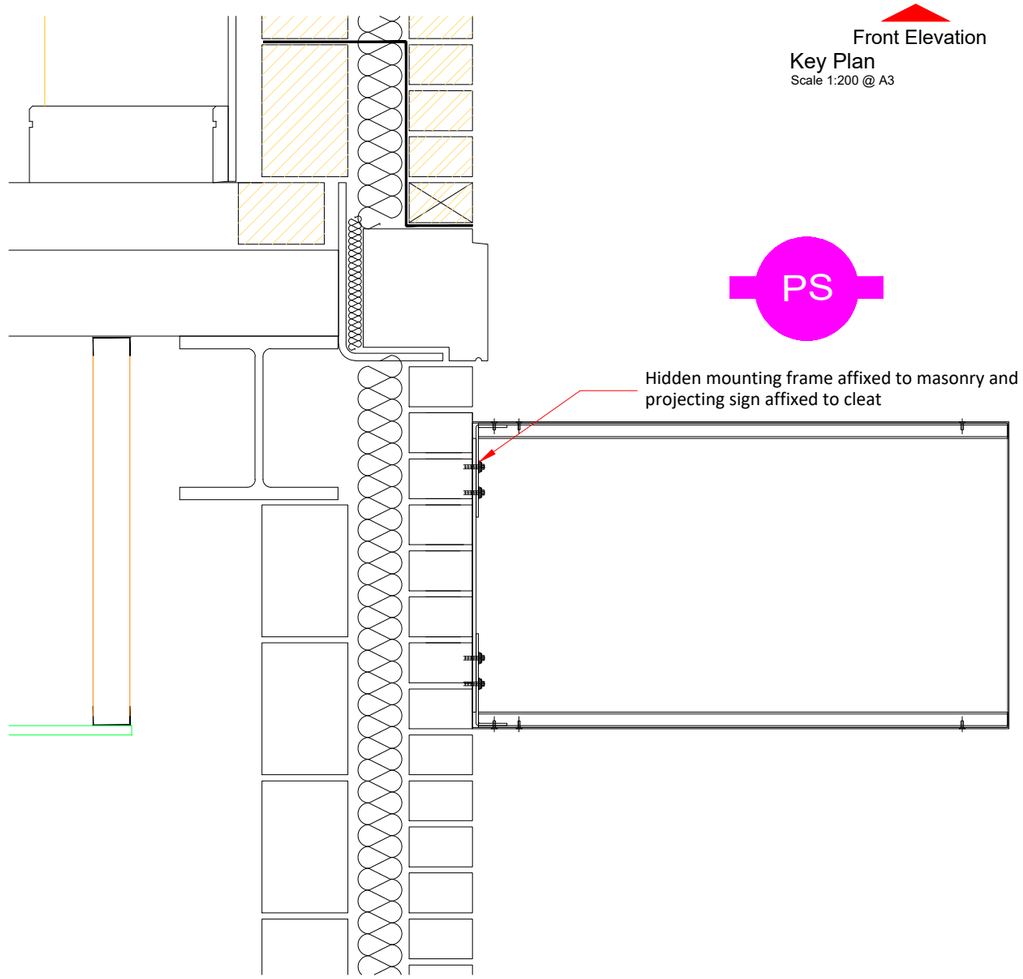

PS

Hidden mounting frame affixed to masonry and projecting sign affixed to cleat

Section through Projecting Sign
Scale 1:10 @ A3

REV.	DESCRIPTION	DATE	INITIALS

All drawings are subject to full site survey. All dimensions are to be checked on site.

10 scale 0m 0.2m 0.4m 0.6m 0.8m 1m

PLANNING

CLIENT: Sainsbury's Supermarkets Ltd.

PROJECT: 340 Deansgate, Manchester, M3 4LY

CHQ ARCHITECTS
CHQ Architects Ltd.
The Maltings, 44 Whitehorse Street, Baldock, Hertfordshire SG7 6QQ
Telephone: (01462) 895110
Email: design@chq-architects.co.uk
www.chq-architects.co.uk

CHQ REFERENCE: CHQ.24.16854
SCALE: 1:100, 1:50, 1:10 @ A1
DRAWN: ZV

DRAWING: Indicative Fixing Details

PROJECT CODE	ORIGINATOR	DIVISION	LEVEL	DRG. NO.	REV
XA-DNSG	CHQ	Z07	00	PL-A-2008	V1

ISO A3 Landscape

Ordnance Survey® Information © Crown copyright. All rights reserved. Licence number AR100007392