Key

Site / Land Ownership

Remove / Demolish




©Crown Copyright. All rights reserved. Licence no. 100041040

Location Plan @ 1:1250

Scale Bar

0M 12.5M 25M 37.5M 50M 62.5M

1:1250

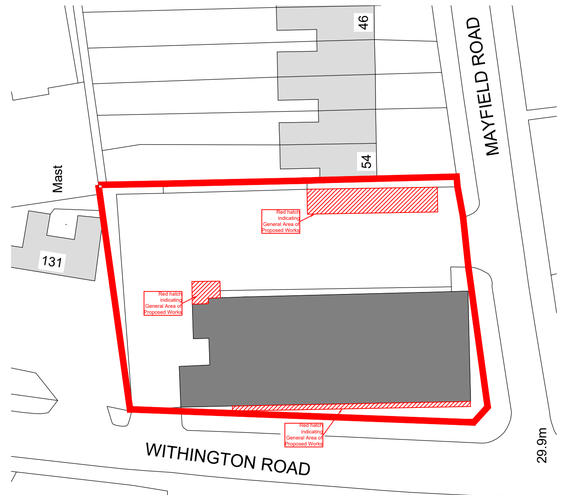


Site Plan @ 1:500 (Block Plan)

Scale Bar

0M 5M 10M 15M 20M 25M

1:500

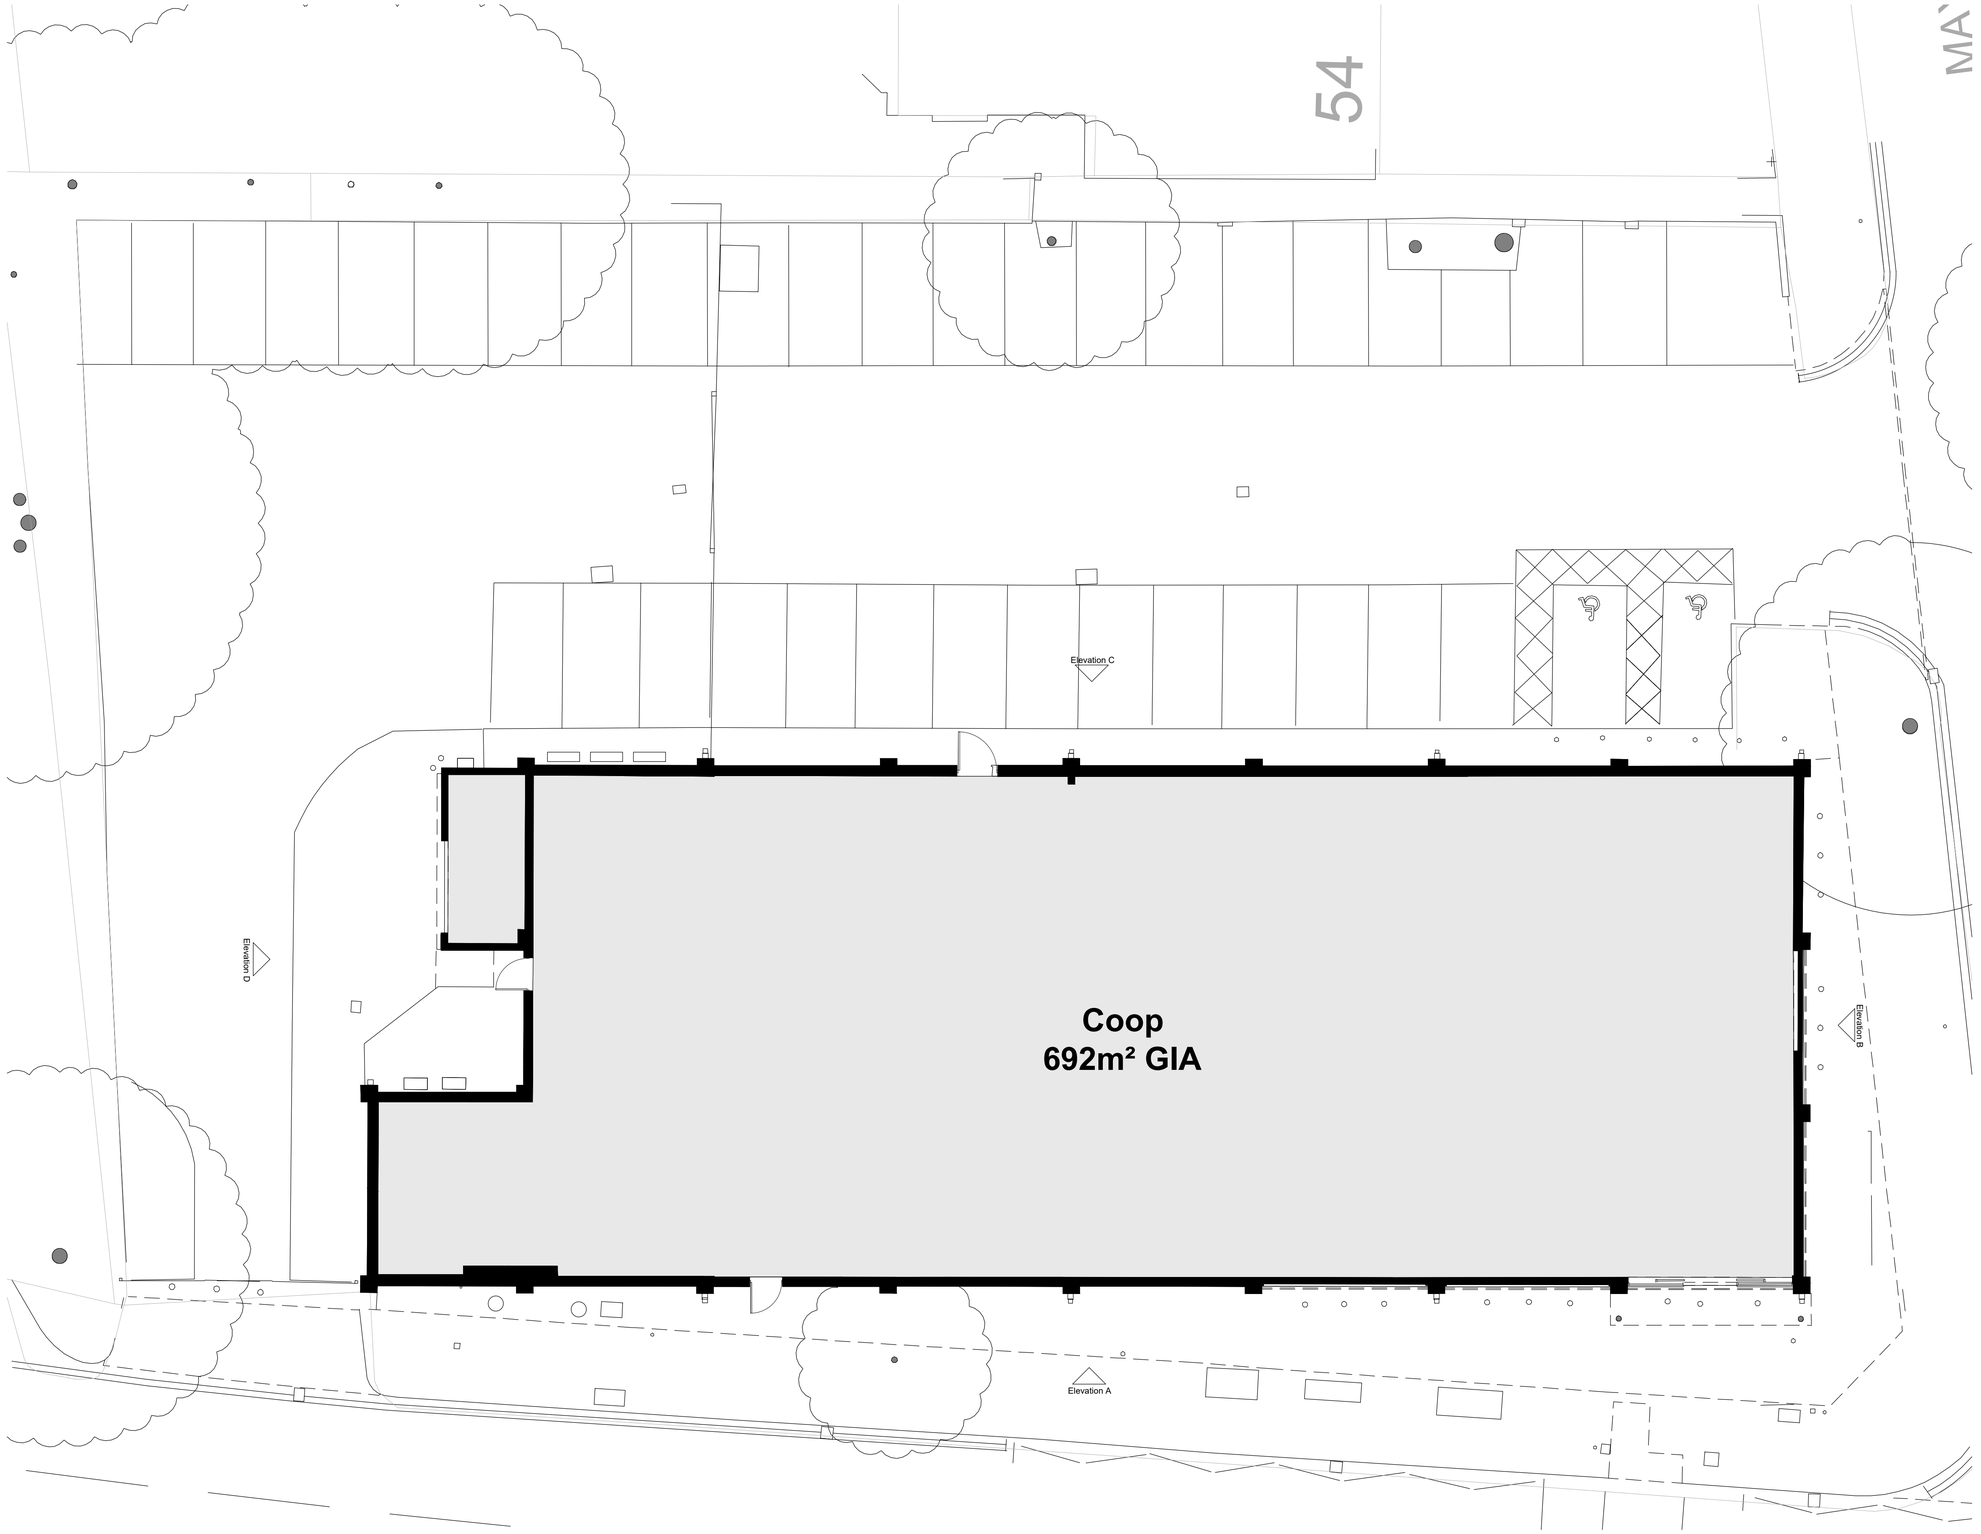

Existing Site Plan @ 1:100

Scale Bar

0M 1M 2M 3M 4M 5M

1:100

P2	Updated with correct north arrow position	16.05.24	GM	DH
	Revision	Date	By	Chk

All dimensions to be verified on site, and the Architect informed of any discrepancy. All drawings and specifications should be read in conjunction with the Health and Safety Plan; all conflicts should be reported to the appointed Principal Designer.

© Do not scale from this drawing. This drawing is the copyright of Bowman Riley Architects Limited.

Whalley Range - CO OP Refit

135-141 Withington Rd, Whalley Range,

Manchester M16 8EE

Sheet Name: Existing Site Plan, Location and Block Plan

Purpose of issue: Planning **Status:** -

Date: December 24 **Checked by:** DH

Drawn by: GM **Scale @ A1:** As Shown

Project No: 8816.55 **Revision:** P2

Drawing No : 8816.55-BOW-A1-ZZ-ZZ-ZZ-A-0001

BOWMAN RILEY

ARCHITECTS • BUILDING CONSULTANTS • INTERIORS

P:\Architectural\Retail\8816 - 2023 TCG Refits\8816.55 - Whalley Range\8816.55 - 03 Cad\0000 Existing, Presentation, Planning\8816.55-BOW-A1-01-DR-A-0001 - P2 - Existing & Proposed Plans and Elevations.dwg