





019200/01 • alteration • south-west elevation

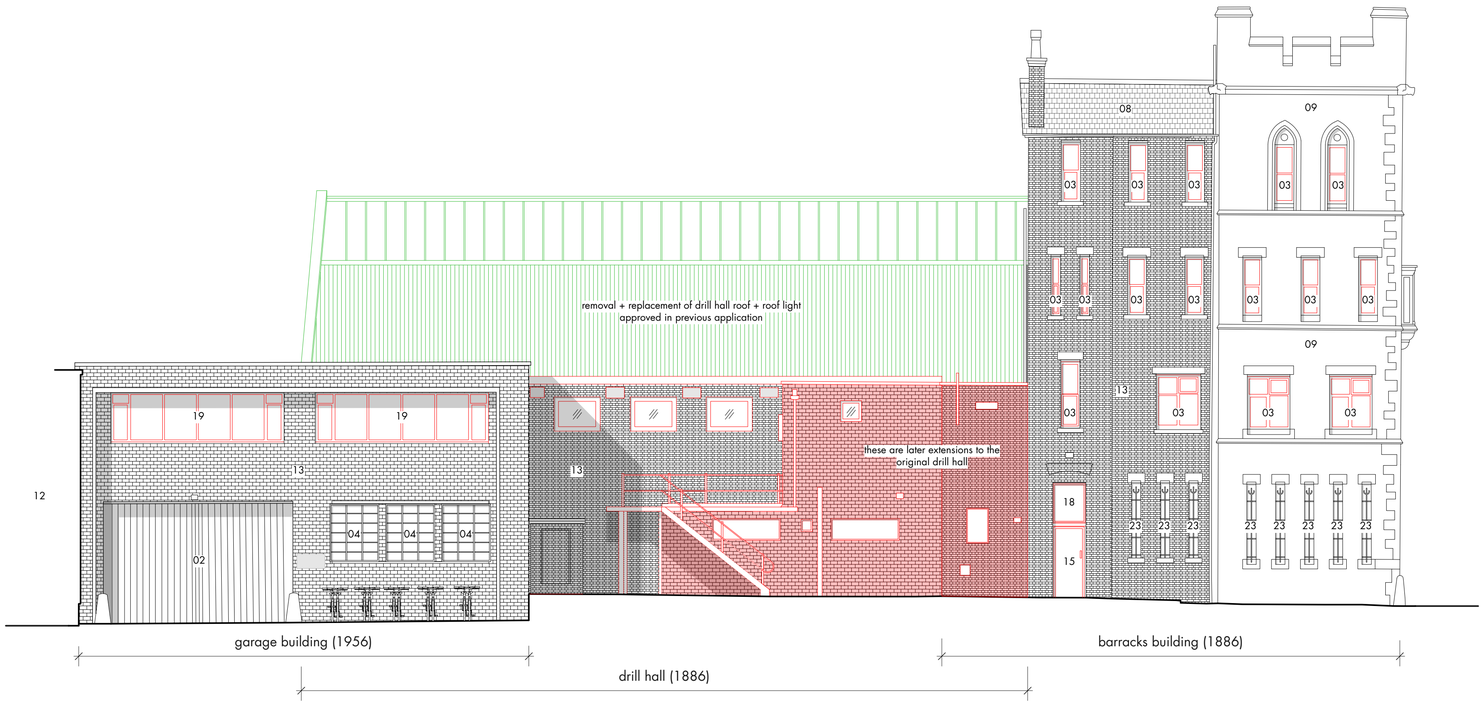

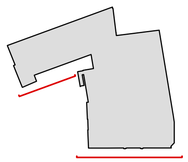

019200/02 • alteration • south-east elevation

01 car park (adjoining owner)
02 metal shutter garage door (workshop entrance)
03 upvc-framed window to be replaced with a more appropriate timber replica
04 metal-framed window
05 steel escape stair to be removed + replaced
06 existing drill hall roof light (removal + replacement approved in previous application)
07 existing metal sheet pitched roof (removal + replacement approved in previous application)
08 slate pitched roof
09 stone facade
10 timber-framed window
11 modern entrance door to be replaced with new gate
12 adjacent property
13 red brickwork
14 vent
15 fire door
16 roof light to former officer's mess room (removal + replacement approved in previous application)
17 signage
18 windows along fire escape route to be upgraded to be fire-resisting
19 upvc-framed window to be replaced with a more appropriate metal replica
20 narrow single-slit windows
21 arcaded windows
22 mullion + transom windows
23 fire-rated secondary glazing to be added internally

notes
for existing ga elevations refer to 009200 series drawings
for proposed ga elevations refer to 039200 series drawings
for alteration plans refer to 019100 series drawings
for alteration sections refer to 019300 series drawings

green indicates alterations approved in previous application (ref. 141801/LO/2024)

1:100
0m 2m 5m 10m

P01 • planning issue — 13 05 25 • le • dj
rev • description — issued • drawn • checked

shedkm
+44 (0)151 709 8211
+44 (0)207 253 8881

project: ardwick barracks
client: fabric church
drawing number: 2411-SKM-Z0-XX-D-A-019200 **P01**
scale: 1:100 @ A1
status: **information**

alterations • elevations

do not scale from this drawing • all dimensions are to be set out and checked on site prior to starting construction • any discrepancy found between information given on this drawing and that given elsewhere or recorded on site shall be brought to the attention of the project architect immediately