
Floor Plan:

Address: 9 Victory Street, Manchester, M14 5AE

Ground Floor – Scale 1:50

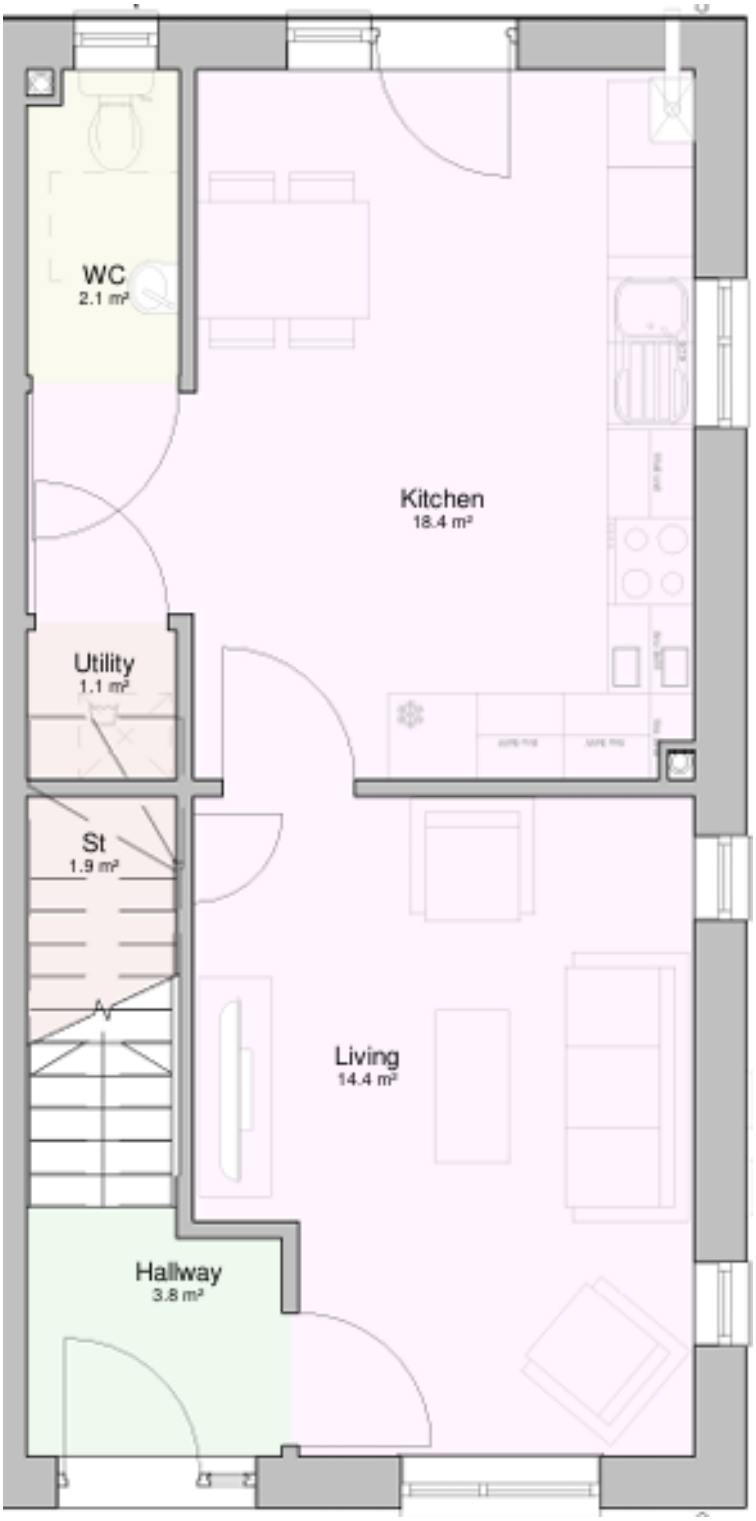

First Floor – Scale 1:50

