

NOTES ©

This drawing to be read in accordance with the specification/Bills of Quantities and related drawings.
No Dimensions to be scaled from this drawing. All stated dimensions to be verified on site and the designer notified of any discrepancies.

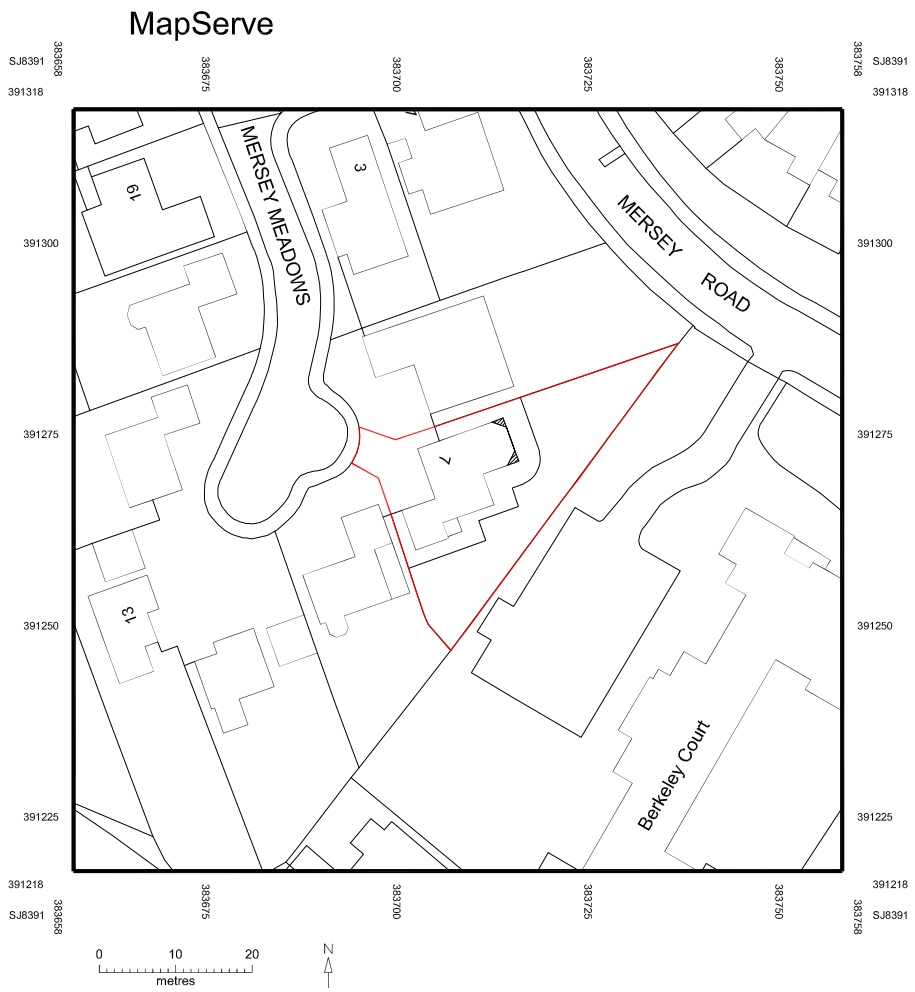

SITE LOCATION PLAN 1:1000

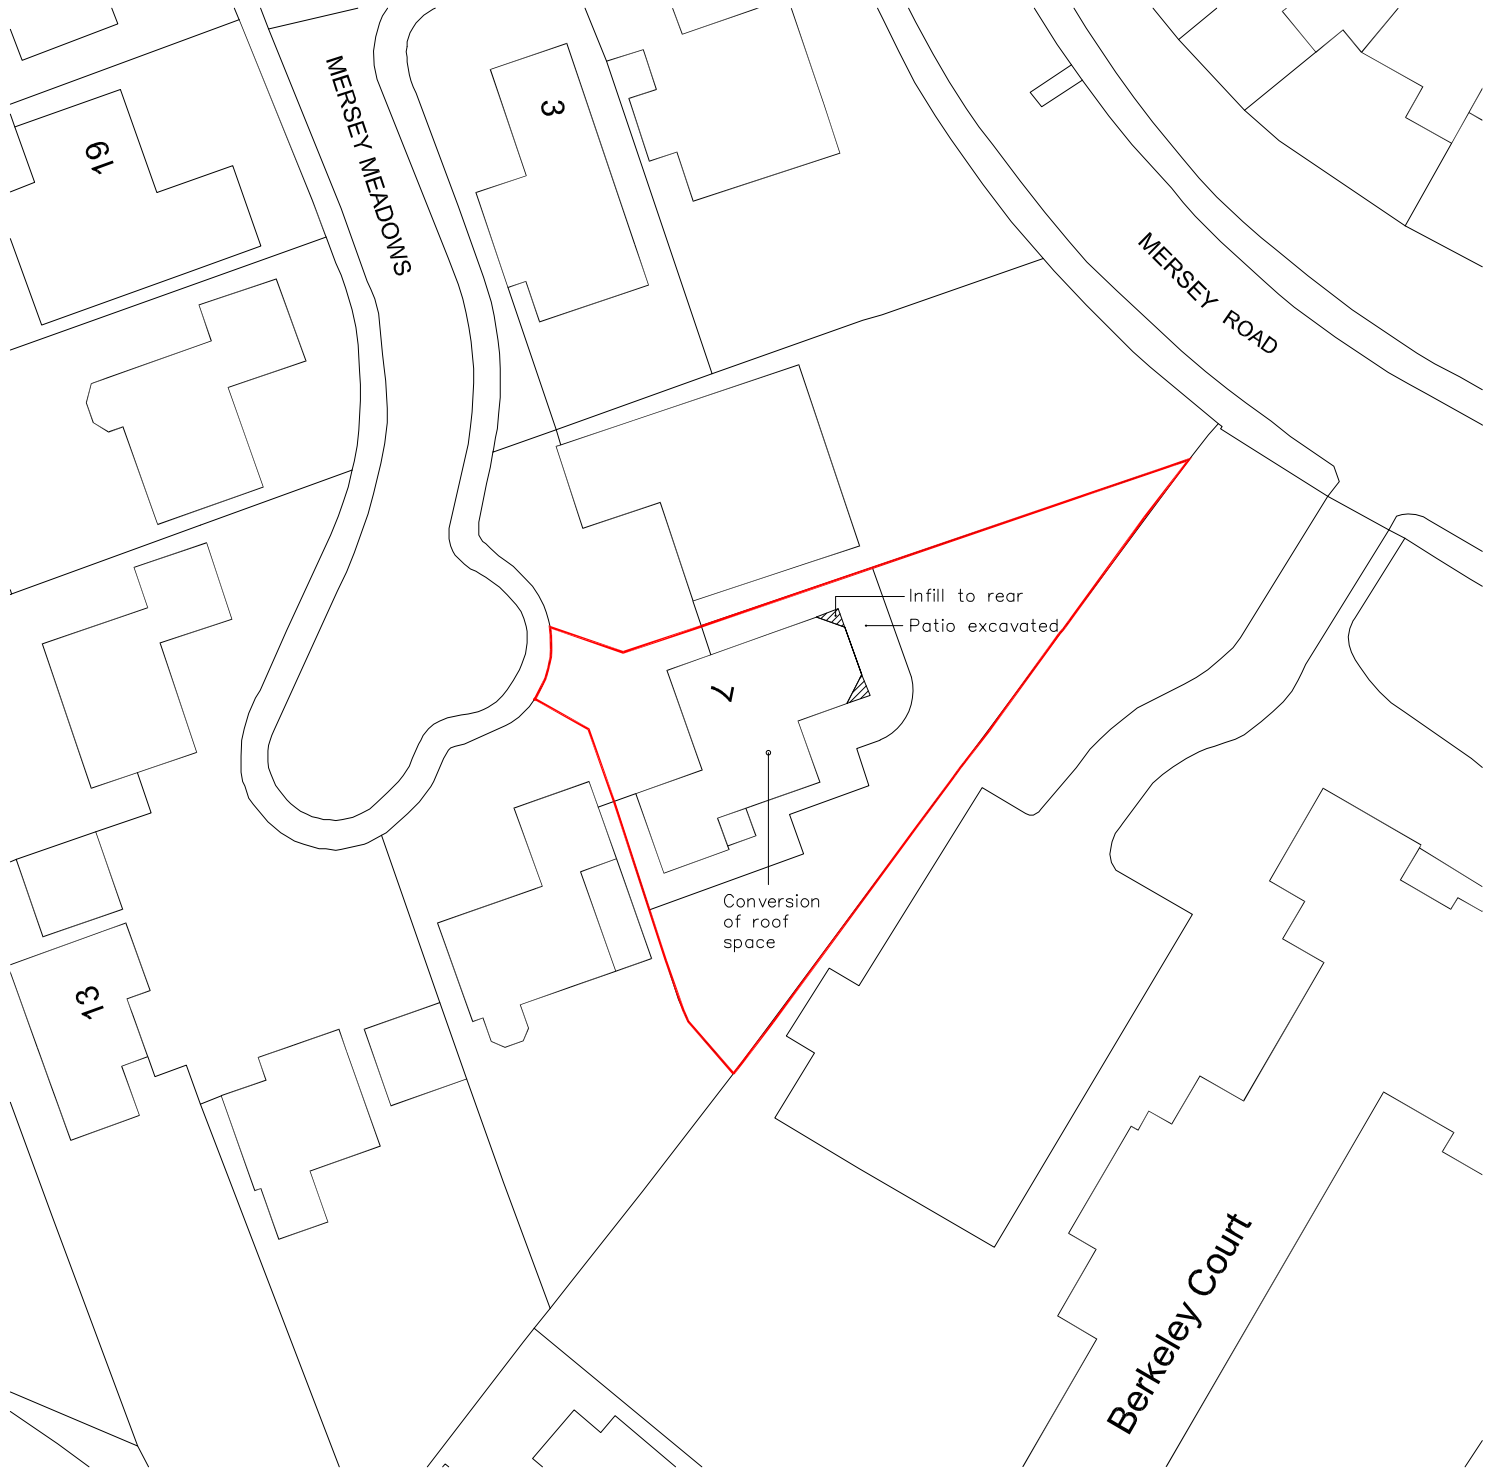

BLOCK PLAN 1:500

N

FOR PLANNING

Project


7 MERSEY MEADOWS
DIDSBURY
MANCHESTER
M20 2GB

Title

SITE LOCATION & BLOCK PLAN

Scale	Date
RTD @ A3	SEPTEMBER 2020
Drawn	Checked
SB	-
Drawing Number	Revision
6969_PL01	-

SMASHBOX
97 Alderley Road | Wilmslow | Cheshire | SK9 1PT
ARCHITECTURE DESIGN PLANNING
T. 01625 466 557 E. hello@smashboxarchitecture.com
www.smashboxarchitecture.com

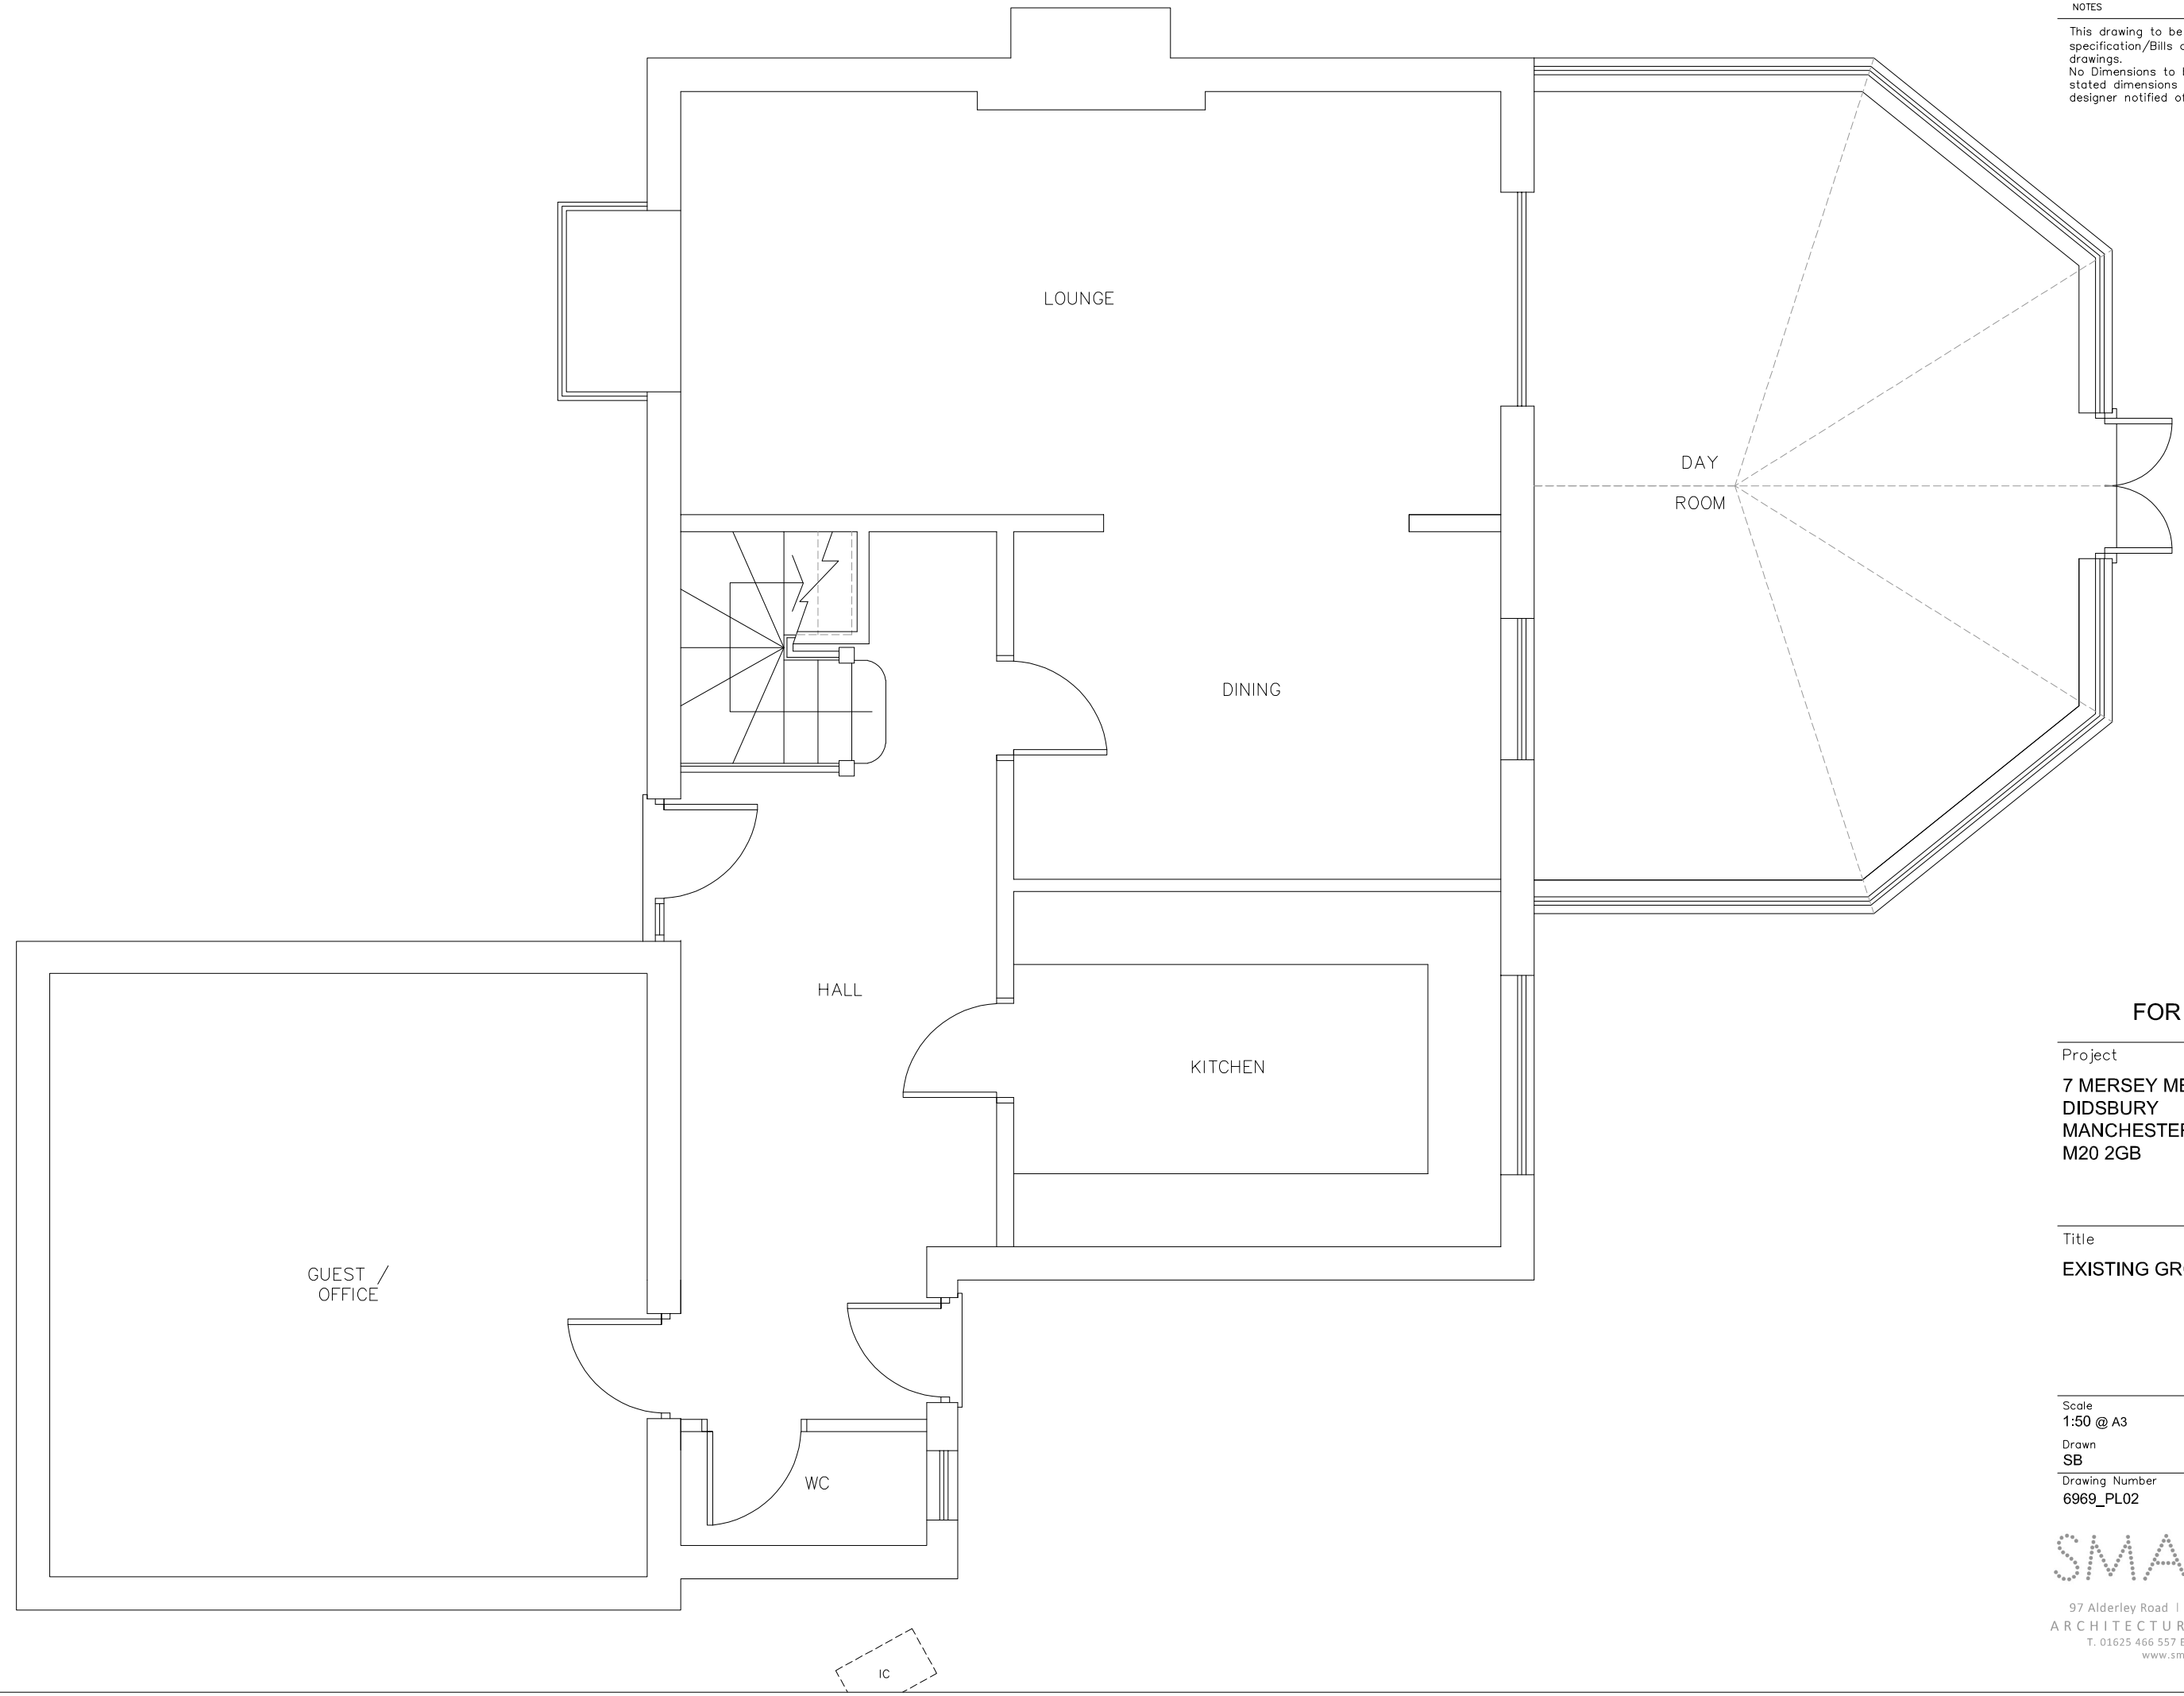

NOTES ©

This drawing to be read in accordance with the specification/Bills of Quantities and related drawings.
No Dimensions to be scaled from this drawing. All stated dimensions to be verified on site and the designer notified of any discrepancies.

FOR PLANNING

Project


7 MERSEY MEADOWS
DIDSBURY
MANCHESTER
M20 2GB

Title

EXISTING GROUND FLOOR PLAN

Scale	Date
1:50 @ A3	SEPTEMBER 2020
Drawn	Checked
SB	-
Drawing Number	Revision
6969_PL02	-

SMASHBOX
97 Alderley Road | Wilmslow | Cheshire | SK9 1PT
ARCHITECTURE DESIGN PLANNING
T. 01625 466 557 E. hello@smashboxarchitecture.com
www.smashboxarchitecture.com

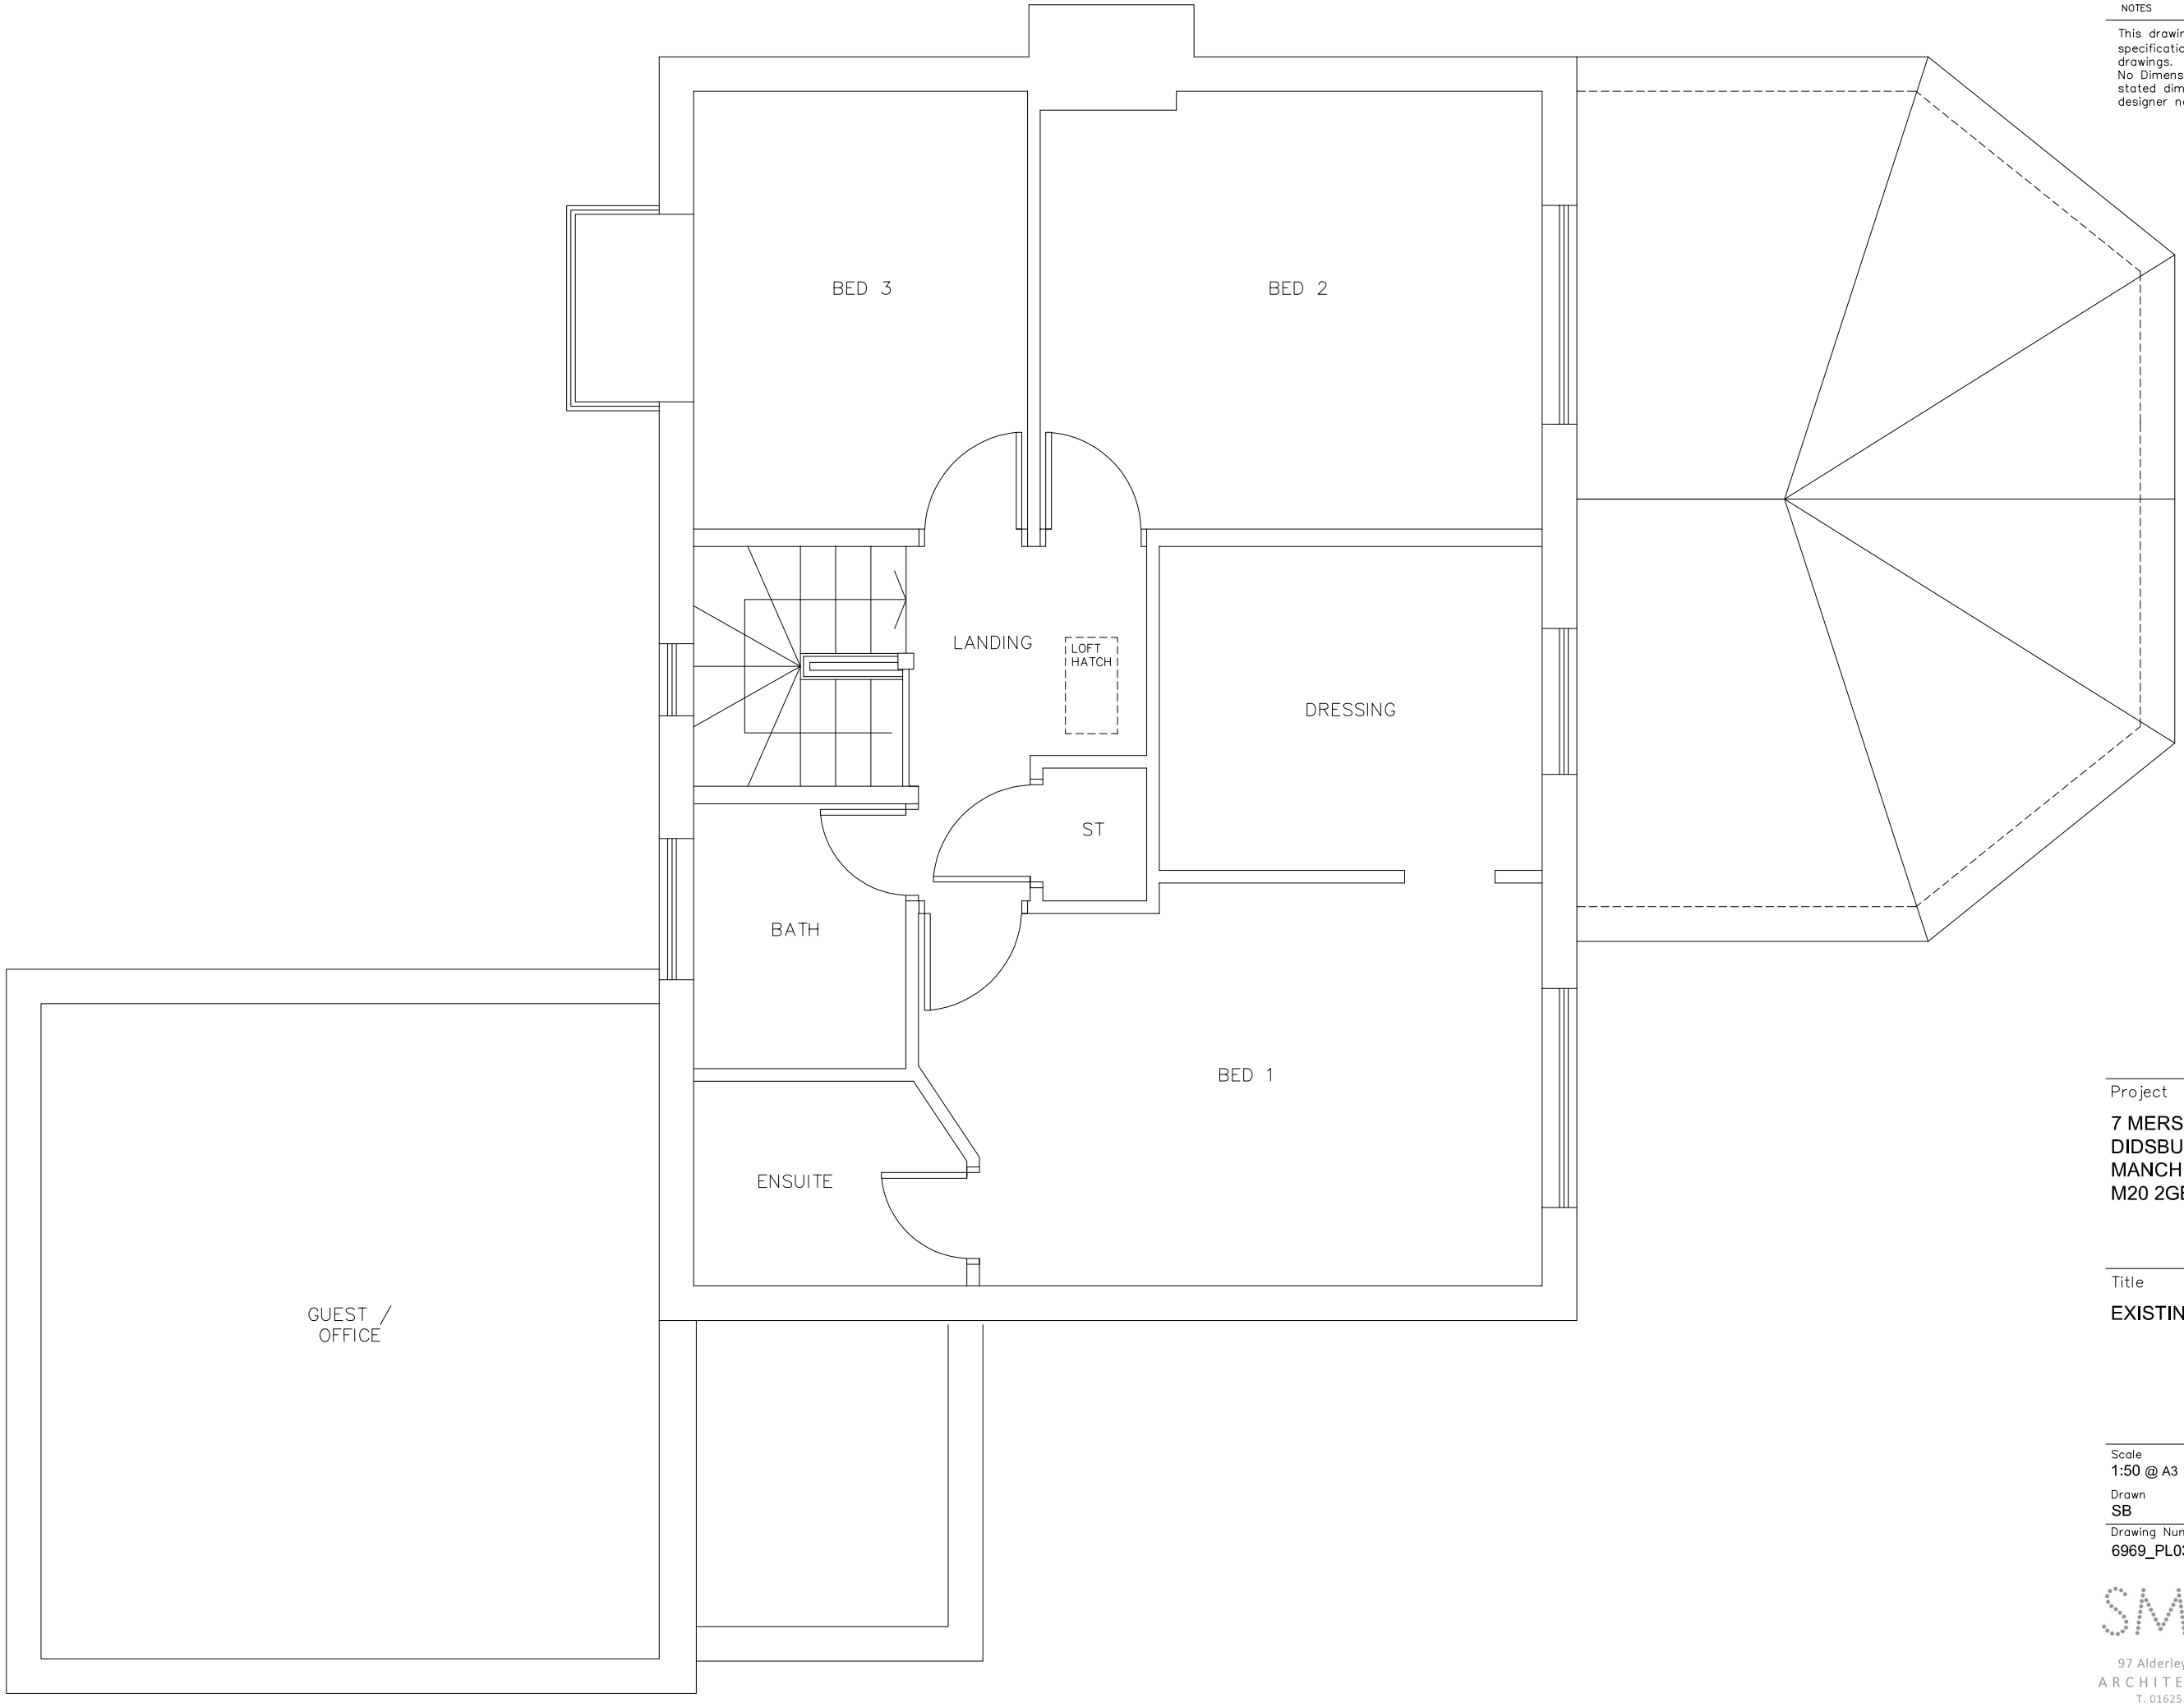

NOTES ©

This drawing to be read in accordance with the specification/Bills of Quantities and related drawings.
No Dimensions to be scaled from this drawing. All stated dimensions to be verified on site and the designer notified of any discrepancies.

FOR PLANNING

Project


7 MERSEY MEADOWS
DIDSBURY
MANCHESTER
M20 2GB

Title

EXISTING FIRST FLOOR PLAN

Scale	Date
1:50 @ A3	SEPTEMBER 2020
Drawn	Checked
SB	-
Drawing Number	Revision
6969_PL03	-

SMASHBOX
97 Alderley Road | Wilmslow | Cheshire | SK9 1PT
ARCHITECTURE DESIGN PLANNING
T. 01625 466 557 E. hello@smashboxarchitecture.com
www.smashboxarchitecture.com

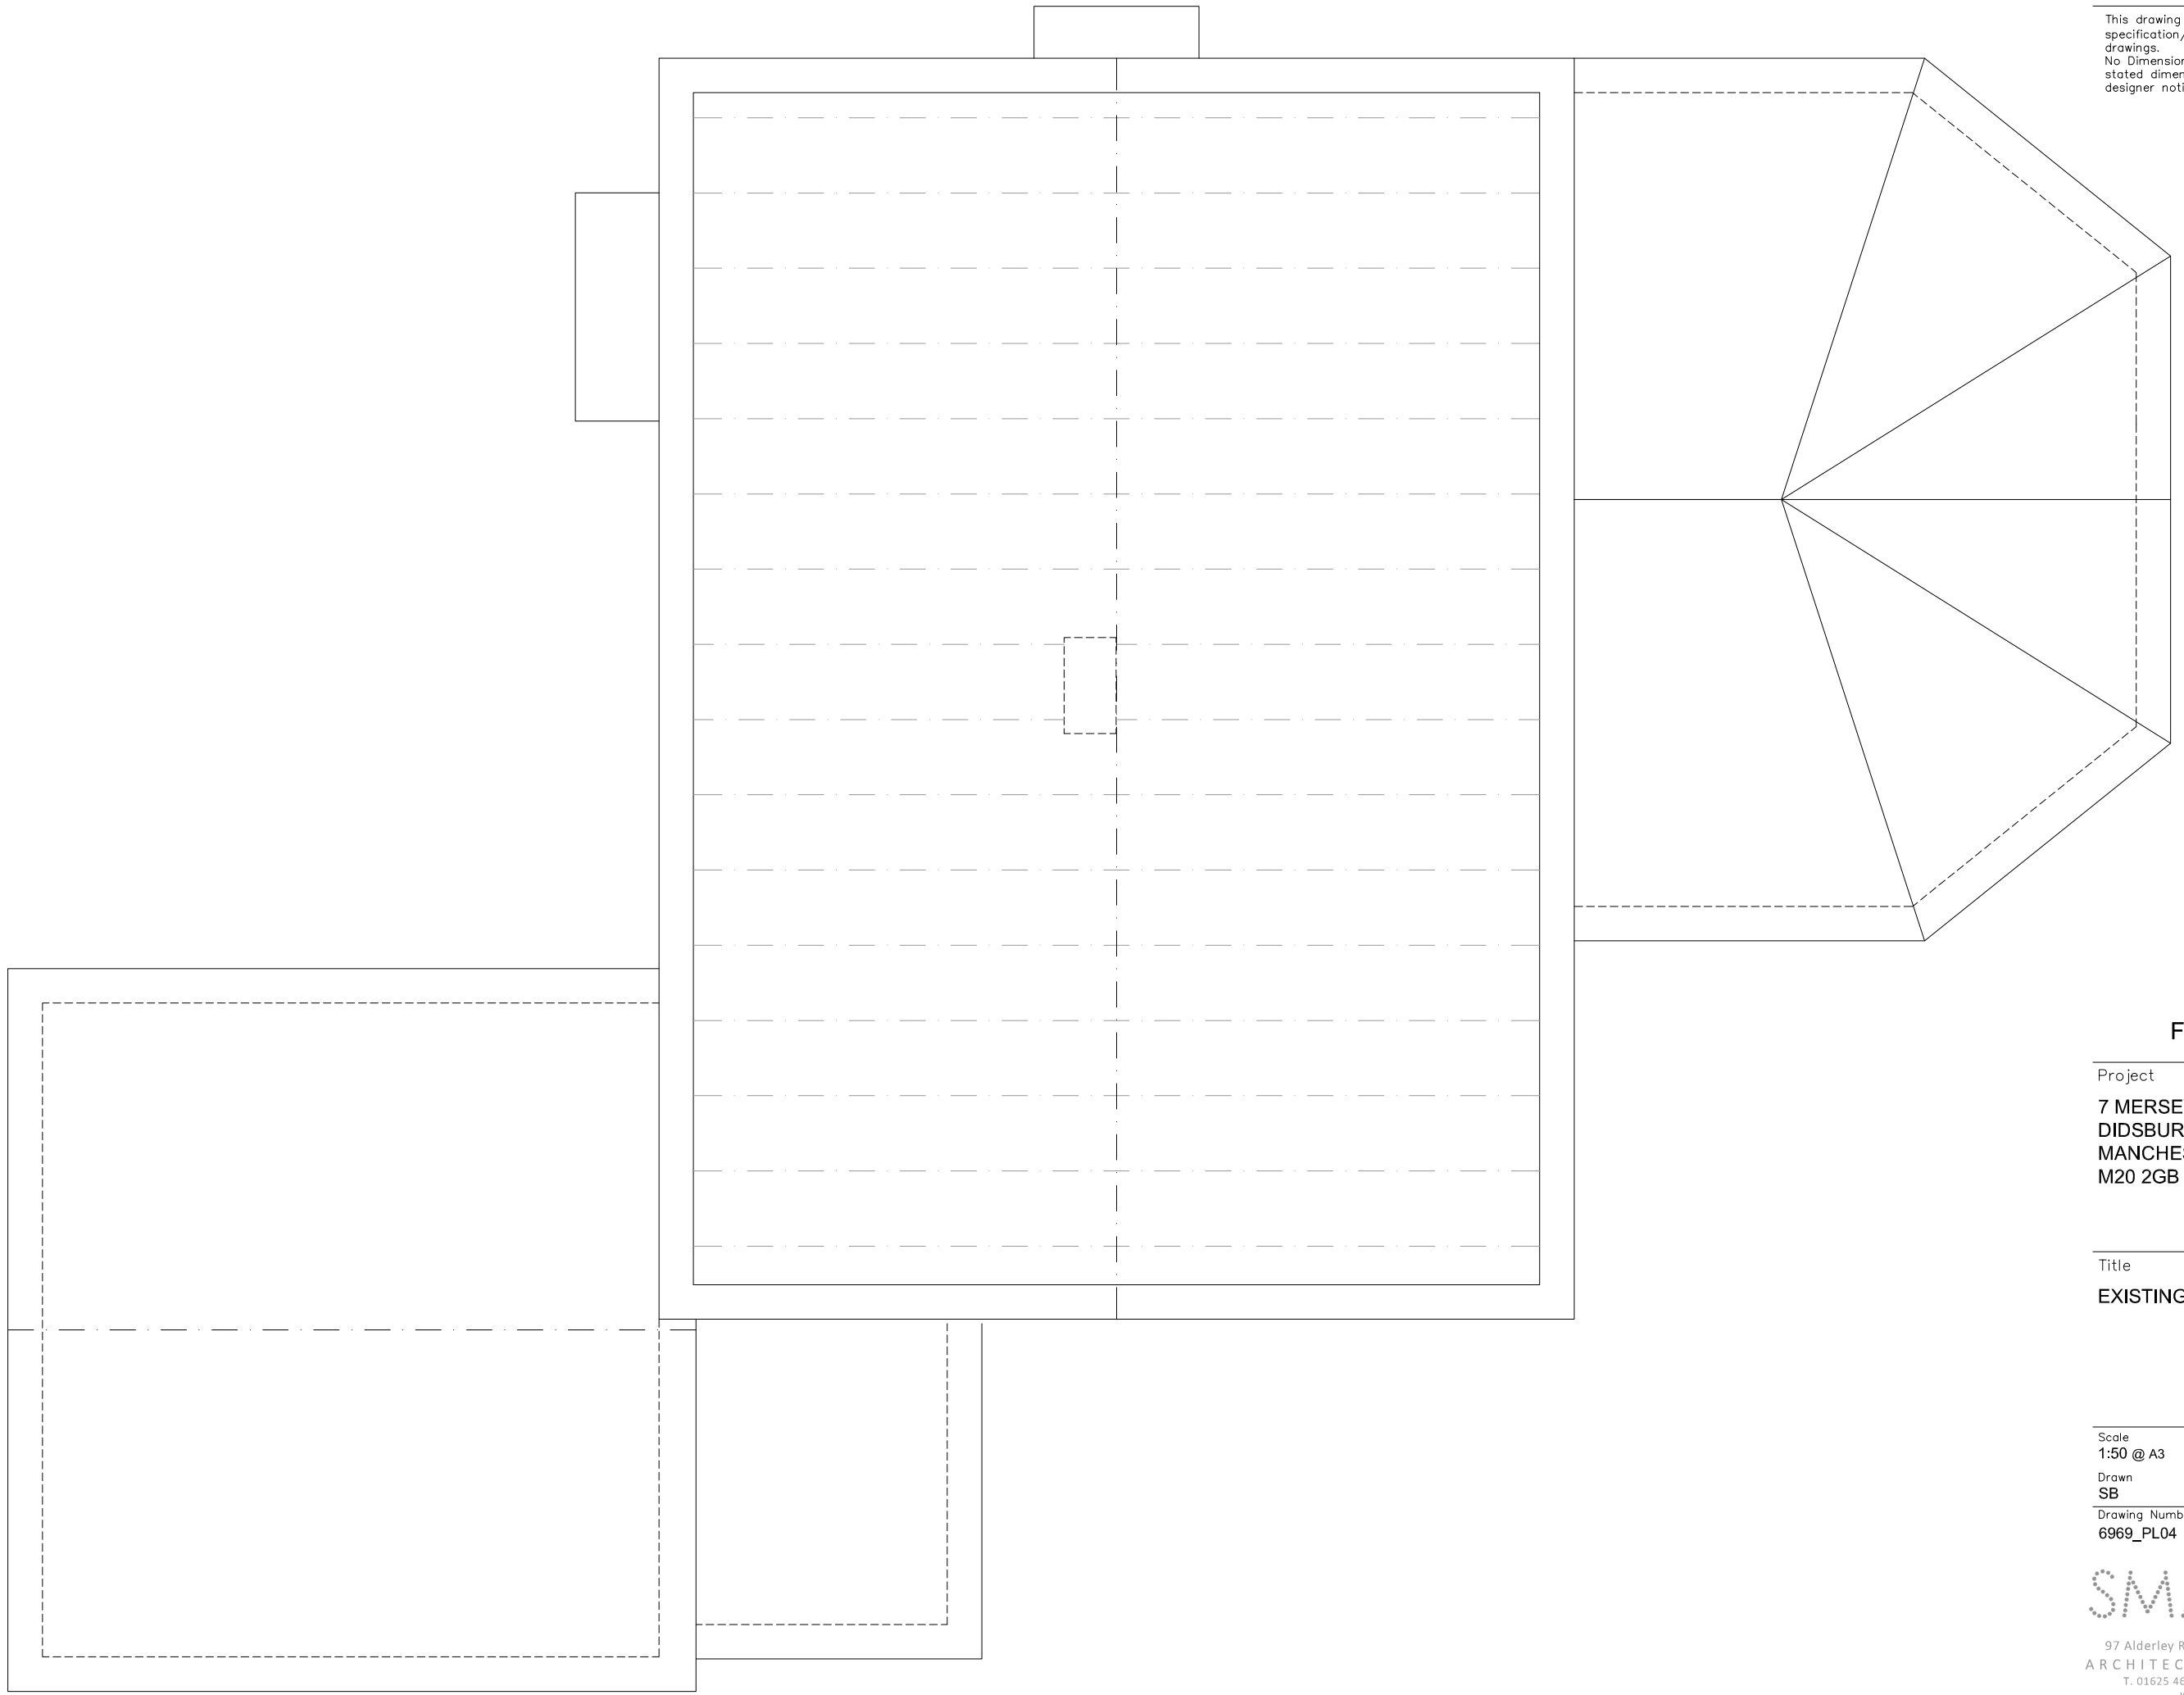

NOTES

This drawing to be read in accordance with the specification/Bills of Quantities and related drawings.
No Dimensions to be scaled from this drawing. All stated dimensions to be verified on site and the designer notified of any discrepancies.

©

FOR PLANNING

Project

7 MERSEY MEADOWS
DIDSBURY
MANCHESTER
M20 2GB

Title

EXISTING SECOND FLOOR PLAN

Scale	Date
1:50 @ A3	SEPTEMBER 2020
Drawn	Checked
SB	-
Drawing Number	Revision
6969_PL04	-

SMASHBOX
97 Alderley Road | Wilmslow | Cheshire | SK9 1PT
ARCHITECTURE DESIGN PLANNING
T. 01625 466 557 E. hello@smashboxarchitecture.com
www.smashboxarchitecture.com

NOTES ©

This drawing to be read in accordance with the specification/Bills of Quantities and related drawings.
No Dimensions to be scaled from this drawing. All stated dimensions to be verified on site and the designer notified of any discrepancies.



FRONT ELEVATION



REAR ELEVATION

FOR PLANNING

Project

7 MERSEY MEADOWS
DIDSBURY
MANCHESTER
M20 2GB

Title


EXISTING ELEVATIONS

Scale	Date
1:100 @ A3	SEPTEMBER 2020
Drawn	Checked
SB	-
Drawing Number	Revision
6969_PL05	-


SMASHBOX
97 Alderley Road | Wilmslow | Cheshire | SK9 1PT
ARCHITECTURE DESIGN PLANNING
T. 01625 466 557 E. hello@smashboxarchitecture.com
www.smashboxarchitecture.com

NOTES ©

This drawing to be read in accordance with the specification/Bills of Quantities and related drawings.
No Dimensions to be scaled from this drawing. All stated dimensions to be verified on site and the designer notified of any discrepancies.

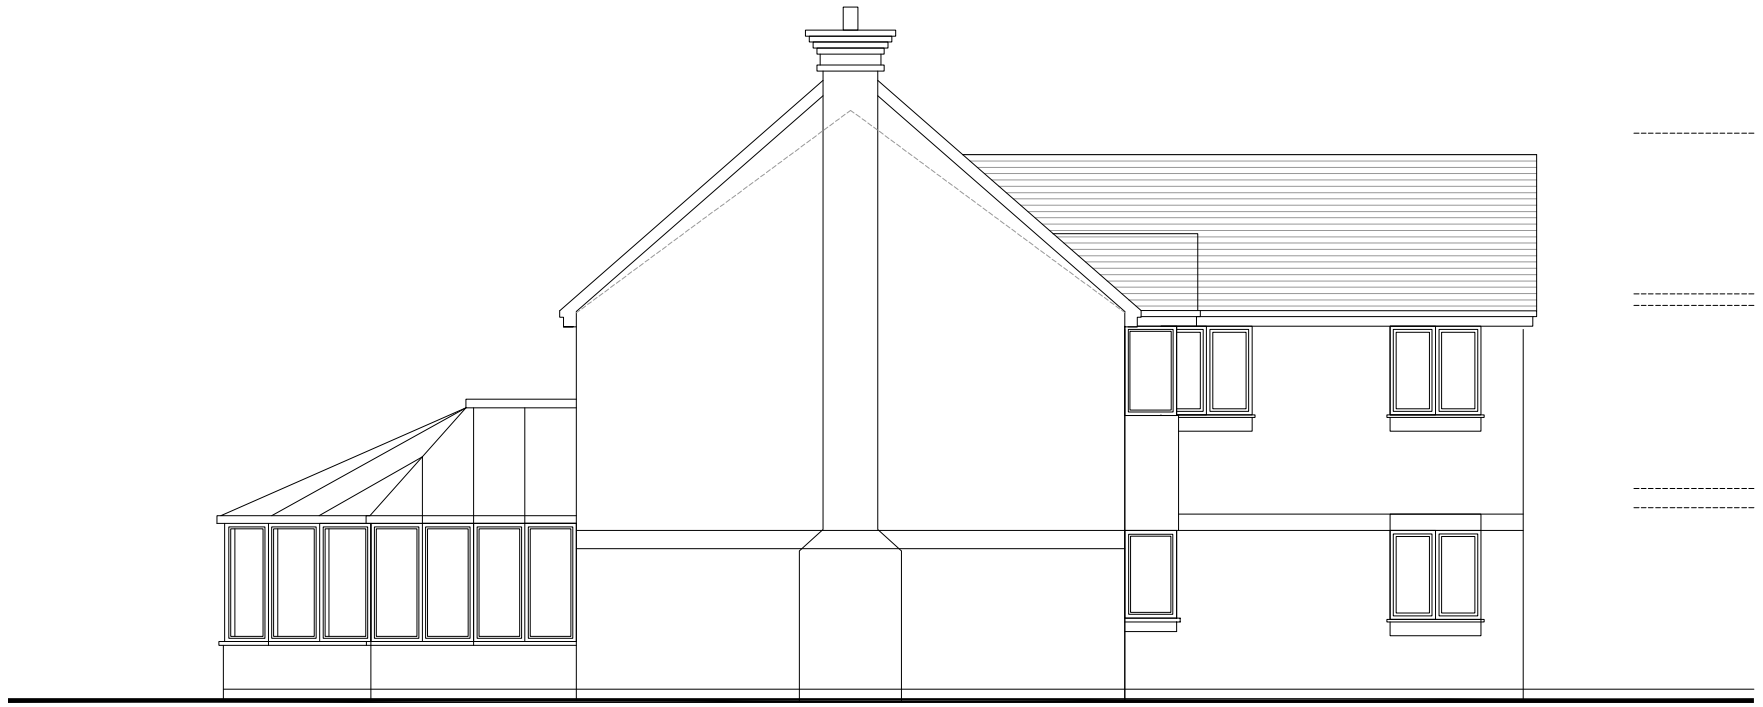

SIDE ELEVATION (NORTH)

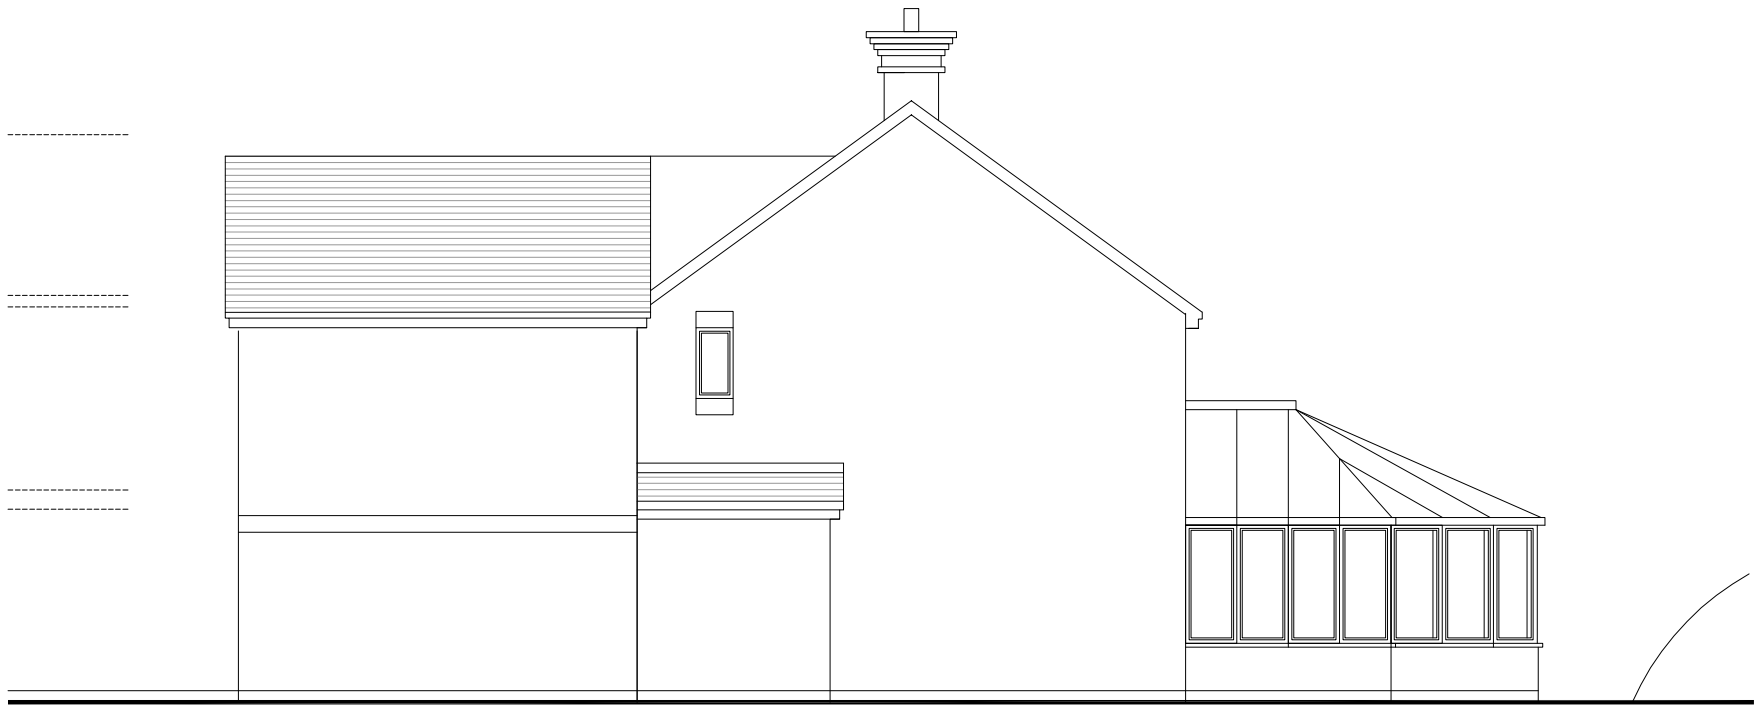

SIDE ELEVATION (SOUTH)

FOR PLANNING

Project

7 MERSEY MEADOWS
DIDSBURY
MANCHESTER
M20 2GB

Title


EXISTING ELEVATIONS

Scale	Date
1:100 @ A3	SEPTEMBER 2020
Drawn	Checked
SB	-
Drawing Number	Revision
6969_PL06	-

SMASHBOX
97 Alderley Road | Wilmslow | Cheshire | SK9 1PT
ARCHITECTURE DESIGN PLANNING
T. 01625 466 557 E. hello@smashboxarchitecture.com
www.smashboxarchitecture.com

NOTES ©

This drawing to be read in accordance with the specification/Bills of Quantities and related drawings.
No Dimensions to be scaled from this drawing. All stated dimensions to be verified on site and the designer notified of any discrepancies.

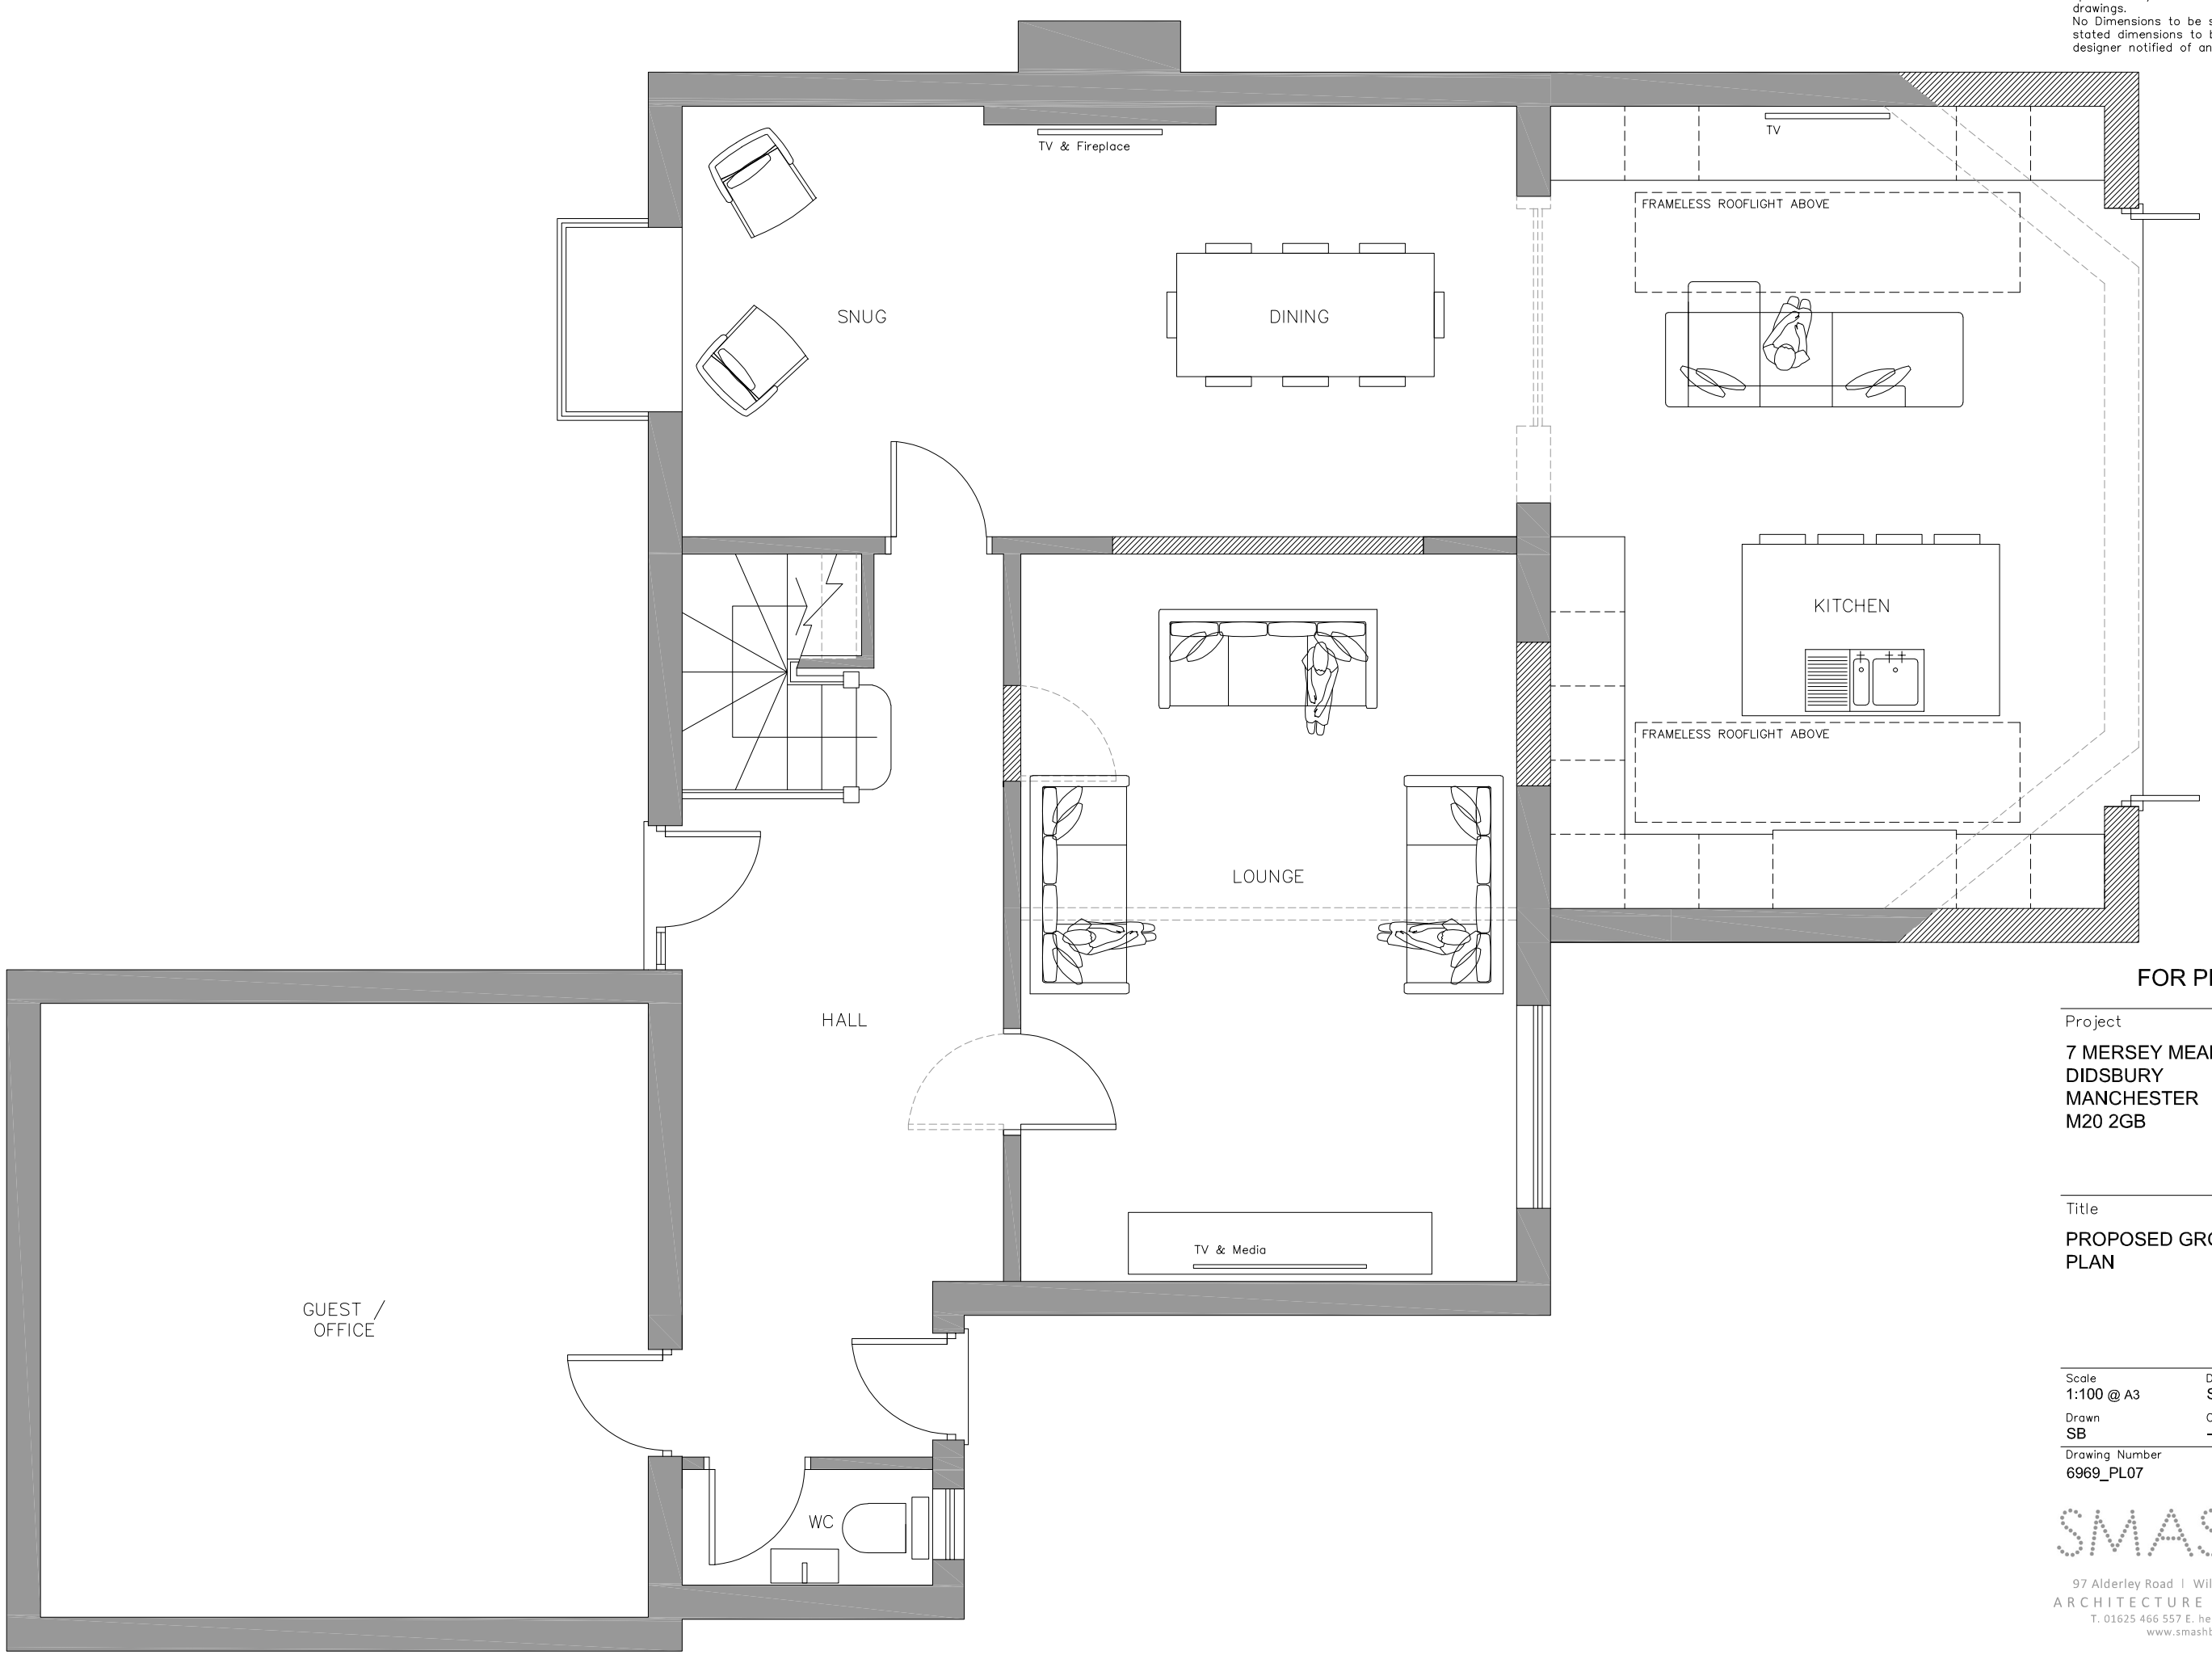

FOR PLANNING

Project

7 MERSEY MEADOWS
DIDSBURY
MANCHESTER
M20 2GB

Title

PROPOSED GROUND FLOOR PLAN

Scale	Date
1:100 @ A3	SEPTEMBER 2020
Drawn	Checked
SB	-
Drawing Number	Revision
6969_PL07	-

SMASHBOX
97 Alderley Road | Wilmslow | Cheshire | SK9 1PT
ARCHITECTURE DESIGN PLANNING
T. 01625 466 557 E. hello@smashboxarchitecture.com
www.smashboxarchitecture.com

NOTES

This drawing to be read in accordance with the specification/Bills of Quantities and related drawings.
No Dimensions to be scaled from this drawing. All stated dimensions to be verified on site and the designer notified of any discrepancies.



FOR PLANNING

Project


7 MERSEY MEADOWS
DIDSBURY
MANCHESTER
M20 2GB

Title

PROPOSED FIRST FLOOR PLAN

Scale	Date
1:100 @ A3	SEPTEMBER 2020
Drawn	Checked
SB	-
Drawing Number	Revision
6969_PL08	-

SMASHBOX
97 Alderley Road | Wilmslow | Cheshire | SK9 1PT
ARCHITECTURE DESIGN PLANNING
T. 01625 466 557 E. hello@smashboxarchitecture.com
www.smashboxarchitecture.com

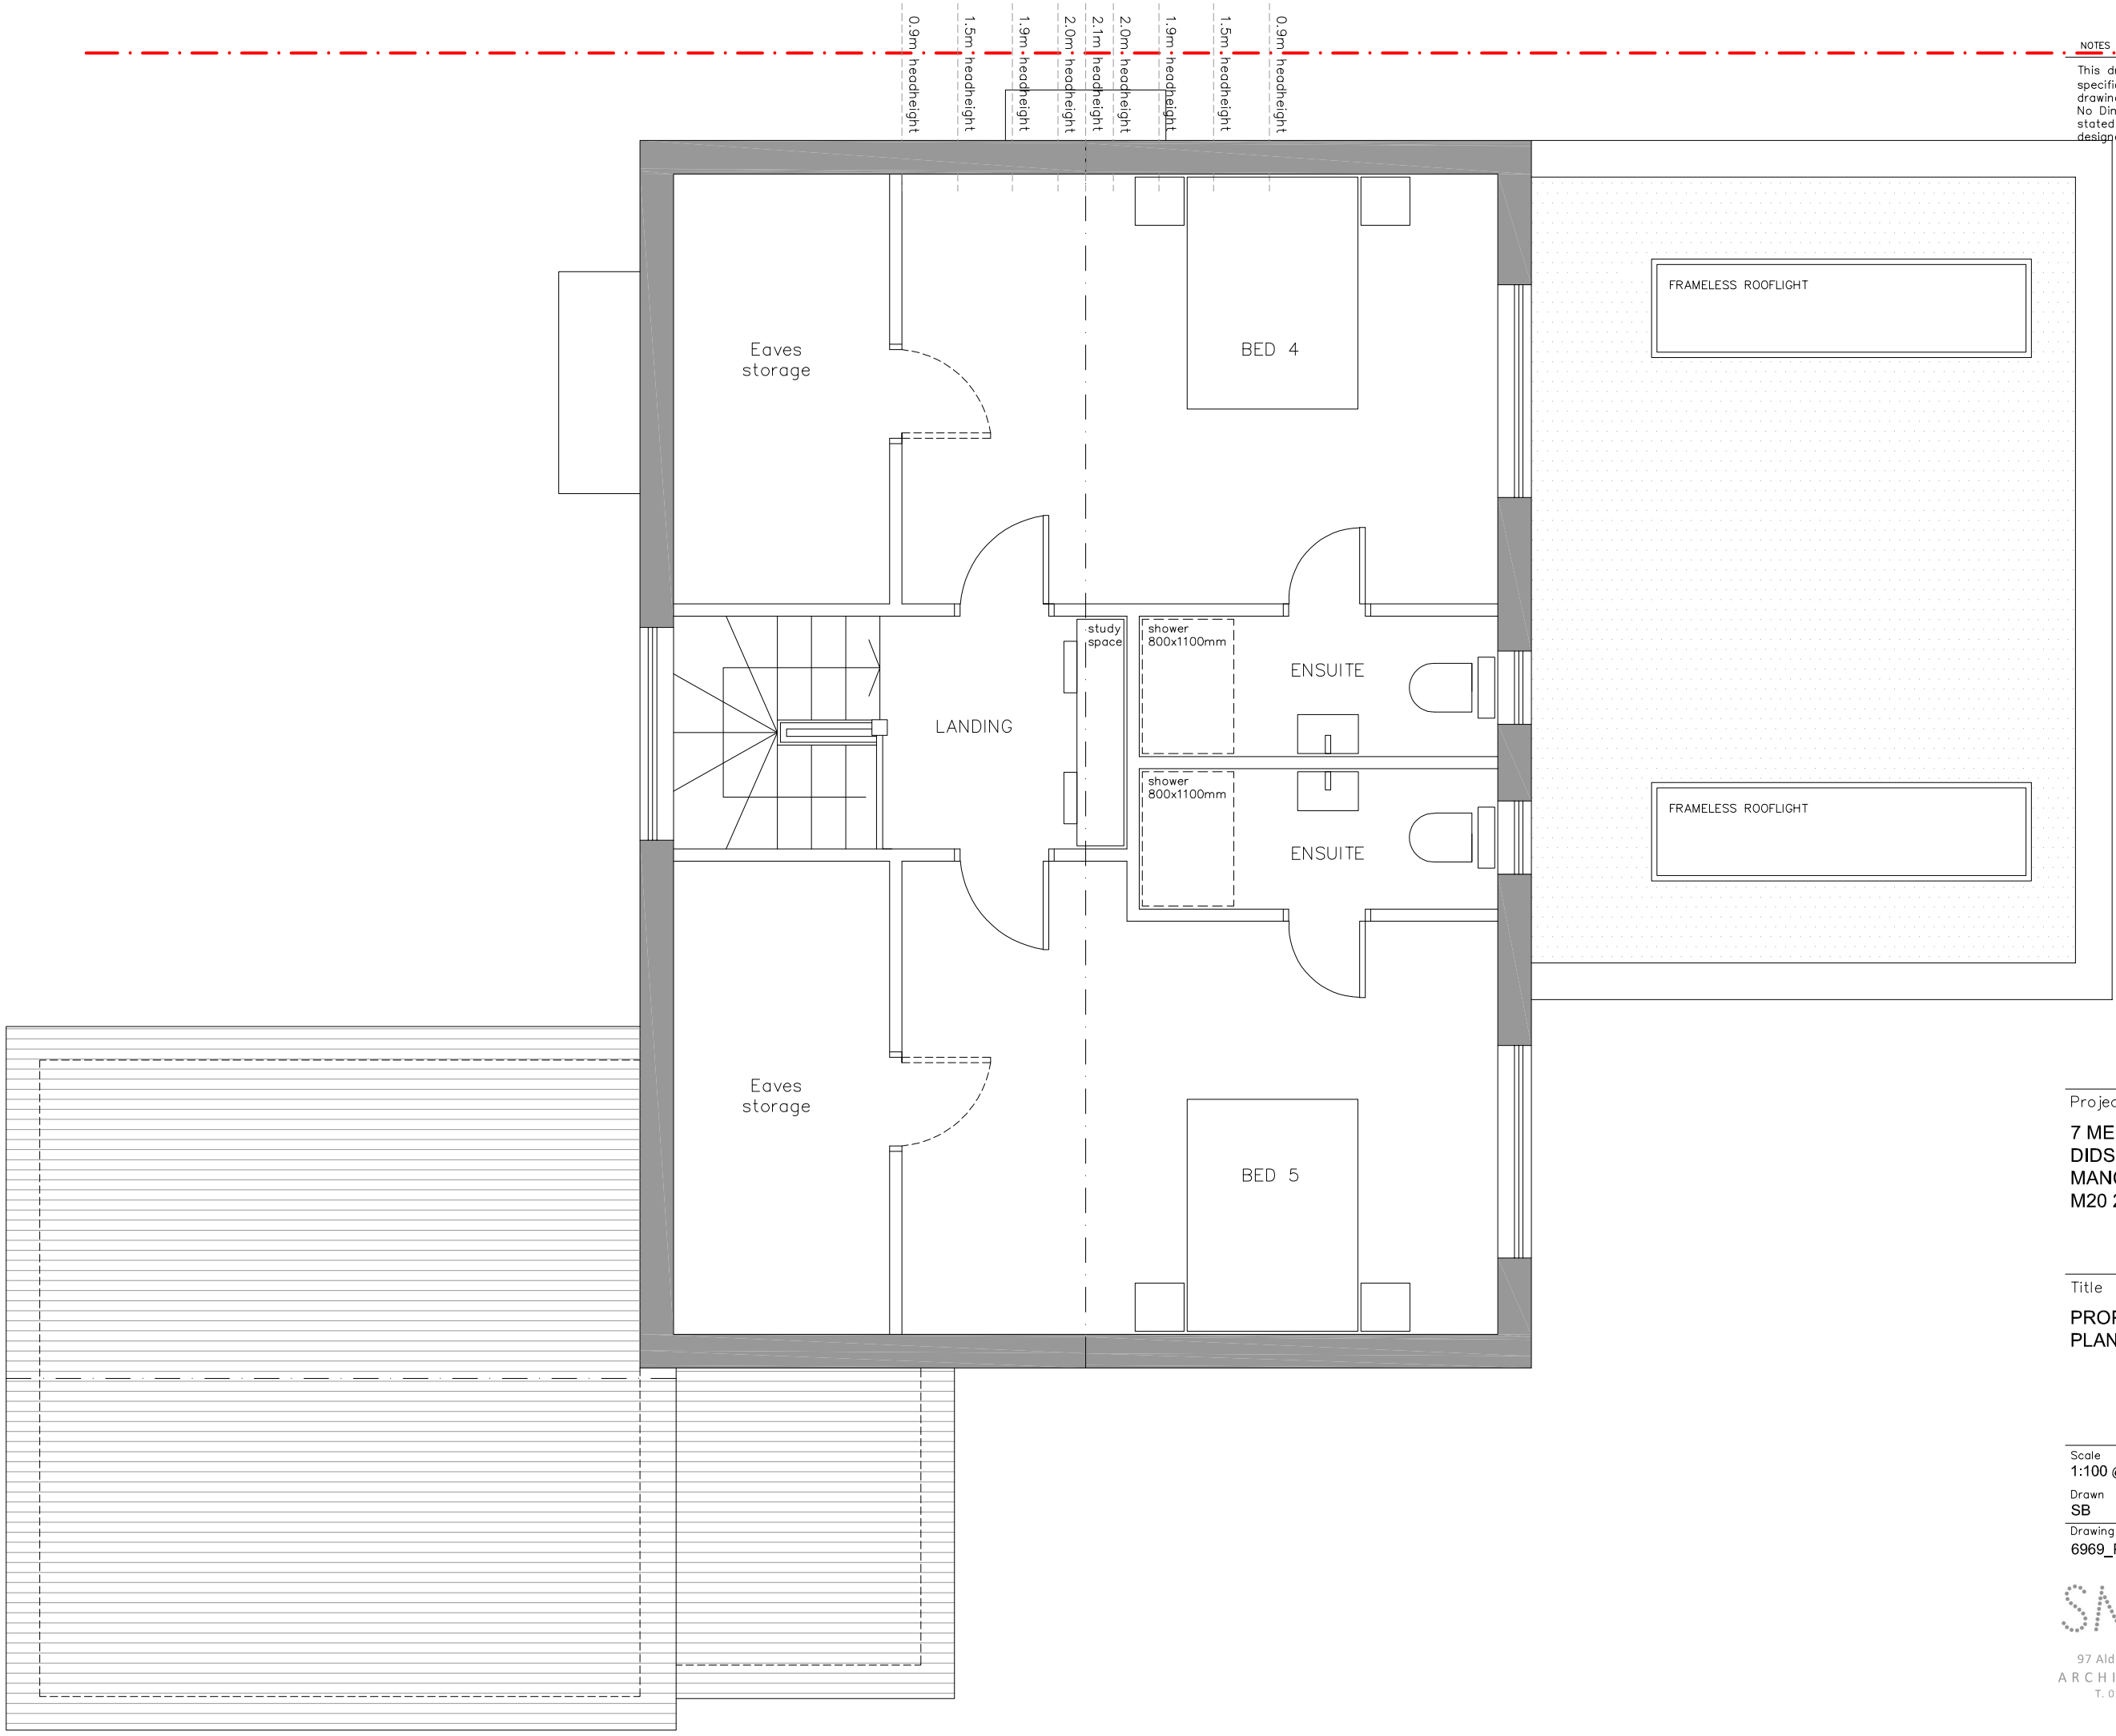

NOTES

This drawing to be read in accordance with the specification/Bills of Quantities and related drawings.
No Dimensions to be scaled from this drawing. All stated dimensions to be verified on site and the designer notified of any discrepancies.

©

FOR PLANNING

Project

7 MERSEY MEADOWS
DIDSBURY
MANCHESTER
M20 2GB

Title

PROPOSED SECOND FLOOR PLAN

Scale	Date
1:100 @ A3	SEPTEMBER 2020
Drawn	Checked
SB	-
Drawing Number	Revision
6969_PL09	-

SMASHBOX
97 Alderley Road | Wilmslow | Cheshire | SK9 1PT
ARCHITECTURE DESIGN PLANNING
T. 01625 466 557 E. hello@smashboxarchitecture.com
www.smashboxarchitecture.com

NOTES ©

This drawing to be read in accordance with the specification/Bills of Quantities and related drawings.
No Dimensions to be scaled from this drawing. All stated dimensions to be verified on site and the designer notified of any discrepancies.



FRONT ELEVATION



REAR ELEVATION

FOR PLANNING

Project

7 MERSEY MEADOWS
DIDSBURY
MANCHESTER
M20 2GB

Title


PROPOSED ELEVATIONS

Scale	Date
1:100 @ A3	SEPTEMBER 2020
Drawn	Checked
SB	-
Drawing Number	Revision
6969_PL10	-


SMASHBOX
97 Alderley Road | Wilmslow | Cheshire | SK9 1PT
ARCHITECTURE DESIGN PLANNING
T. 01625 466 557 E. hello@smashboxarchitecture.com
www.smashboxarchitecture.com

NOTES ©

This drawing to be read in accordance with the specification/Bills of Quantities and related drawings.
No Dimensions to be scaled from this drawing. All stated dimensions to be verified on site and the designer notified of any discrepancies.

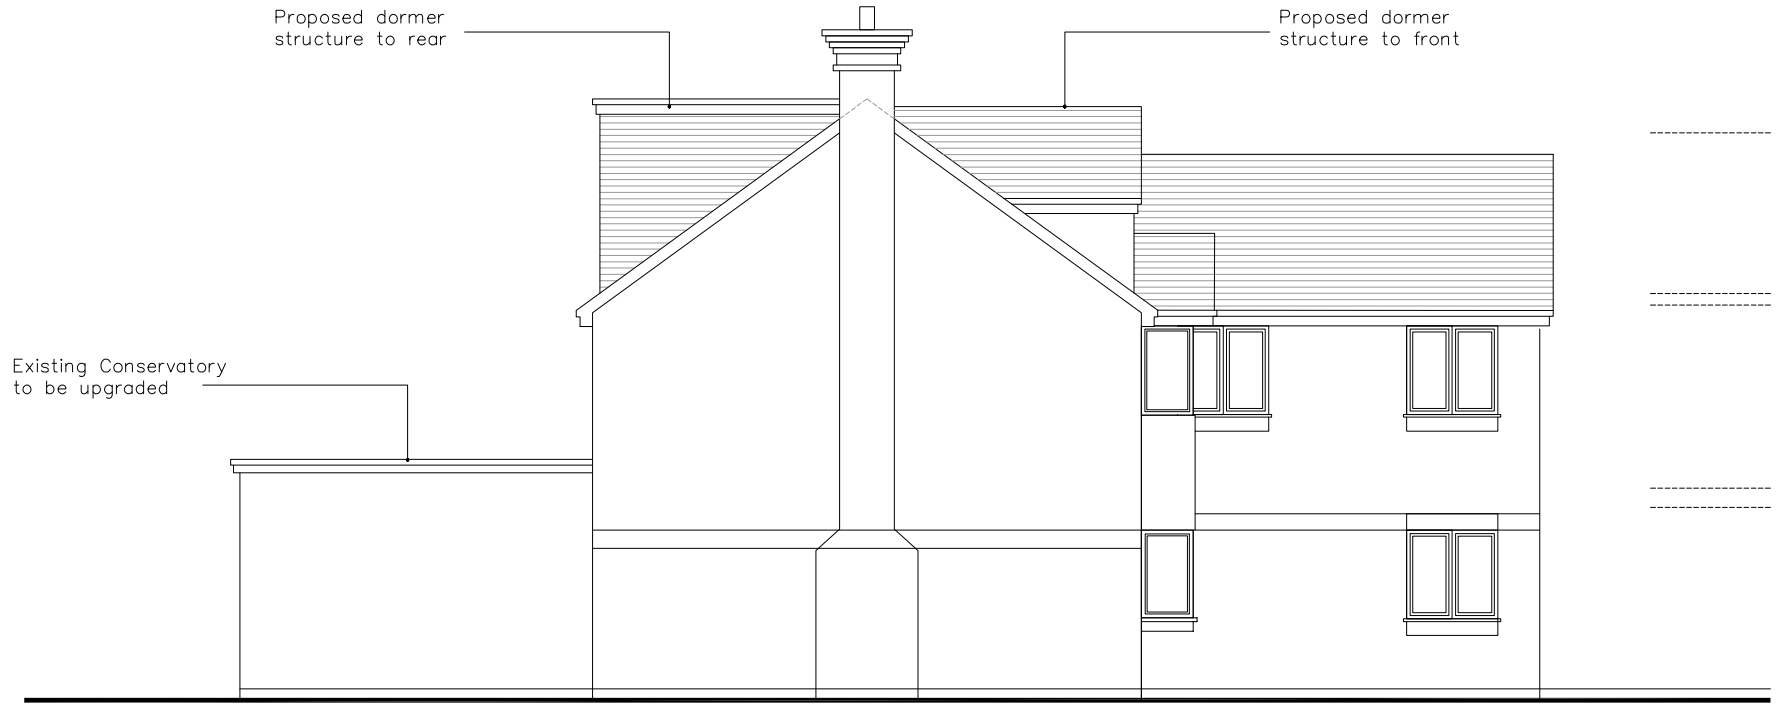

SIDE ELEVATION (NORTH)

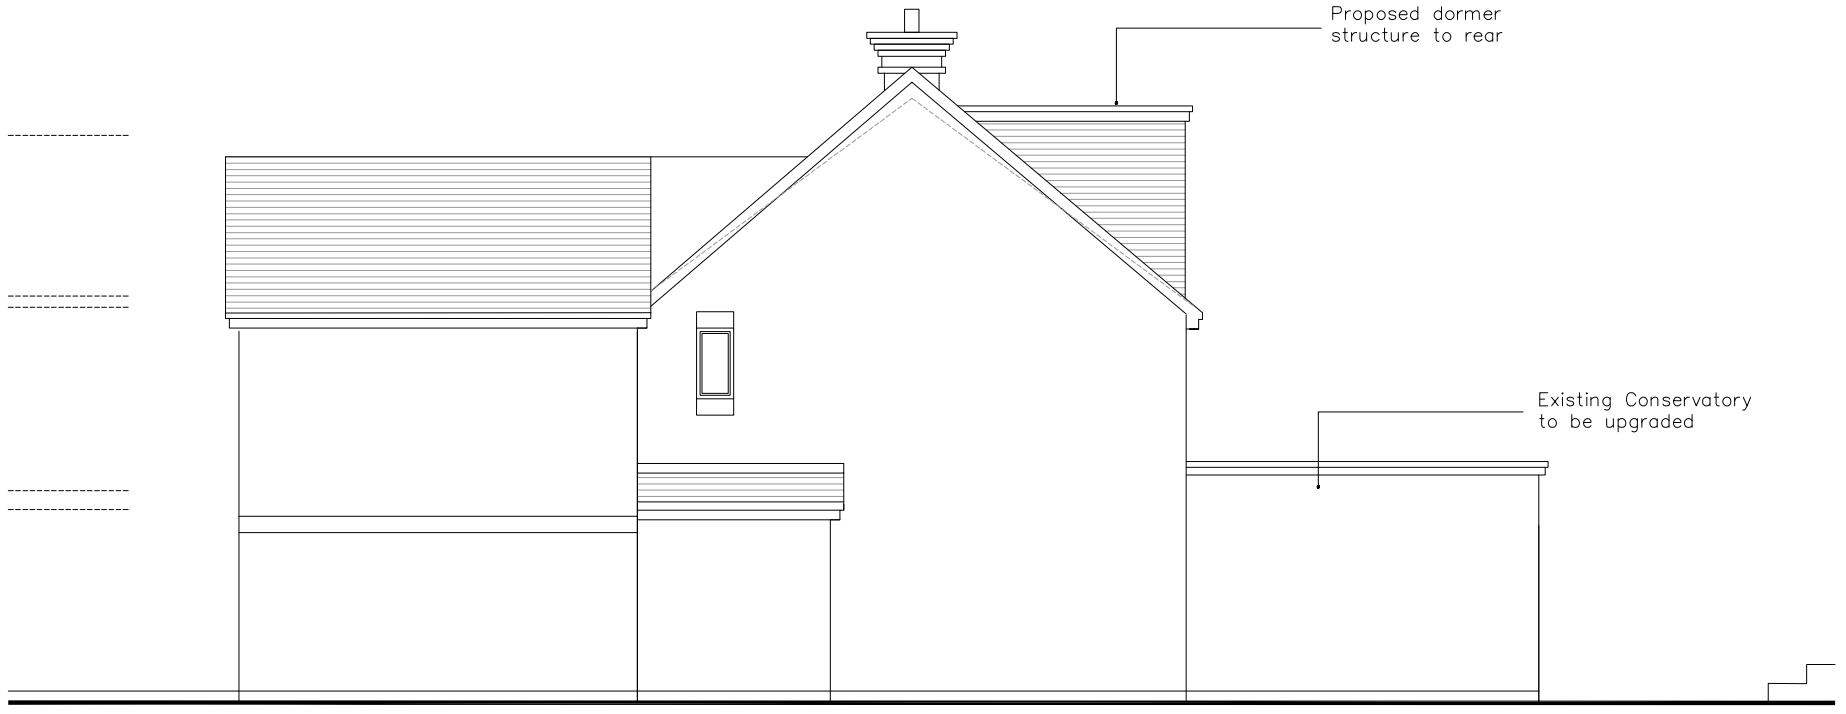

SIDE ELEVATION (SOUTH)

FOR PLANNING

Project

7 MERSEY MEADOWS
DIDSBURY
MANCHESTER
M20 2GB

Title

PROPOSED ELEVATIONS
SIDES A & B

Scale	Date
1:100 @ A3	SEPTEMBER 2020
Drawn	Checked
SB	-
Drawing Number	Revision
6969_PL11	-

SMASHBOX
97 Alderley Road | Wilmslow | Cheshire | SK9 1PT
ARCHITECTURE DESIGN PLANNING
T. 01625 466 557 E. hello@smashboxarchitecture.com
www.smashboxarchitecture.com