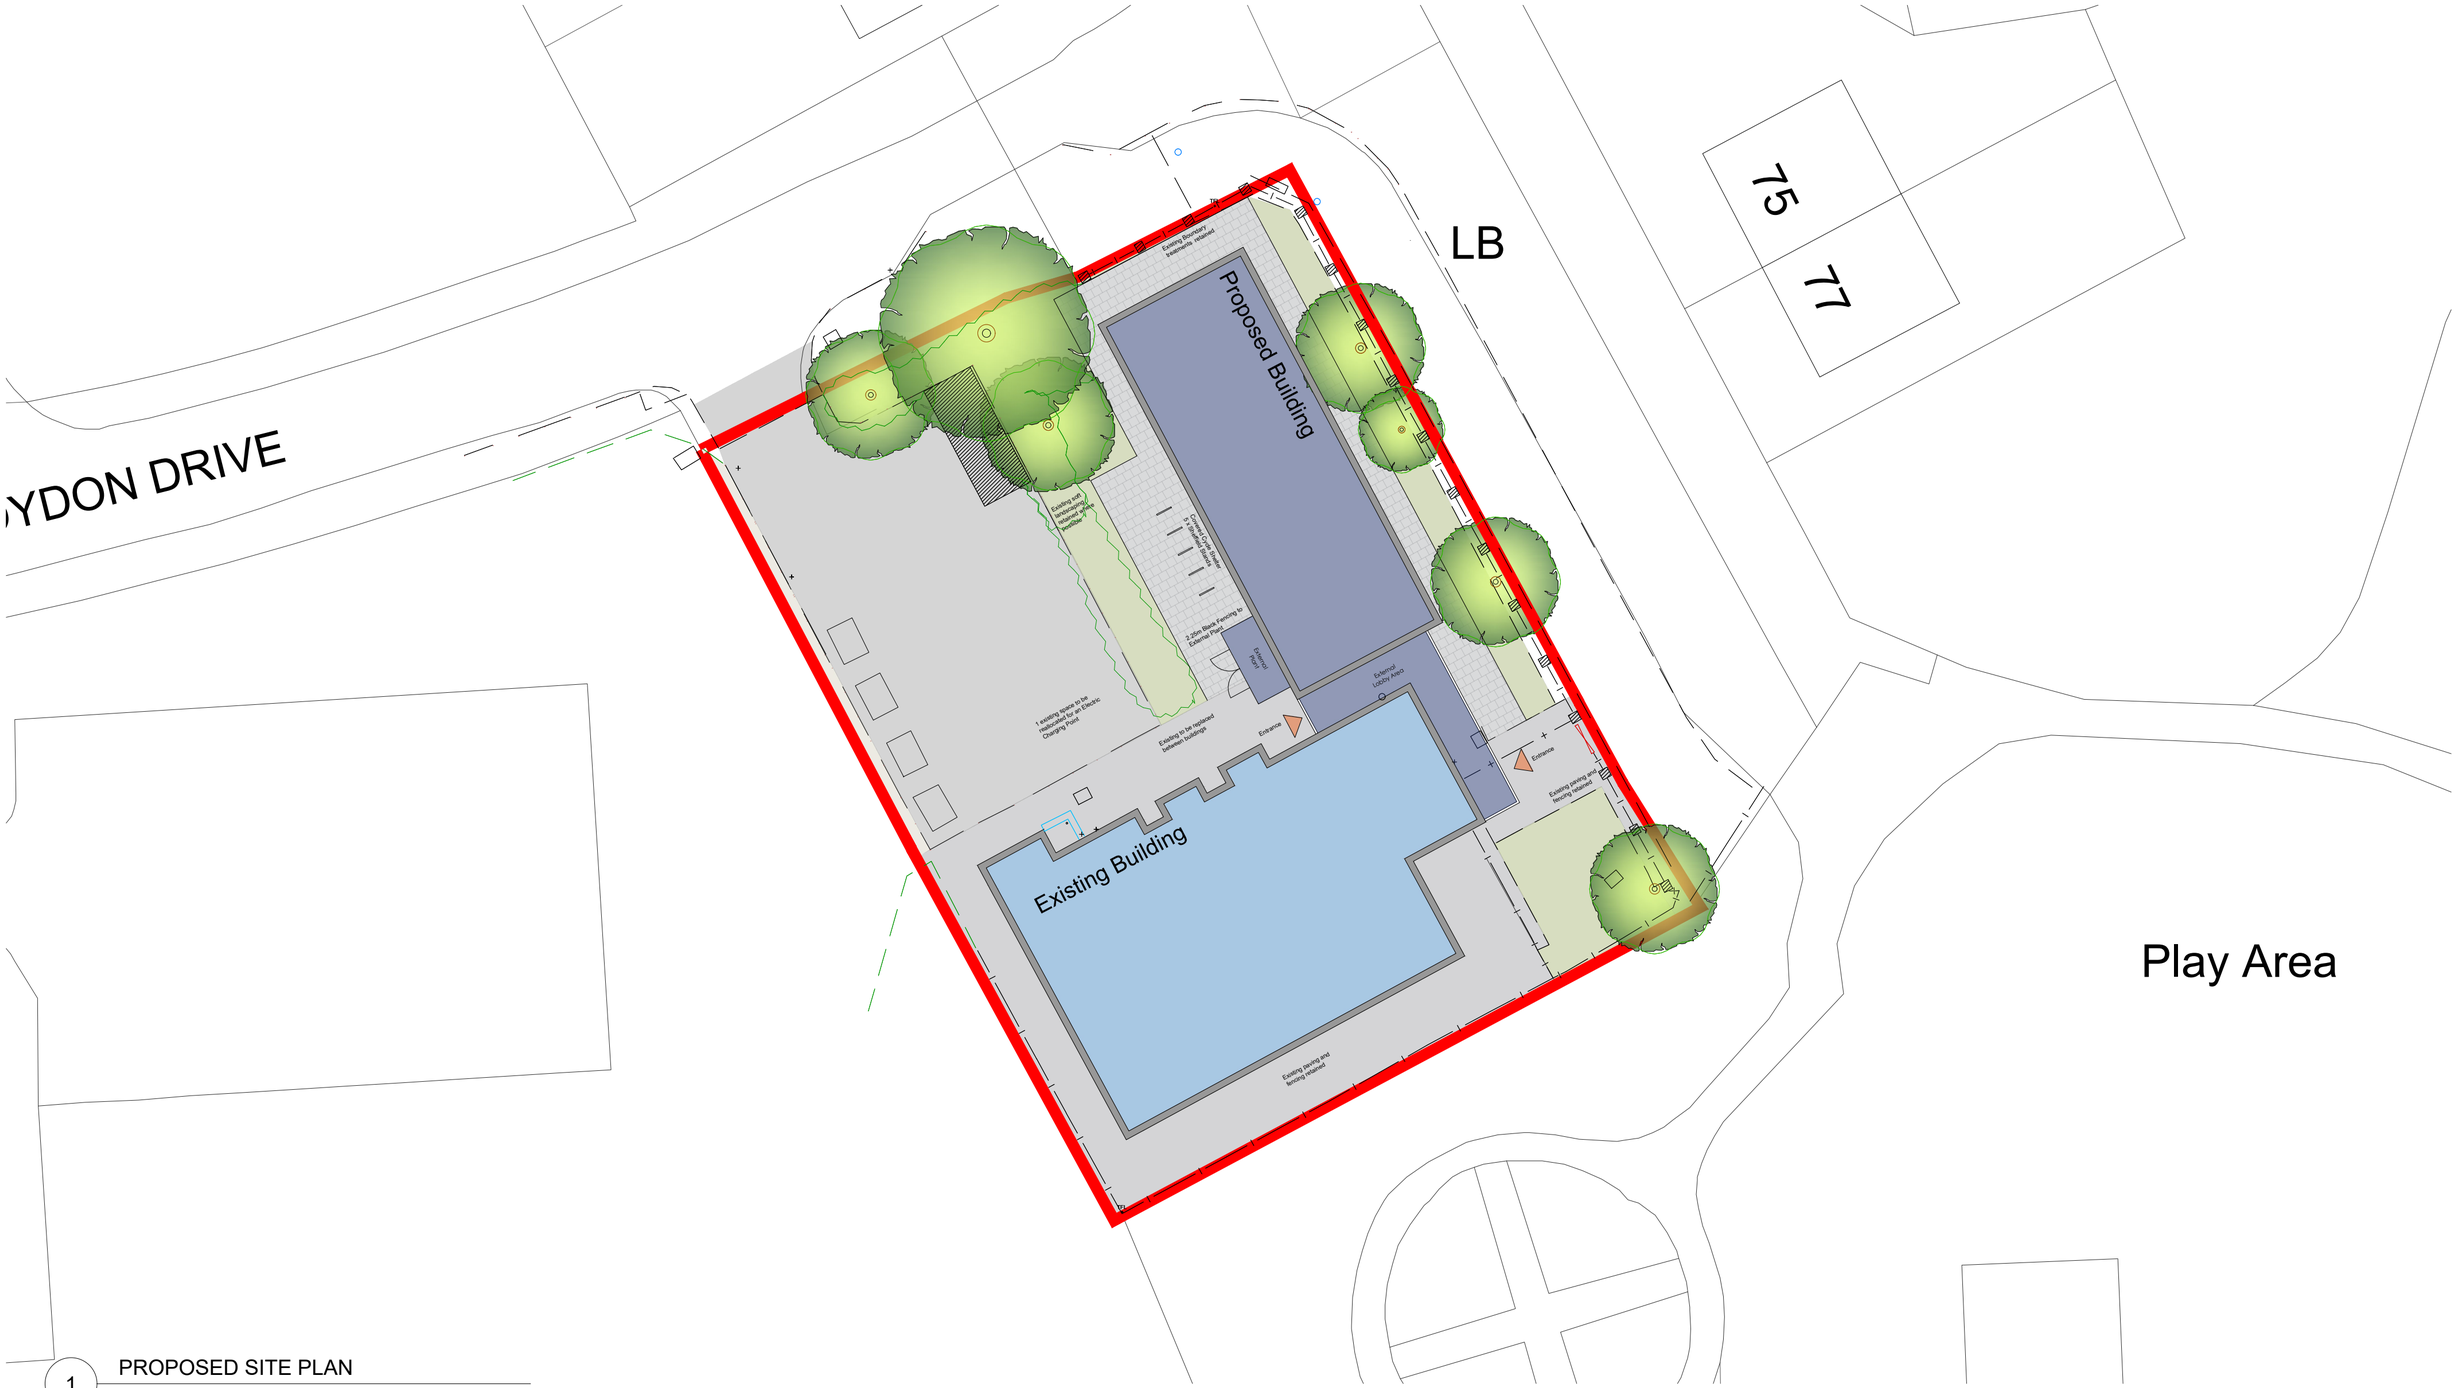

1 PROPOSED SITE PLAN

1:200

NORTH

0 2.0 4.0 6.0 8.0 10.0 20.0m

The copyright of this drawing is vested with Corstorphine & Wright Ltd and must not be copied or reproduced without the consent of the company.

Rev.	Description	Date	Drw.	Chk.
P-01	Proposed building rotated 90 degrees and external lobby added.	07.02.25	LC	CH
P-00	Planning Issue	22.08.24	SK	LC

Client
YIF
Youth Investment Fund

Project
Modular Youth Hub
The Stirling Centre M40 2RF

Drawing Title
Proposed Site Plan

Drawing Status
PLANNING

Corstorphine & Wright
Tamworth Studio
5 Aldergate, Tamworth, B79 7DJ
01827 671 23
corstorphine-wright.com

Drawing No.	Revision
23519-0324	P-01

Drawn	Checked	Paper Size	Scale	Date
SK	LC	A2	1:200	19.03.24