

NOTE: DIMENSIONS SHOWN INDICATIVE ONLY. CONTRACTOR TO CONDUCT THOROUGH SITE MEASURE AND CONFIRM ALL DIMENSIONS ON SITE PRIOR TO CONSTRUCTION



- / - EXISTING SITE PHOTOS
1:25

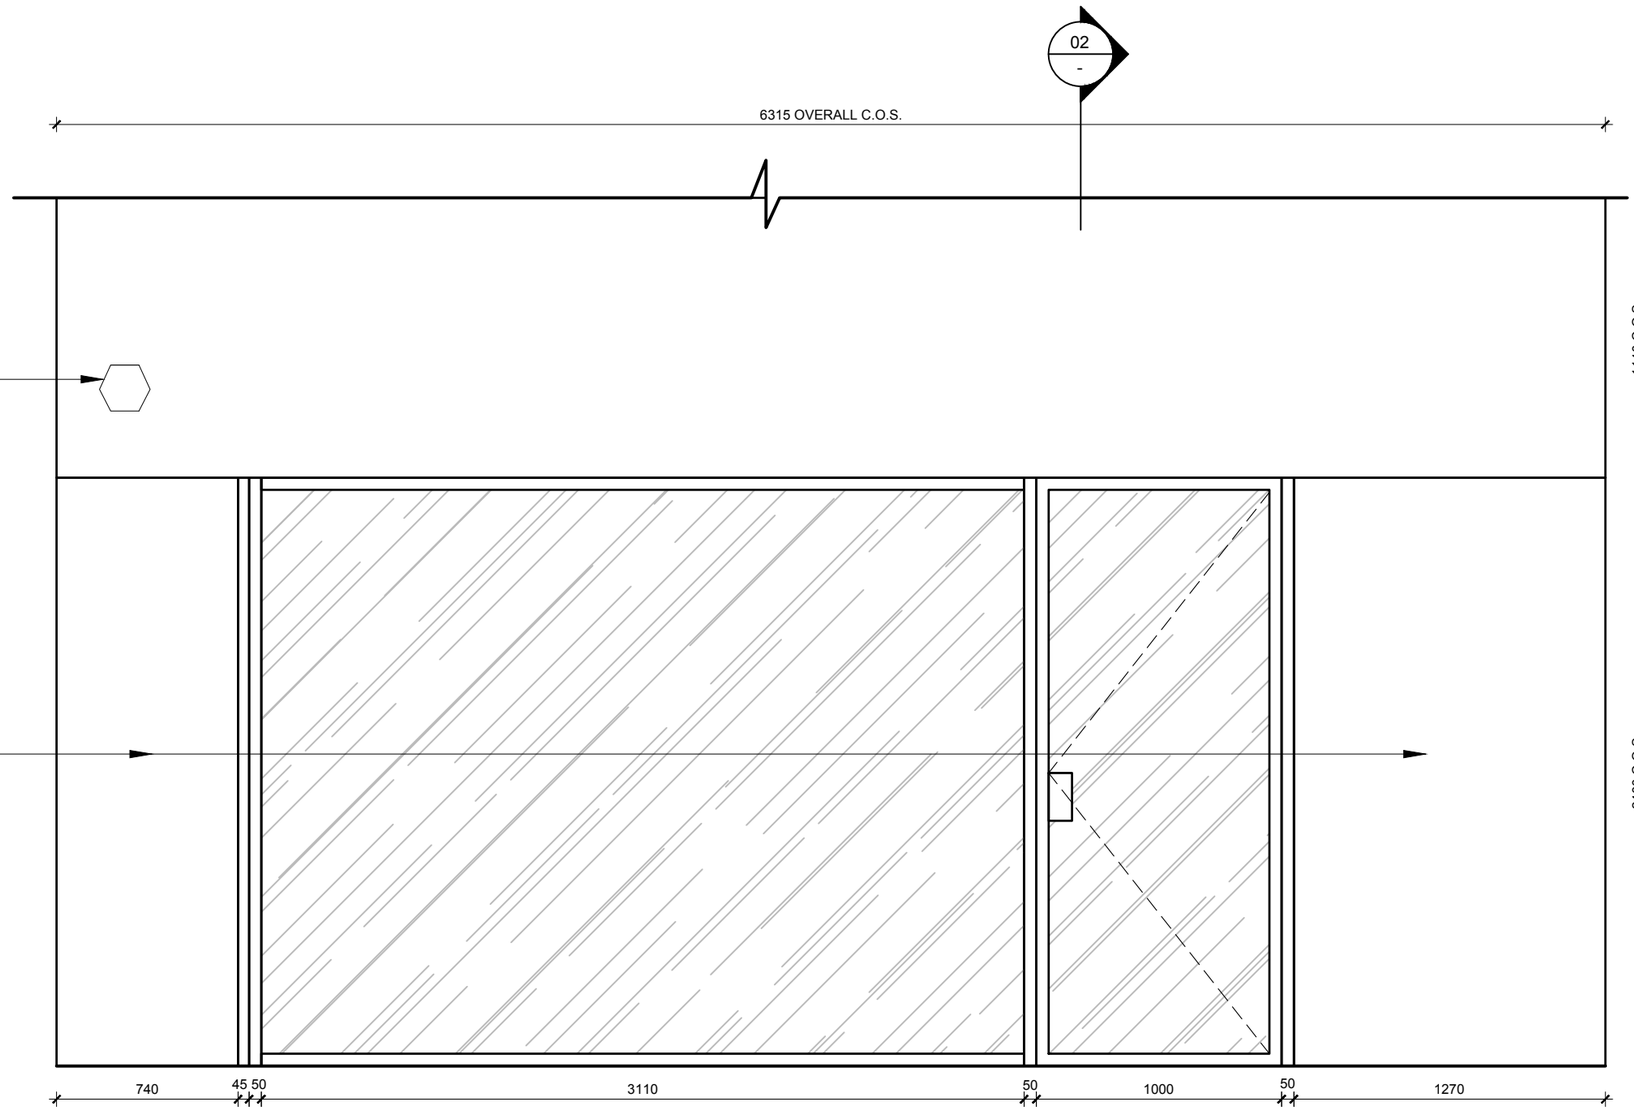

01 / - EXISTING SHOPFRONT ELEVATION
1:25

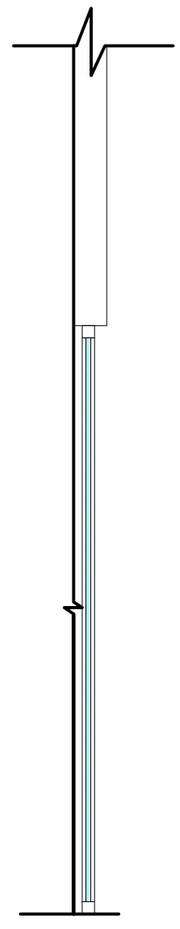

02 / - EXISTING SECTION
1:25

www.xpluso.co hello@xpluso.co
A 24/ 99 Moore St, Leichhardt NSW 2040

© X Plus O.
Copyright and ownership of this drawing is vested in X Plus O Pty Ltd, whose chosen consent is required for its use, reproduction or for publication to any third party. All rights reserved by the law of copyright and international copyright conventions are reserved to X Plus O Pty Ltd and may be protected by court proceedings for damages and/or injunction and costs.

Rev	Description	By	Date
01	SHOPFRONT PERMIT APPLICATION	KV	25.03.25

Project:
NUDIE JEANS MANCHESTER
24 OLDHAM STREET
MANCHESTER M1 1JN, UK

Client:
Nudie Jeans co

LANDLORD APP
NOT FOR CONSTRUCTION

Document Control Status:
- ☐ PRELIMINARY
- ☐ CLIENT APPROVAL
- ■ LANDLORD APPROVAL
- ☐ TENDER
- ☐ CONSTRUCTION
- ☐ AS-BUILT

Drawing Title:
EXISTING SHOPFRONT ELEVATION

Issue Date: 25.03.25
Scale: 1:25 @A3
Project No: -
Drawing Number: A200A
Revision: 01

North Point: