


REV	DATE	COMMENT
/	15/11/2024	FIRST ISSUE
A	07/03/2025	
B	14/05/2025	INTERNAL SIGNAGE REMOVED FROM PLAN

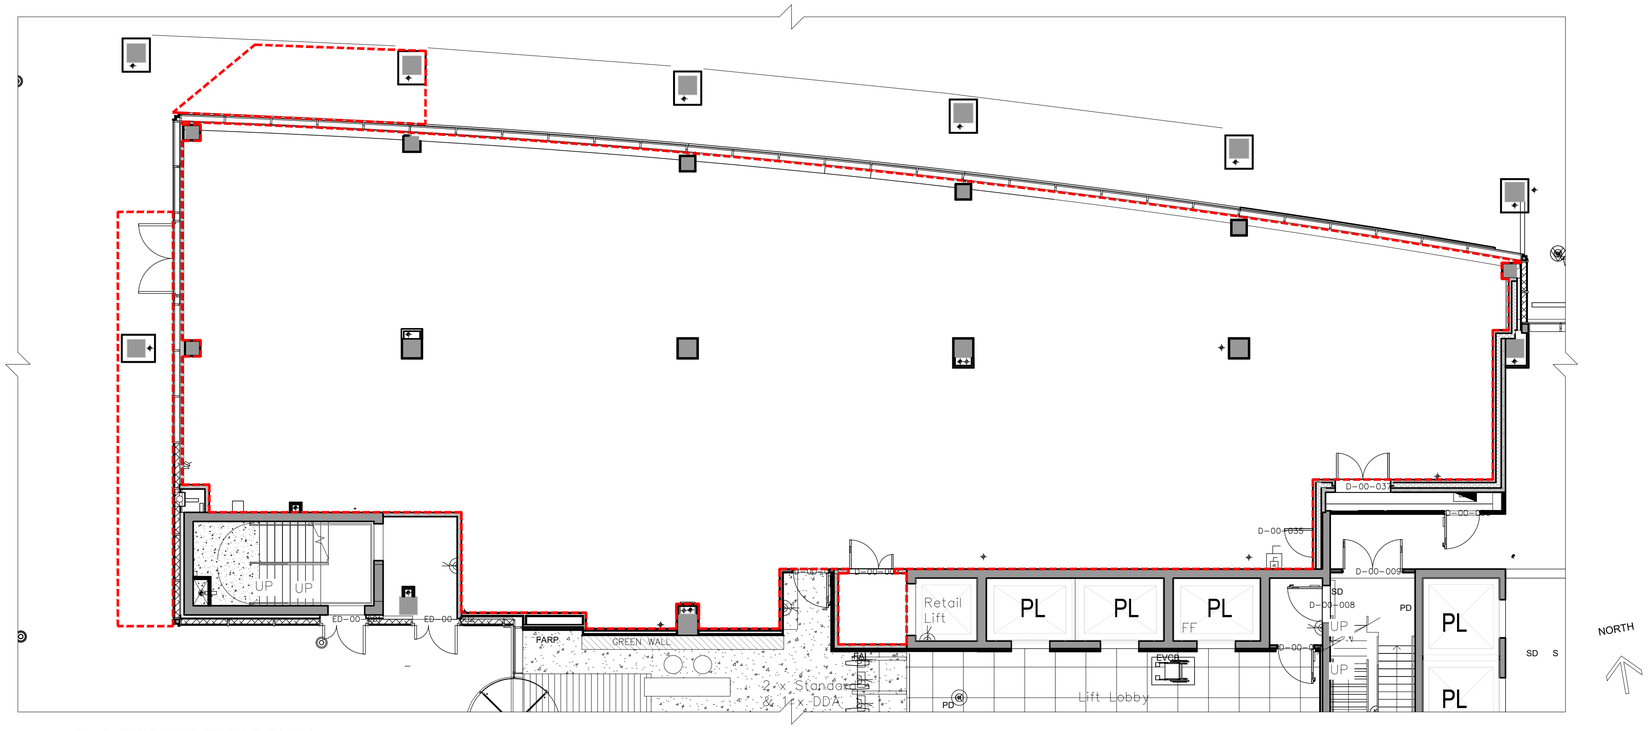

01 EXISTING FLOOR PLAN
SCALE 1:100

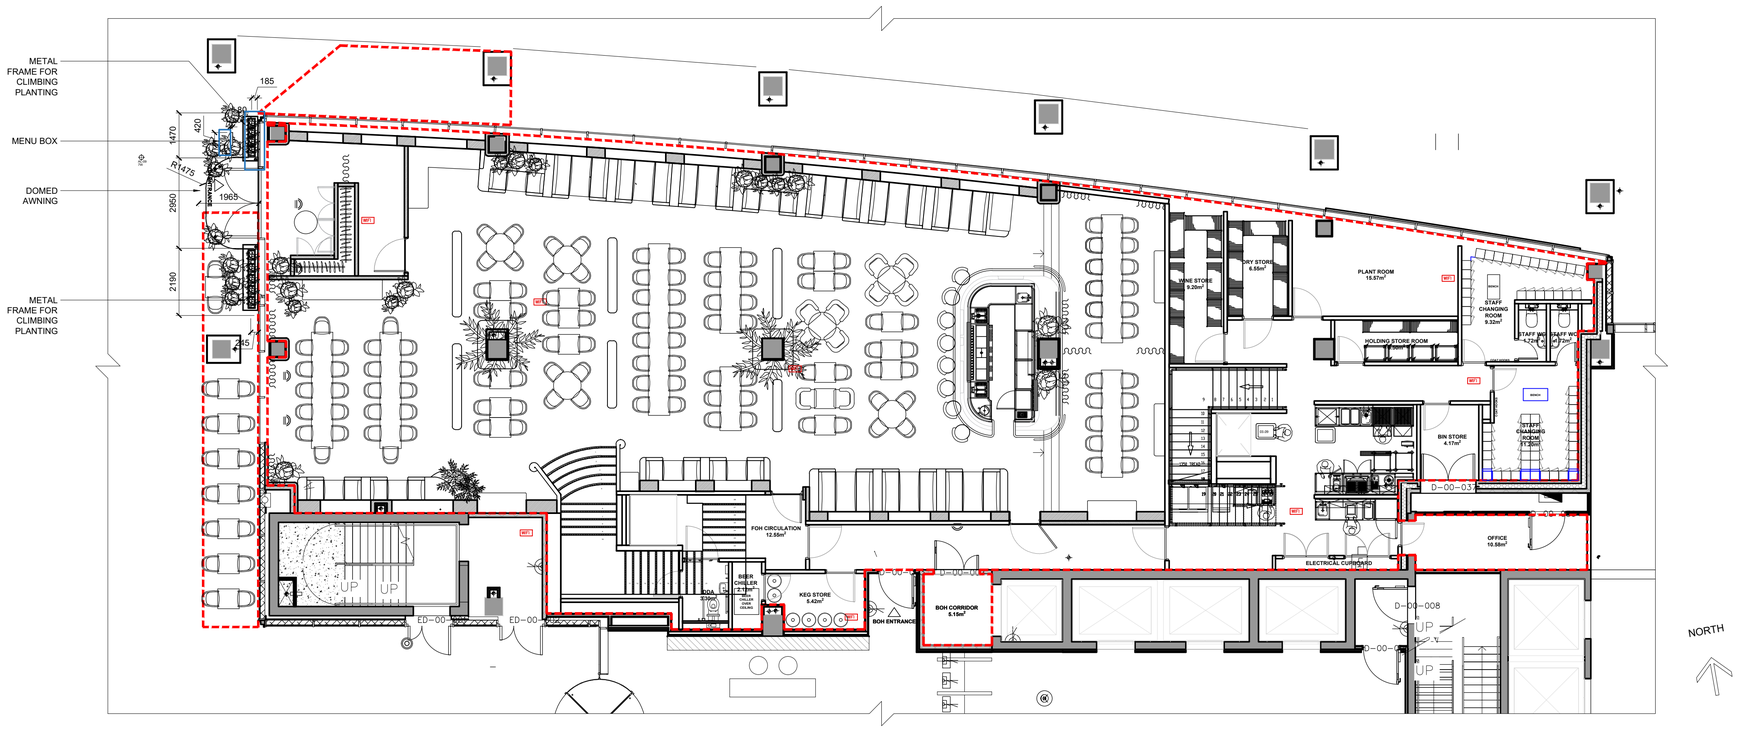

02 PROPOSED FLOOR PLAN
SCALE 1:100

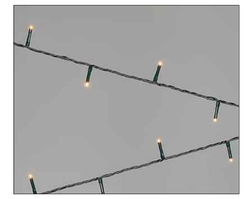

A IMAGE REFERENCE
FAIRY LIGHT TO CLIMBING PLANTING



230V IP65 GU10 Spike
Light Black
7W
Diameter - 63.5
Length - 95
Overall Height - 250
Spike Length - 120

A IMAGE REFERENCE
SPIKE LIGHTS TO PLANTING

SCALE: 1:100
0 1M 5M

DESIGN DEVELOPMENT

NOTES

DO NOT SCALE FROM THIS DRAWING. ALL DIMENSIONS ARE TO BE CHECKED ON SITE PRIOR TO MANUFACTURE/CONSTRUCTION. ANY DISCREPENCIES ARE TO BE RELAYED TO STUDIO KIKI IMMEDIATELY.

© BIG MAMMA GROUP 2022

BIG MAMMA STUDIO
BIG MAMMA, HUCKLETREE, INGESTRE COURT, LONDON, W1F 0J

PROJECT
2306 - MANCHESTER

DRAWING TITLE
SHOPFRONT & FACADE
- SHEET 2 OF 6

FIRST ISSUE	SCALE	SHEET SIZE
15/11/2024	AS STATED	A1

DRAWING NUMBER	REV
2306-200.1	B