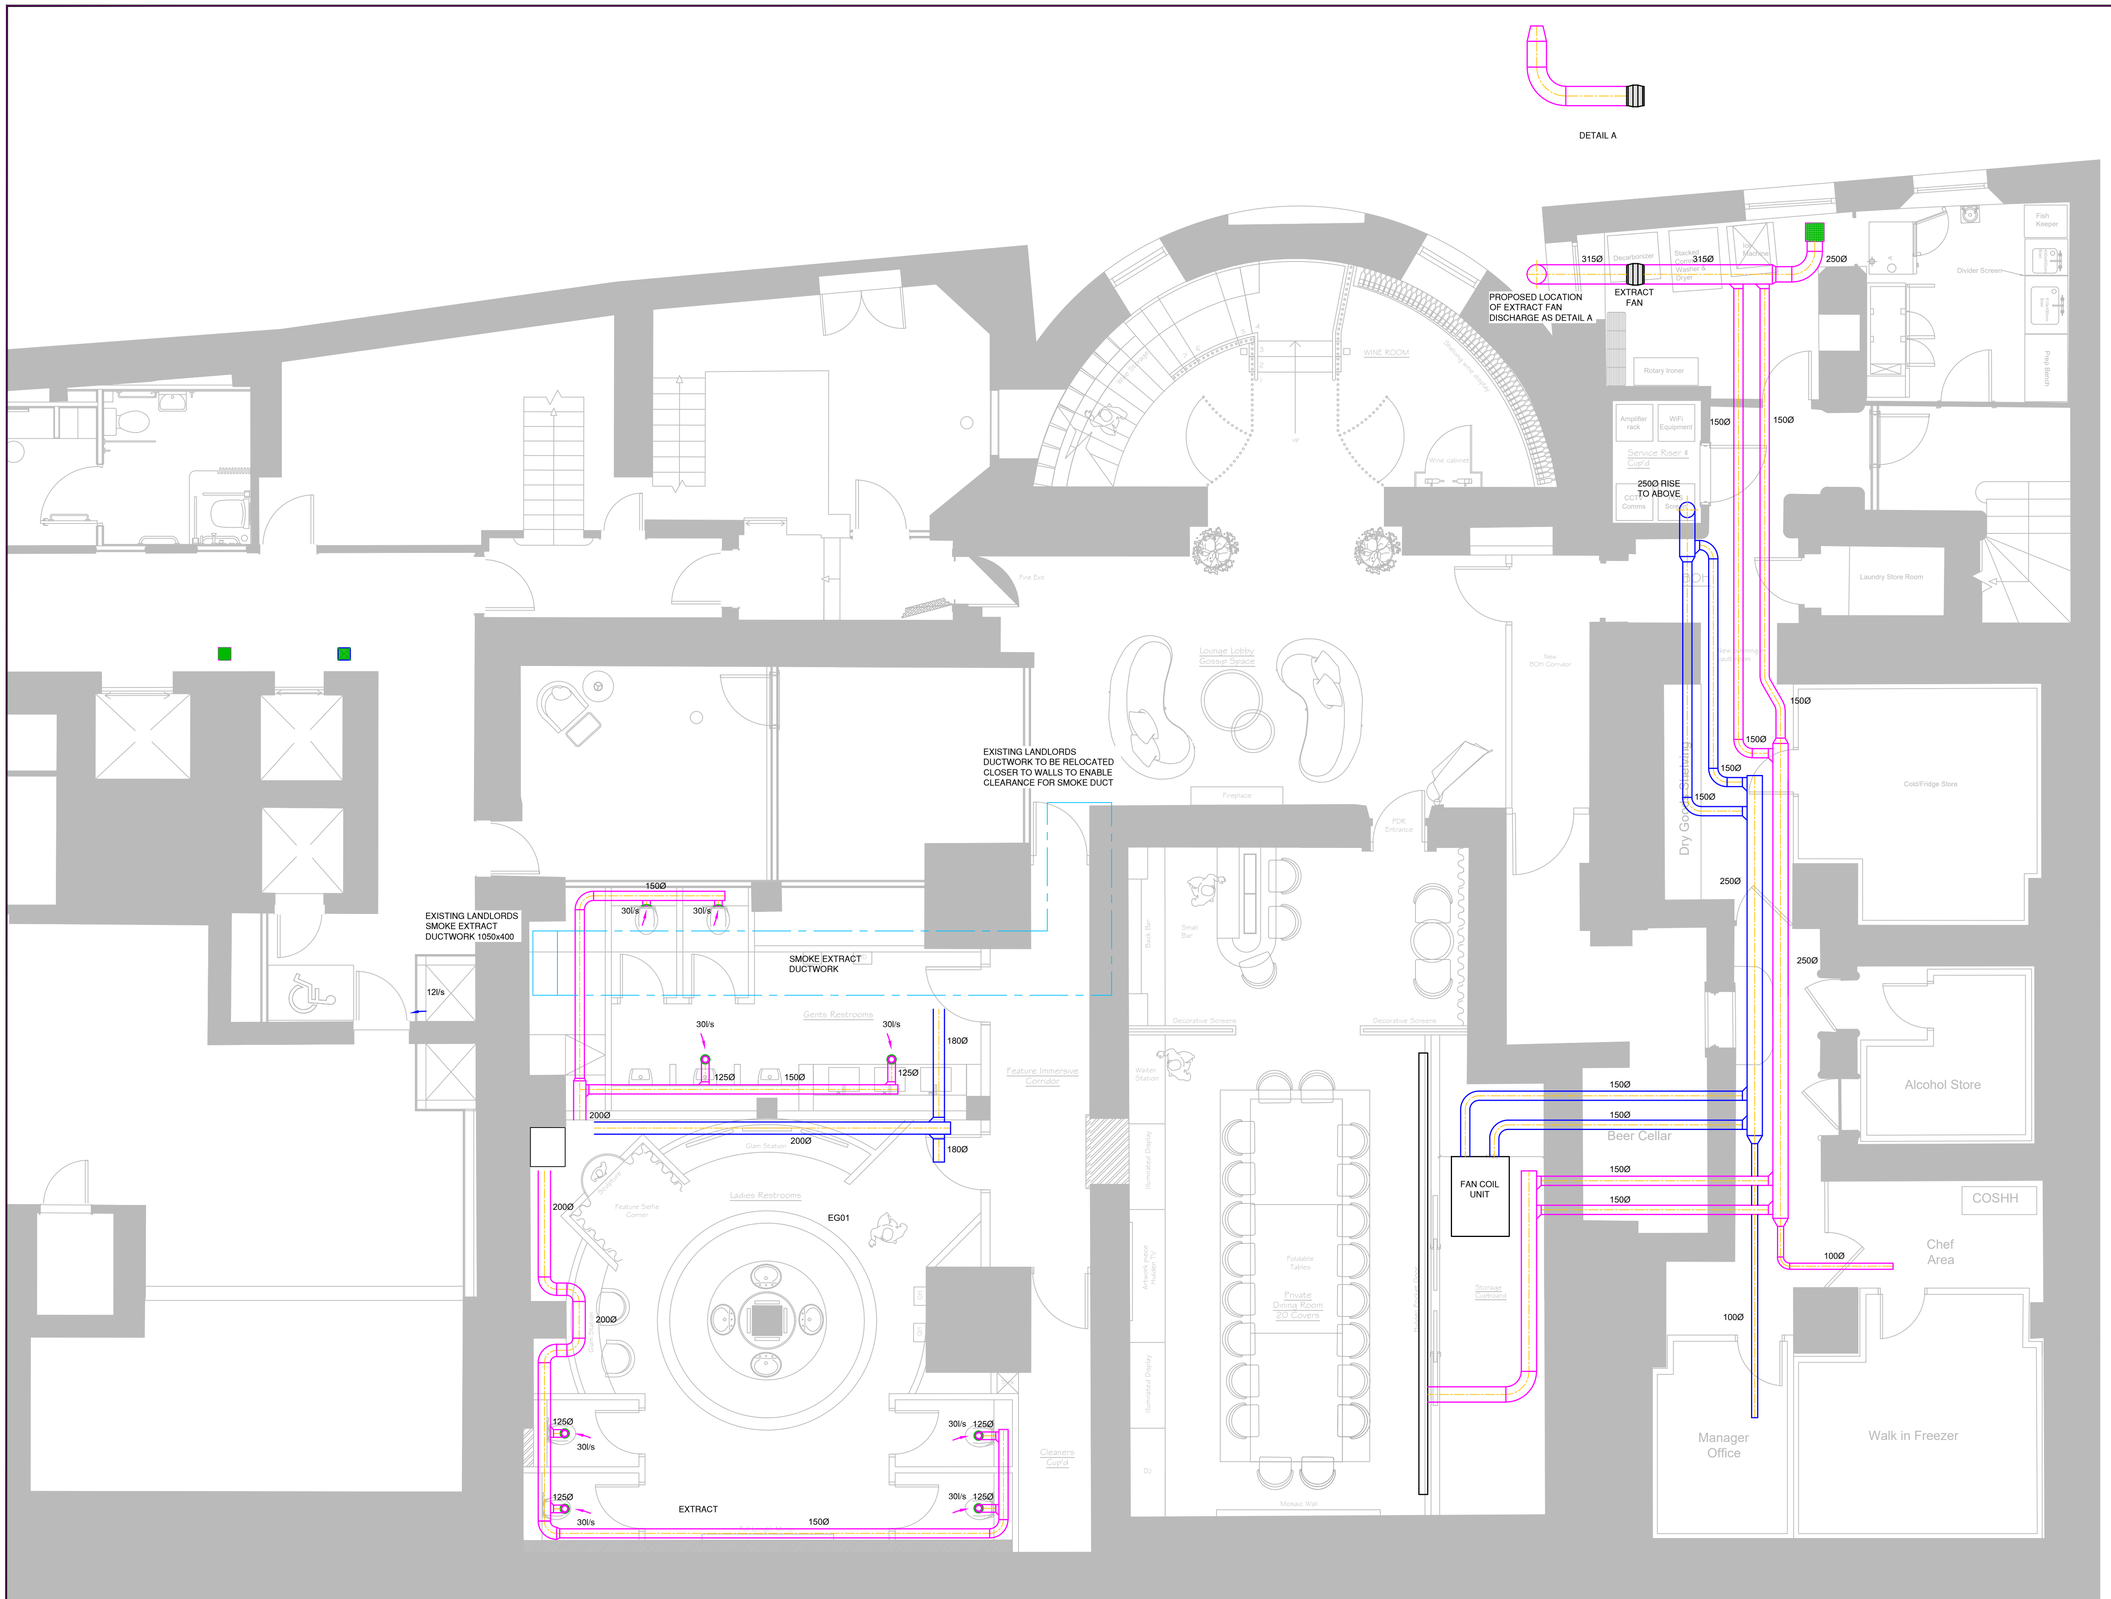


PROPOSED LOWER GROUND FLOOR PLAN

COPYRIGHT
THIS DRAWING IS COPYRIGHT AND MAY NOT BE ALTERED, REPRODUCED OR USED OTHER THAN FOR THE CONTRACT WORKS FOR WHICH IT IS ISSUED WITHOUT THE WRITTEN PERMISSION OF TBS MECHANICAL LTD.

WARNING
- DO NOT SCALE THIS DRAWING.
- IF IN DOUBT ASK BEFORE ACTING.
- THIS DRAWING MUST BE READ IN CONJUNCTION WITH ALL OTHER BUILDING TBS MECHANICAL DRAWINGS ASSOCIATED WITH THIS PROJECT.
- ANY DISCREPANCIES MUST BE REPORTED TO TBS MECHANICAL OFFICE.

BASE DRAWING REFERENCE:

COMPANY: *

DRAWING NUMBER: *

REVISION: *

SCALE CHECK @ 1:1

REV	DATE	REVISION DESCRIPTION	DRAWN/ CHKD

CLIENT:
CUT & CRAFT

PROJECT:
38-42 MOSELEY ST
MANCHESTER

DETAIL:
VENTILATION & AC
LOWER GROUND FLOOR

DRAWING No:	M02
DRAWING STATUS:	FOR APPROVAL
REVISION:	
SCALE: 1:50	*PAPER SIZE:* A1
DATE:	DEC`24
CHECKED BY:	PWS
DRAWN BY:	DA

tbs
Mechanical & Electrical
TBS Mechanical & Electrical Design & Build Ltd
263 Alcester Road South
Kings Heath
Birmingham
B14 6DT

Tel: 0121 693 5575
Email: Contracts@Tbsmech.co.uk
Website: www.tbsmech.co.uk