

EXISTING ELEVATION
Scale 1:75

0 1 2 3 4 5 6 7 8 9 10
1:75 Scale bar
Metres

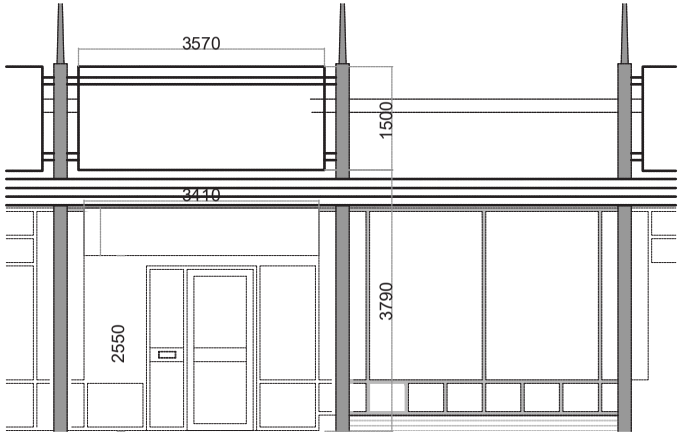

FRONT ELEVATION
Scale 1:75

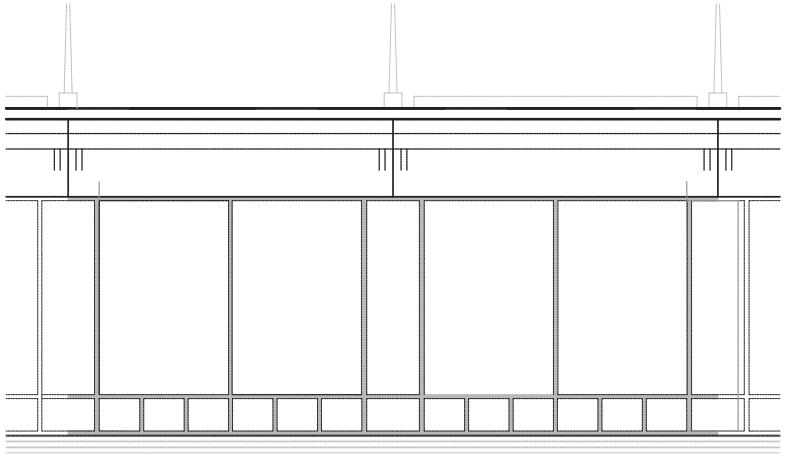

REAR ELEVATION
Scale 1:75

Site	Job Number	Page	Scale	Drawn by	Sales Rep
GDK The Fort Manchester	149646A	4	as shown @ A3	BI	SW/MS
	Drawing Location W/Sales/GDK		**Issue / Rev** Issue 4	**Checked by** BF	**Date** 23/04/2025

BUTTERFIELD SIGNS LTD
174 Sunbridge Rd
Bradford West Yorkshire
BD1 2RZ
Tel: 01274 722244
Fax: 01274 848996
Web: www.butterfieldsigns.co.uk

This document is the property of Butterfield Signs Ltd who own the copyright therein. The information in this document is given in confidence and without the written consent of Butterfield Signs Ltd, given by contract or otherwise the document must not be copied, reprinted or reproduced in any material form either wholly or in part nor must the contents of the document or any method of technique available there from be disclosed to any third party.