

1 C1 Square Entrance - Bay Study Elevation


1 : 50

2 C1 Square Entrance - First Floor Plan

1 : 50

3 C1 Square Entrance - Lower Ground Floor Plan

1 : 50

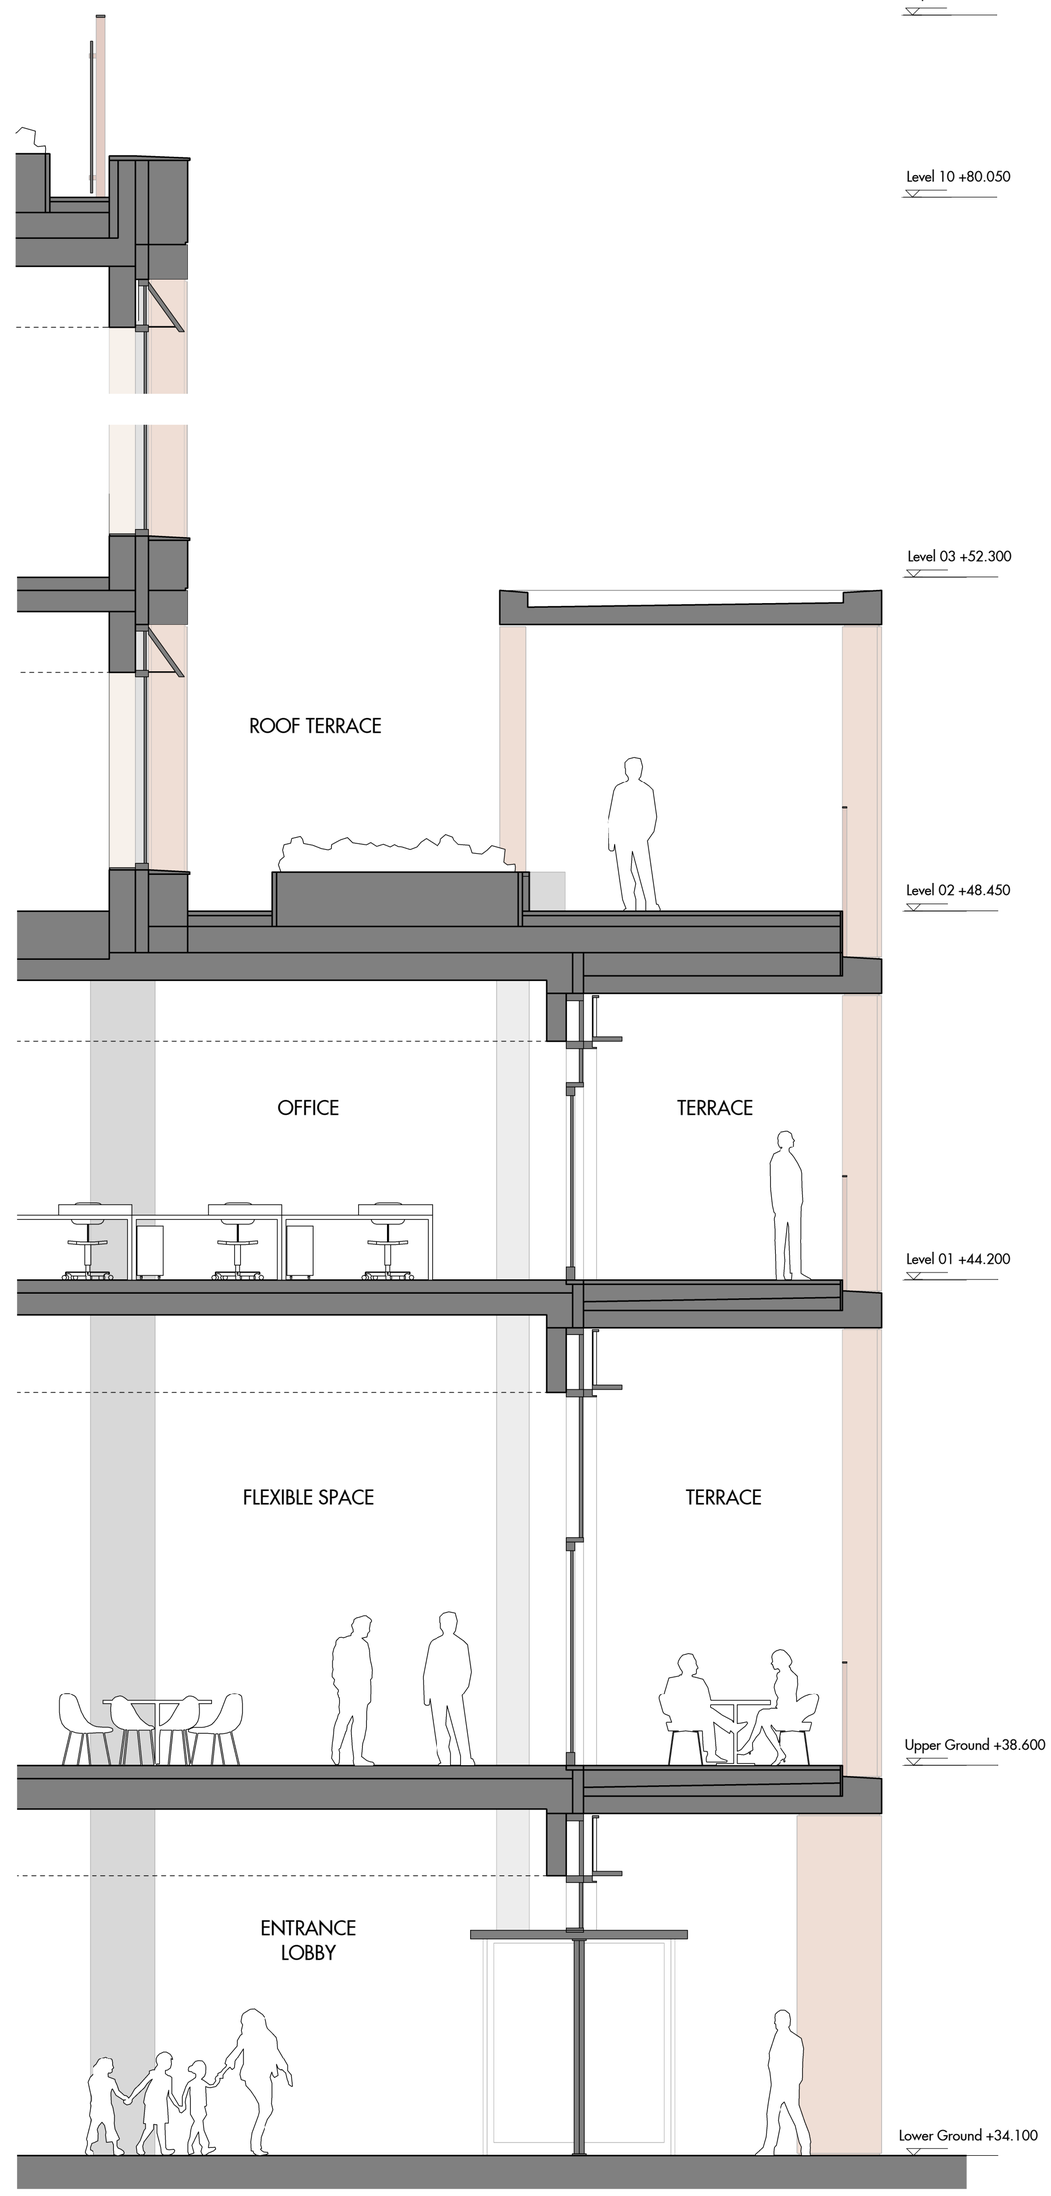

4 C1 Square Entrance - Bay Study Section

1 : 50

Material Key

1. Glazed balustrade with metalwork frame (brick red)
2. Profiled pigmented pre-cast concrete parapet (brick red)
3. Pigmented pre-cast concrete lintel (brick red)
4. Profiled pigmented pre-cast concrete pier with polished angled reveal (brick red)
5. Pigmented precast concrete spandrel (brick red)
6. Bespoke metal fascia panel (brick red)
7. Clear glazing with framing (mid grey)
8. Pigmented pre-cast concrete pier with angled reveal (brick red)
9. Bespoke metal fascia panel (mid grey)
10. Open metalwork balustrade (brick red)
11. Glazed sliding door
12. Metal rainscreen panel (mid grey)
13. Glazed revolving door

FOR PLANNING

Figured dimensions are in millimetres unless noted otherwise. All dimensions and levels shall be verified on site before proceeding with works. Detailed site survey to be carried out to verify positions and level relationships with site features and ordnance survey. The Architect must be notified of any discrepancy. Boundaries are indicative only and are to be verified by others.

Allies & Morrison LLP is not responsible for any errors caused by the transmission, translation, software or computer systems. Allies & Morrison LLP is not responsible for nor shall be liable for the consequences of any use made of the drawings or models other than that for which they were produced by Allies & Morrison LLP for the Client.

All Intellectual Property Rights reserved

REV	DATE	DESCRIPTION	CKD/APR
P01	25/04/25	Planning Submission	JS

0 2.5 m 5.0 m

1:50

Allies and Morrison LLP

85 Southwark Street
London SE1 OHX
telephone 020 7921 0100
facsimile 020 7921 0101
email studio@alliesandmorrison.com

A&M JOB No: 19171_02

Sister Manchester : Plot C

C1 Square Entrance (West)

PROPOSED BAY STUDY

SISC0-AAM-ZZ-ZZ-DR-AR-07402

SCALE 1 : 50 @A1 1 : 100 @A3

S2 Status

P01 Revision

SISC0-AAM-ZZ-ZZ-ME-AR-00002