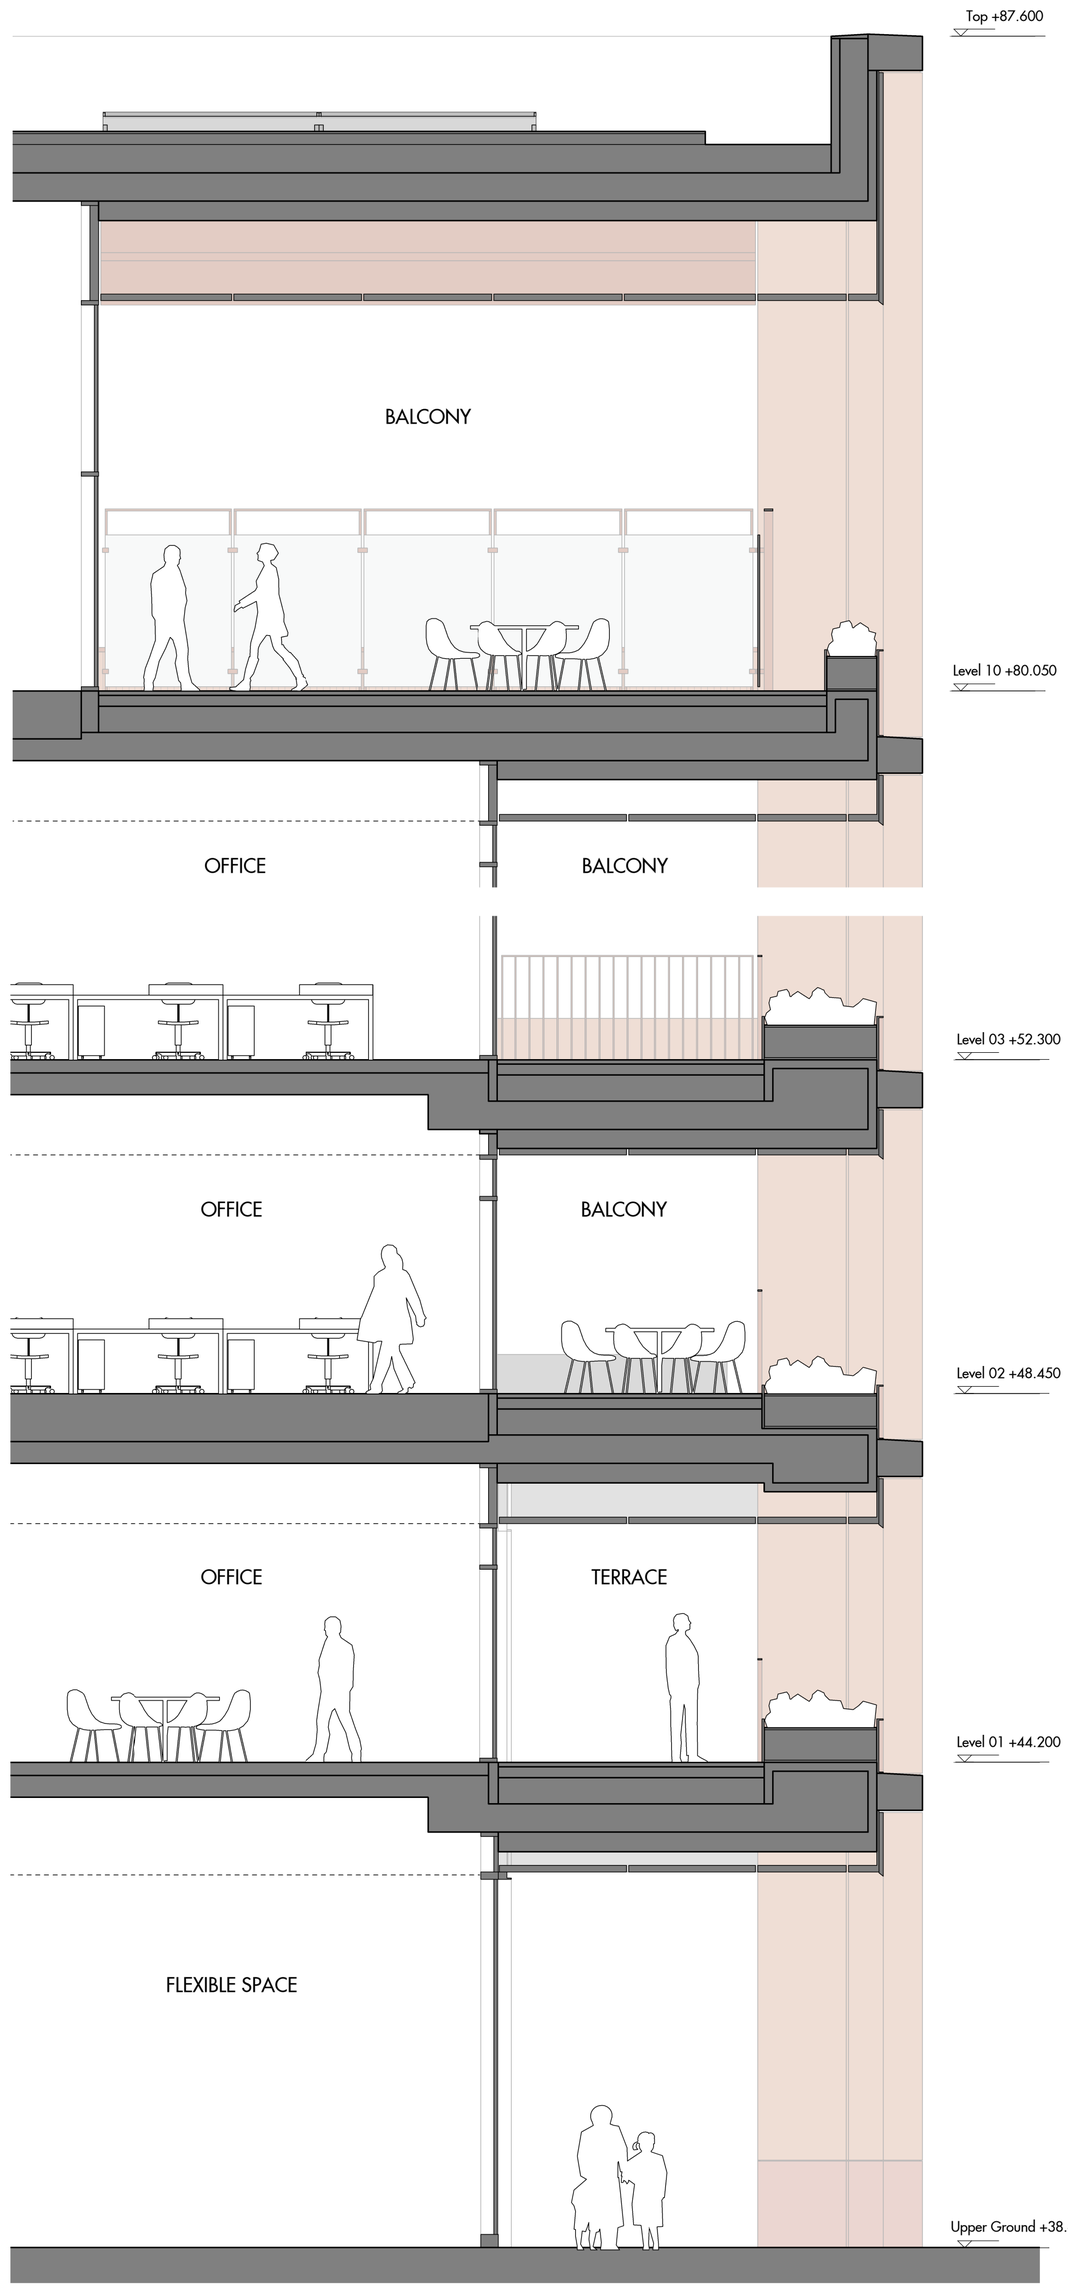


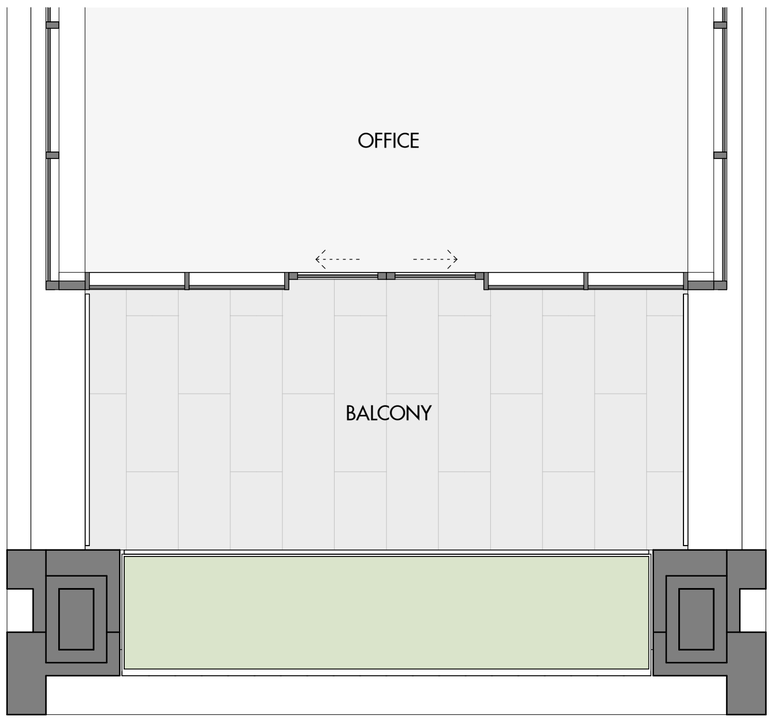

1 C1 Linear Tower - Bay Study Elevation

1 : 50




3 C1 Linear Tower - Bay Study Section

1 : 50



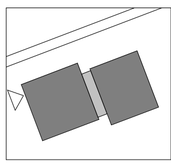

2 C1 Linear Tower - Typical Floor Plan

1 : 50

<u>Material Key</u>

1. Bespoke metal fascia panel (brick red)
2. Glazed balustrade with metalwork frame (brick red)
3. Pigmented pre-cast concrete pier (brick red)
4. Pigmented pre-cast concrete lintel (brick red)
5. Clear glazing with framing (mid grey)
6. Glazed sliding door
7. Open metalwork balustrade (brick red)
8. Metalwork planter (brick red)
9. Bespoke metal fascia panel (mid grey)
10. Clear shopfront glazing with framing and bespoke cover caps (mid grey)
11. Glazed double door
12. Polished pigmented precast concrete pier base (brick red)

FOR PLANNING



Figured dimensions are in millimetres unless noted otherwise. All dimensions and levels shall be verified on site before proceeding with works. Detailed site survey to be carried out to verify positions and level relationships with site features and ordnance survey. The Architect must be notified of any discrepancy. Boundaries are indicative only and are to be verified by others.

Allies & Morrison LLP is not responsible for any errors caused by the transmission, translation, software or computer systems. Allies & Morrison LLP is not responsible for nor shall be liable for the consequences of any use made of the drawings or models other than that for which they were produced by Allies & Morrison LLP for the Client.

All Intellectual Property Rights reserved

| REV | DATE | DESCRIPTION | CKD/APR |
|---|---|---|---|
| P01 | 25/04/25 | Planning Submission | JS |

N

0 2.5 m 5.0 m

1:50

**Allies and Morrison LLP**

85 Southwark Street
London SE1 OHX
telephone 020 7921 0100
facsimile 020 7921 0101
email studio@alliesandmorrison.com

A&M JOB No: 19171_02

Sister Manchester : Plot C

C1 Linear Tower (West)

PROPOSED BAY STUDY

SISC0-AAM-ZZ-ZZ-DR-AR-07403

SCALE 1 : 50 @A1 1 : 100 @A3

S2
Status

P01
Revision

SISC0-AAM-ZZ-ZZ-ME-AR-00002