
Material Key

01. Pigmented pre-cast concrete (brick red)
02. Pigmented pre-cast concrete (charcoal grey)
03. Profiled pigmented pre-cast concrete (brick red)
04. Profiled pigmented pre-cast concrete (charcoal grey)
05. Polished pigmented pre-cast concrete (brick red)
06. Polished pigmented pre-cast concrete (charcoal grey)
07. Bespoke metal fascia panel (brick red)
08. Bespoke metal fascia panel (light grey)
09. Bespoke metal fascia panel with projecting brise soleil (brick red)
10. Bespoke metal fascia panel with projecting brise soleil (light grey)
11. Bespoke metal fascia panel (mid grey)
12. Metalwork planter (brick red)
13. Metalwork planter (light grey)
14. Open metalwork balustrade
15. Metal gate (mid grey)
16. Rainscreen panel (mid grey)
17. Standing seam zinc roof
18. Clear glazing with frame (mid grey)
19. Clear shopfront glazing with framing (mid grey)
20. Clear projecting glazing with recessed metal surround (mid grey)
21. Clear glazed balustrade with metalwork frame
22. Feature building signage
23. PV panel (indicative)

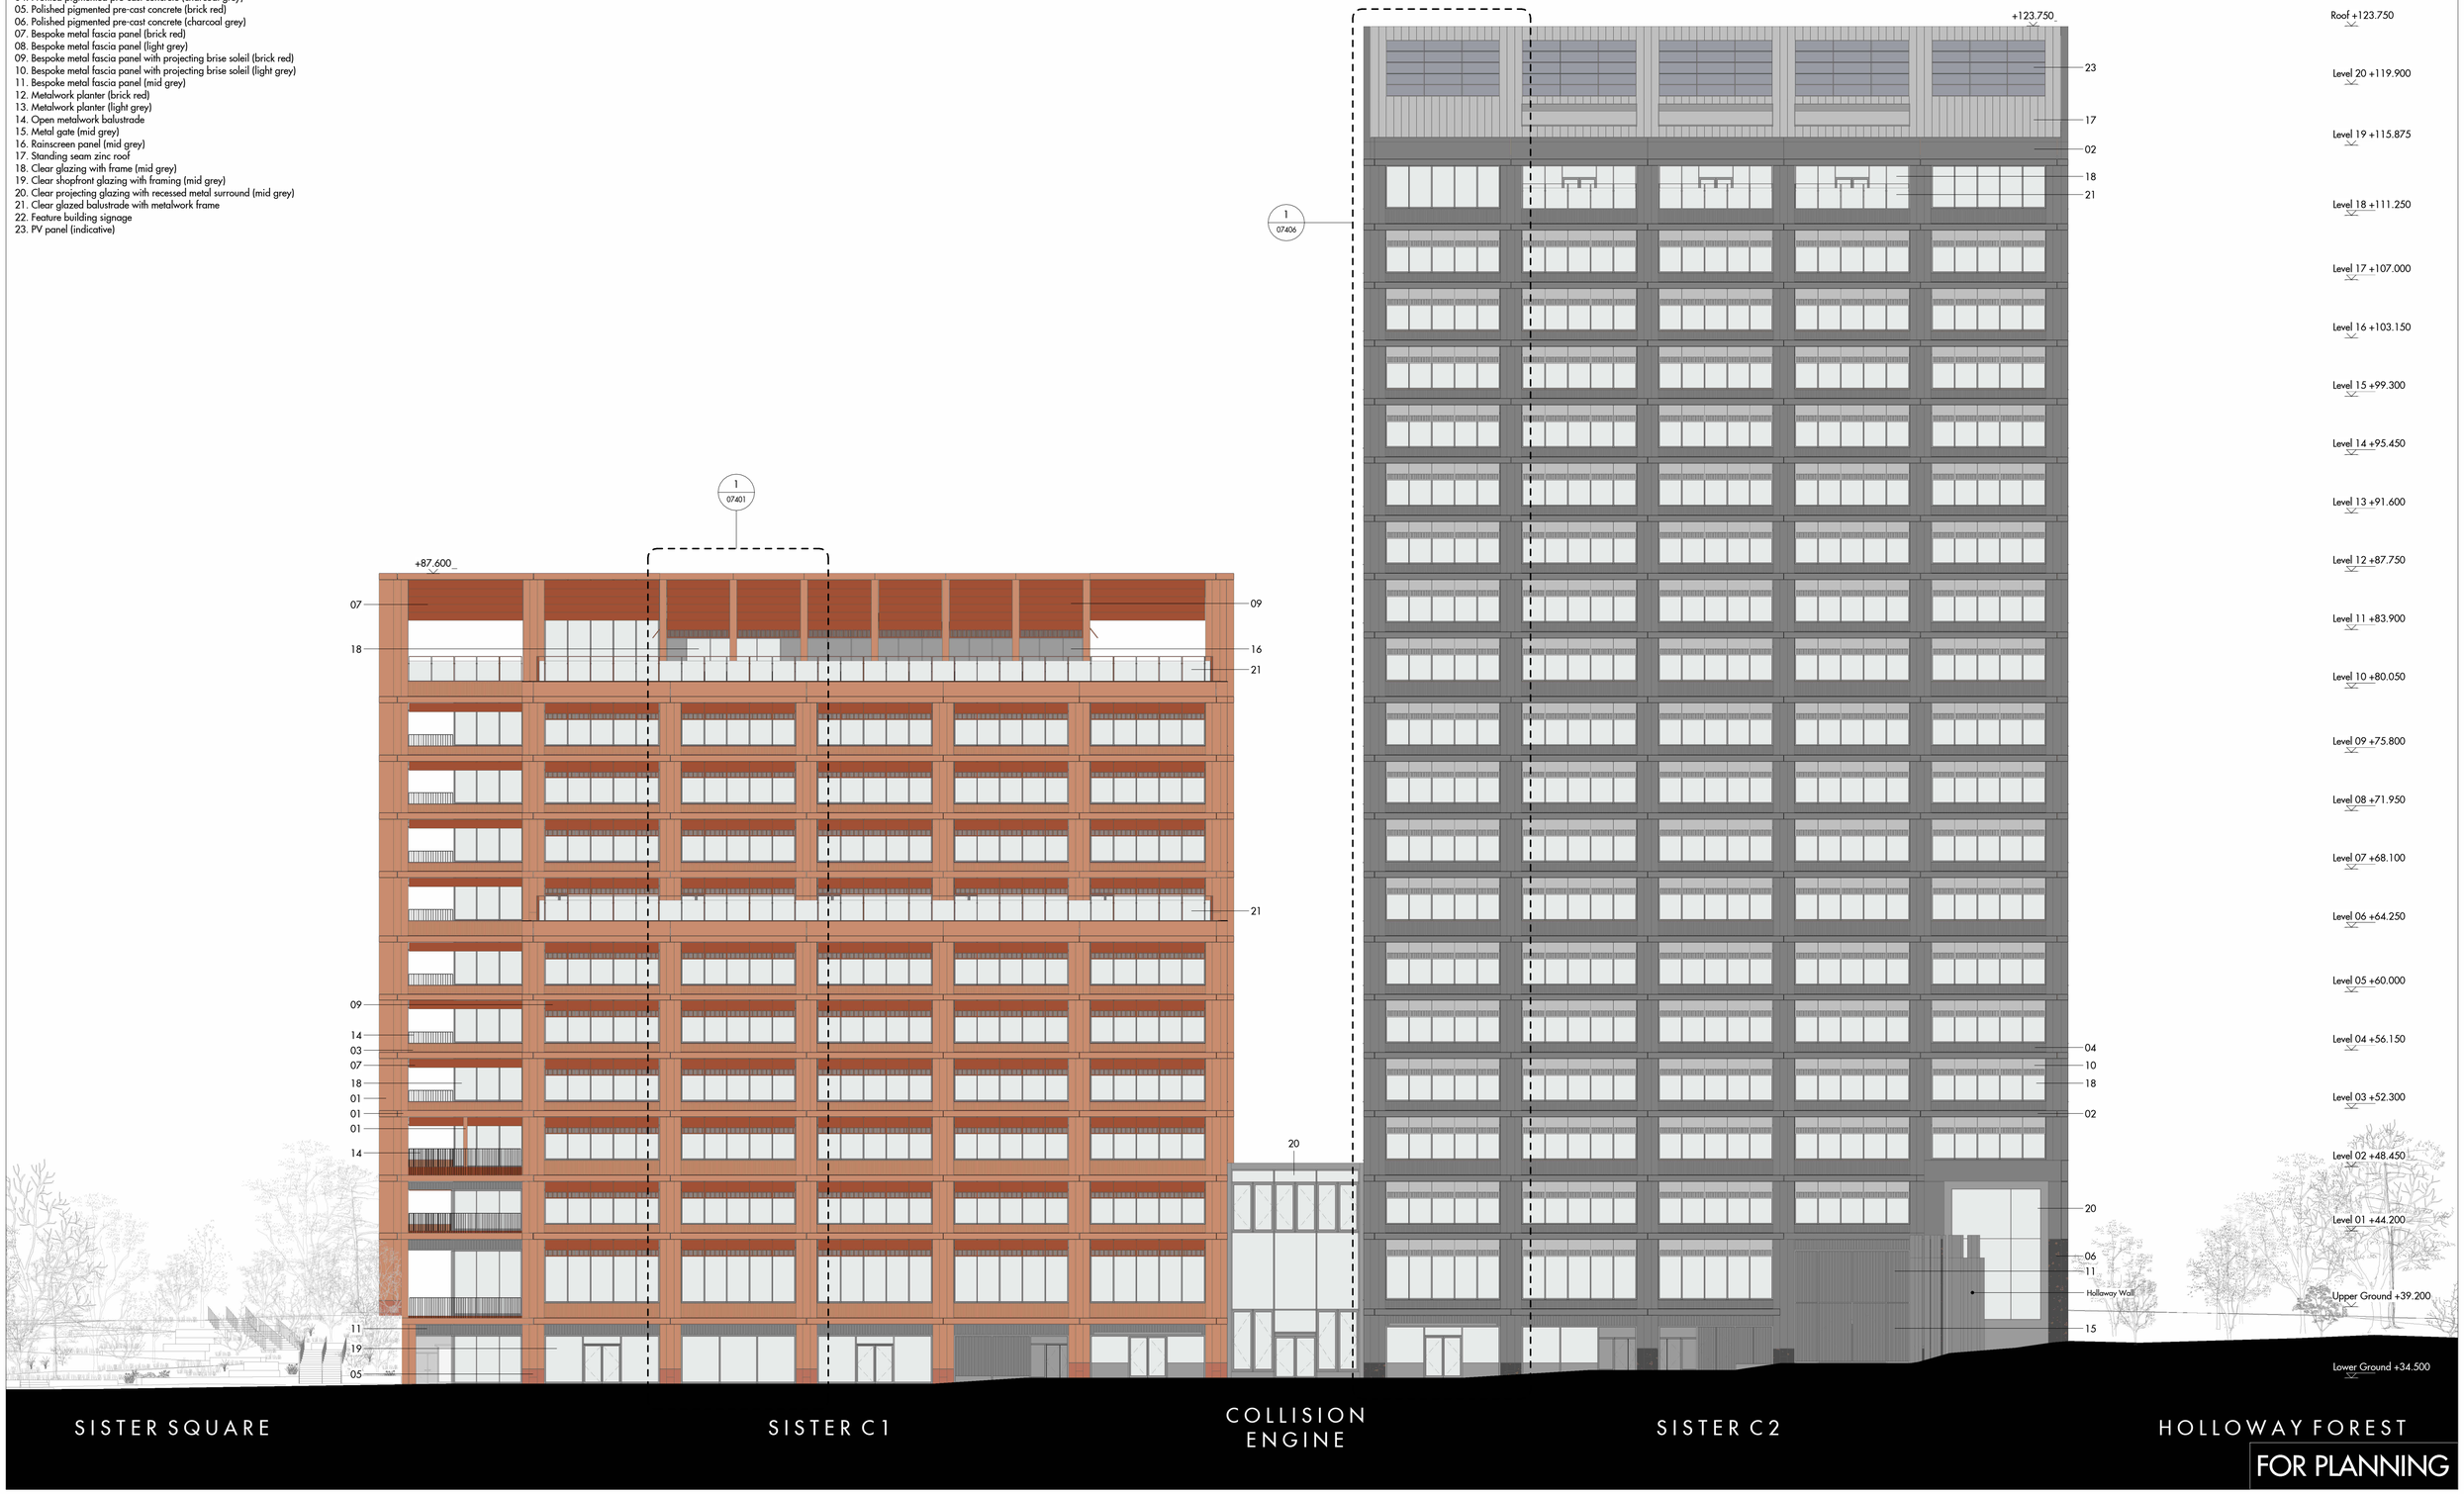

FOR PLANNING

REV	DATE	DESCRIPTION	CKD/APR
P01	25/04/25	Planning Submission	JS

Figured dimensions are in millimetres unless noted otherwise. All dimensions and levels shall be verified on site before proceeding with works. Detailed site survey to be carried out to verify positions and level relationships with site features and ordnance survey. The Architect must be notified of any discrepancy. Boundaries are indicative only and are to be verified by others.

Allies & Morrison LLP is not responsible for any errors caused by the transmission, translation, software or computer systems. Allies & Morrison LLP is not responsible for nor shall be liable for the consequences of any use made of the drawings or models other than that for which they were produced by Allies & Morrison LLP for the Client.

All Intellectual Property Rights reserved

0 10.0 m 20.0 m
1:200

Allies and Morrison LLP
85 Southwark Street
London SE1 0HX
telephone 020 7921 0100
facsimile 020 7921 0101
email studio@alliesandmorrison.com

A&M JOB No: 19171_02

Sister Manchester : Plot C

C1 and C2 South Elevation
PROPOSED ELEVATION
SISC0-AAM-ZZ-ZZ-DR-AR-07203

SCALE 1 : 200 @A1 1 : 400 @A3

S2 Status
P01 Revision

SISC0-AAM-ZZ-ZZ-MS-AR-000002