




1 Front Elevation A
1:50

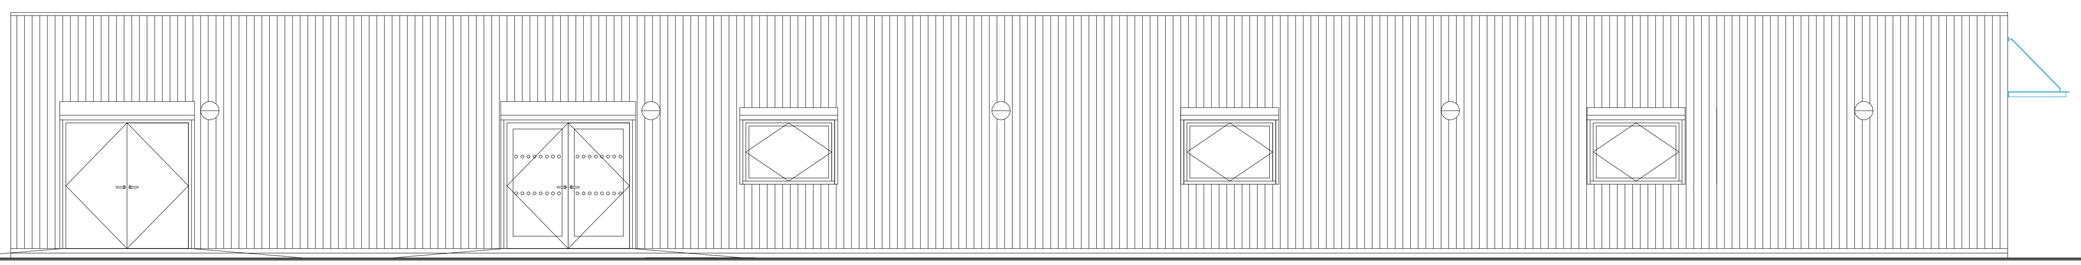


2 Rear Elevation B
1:50

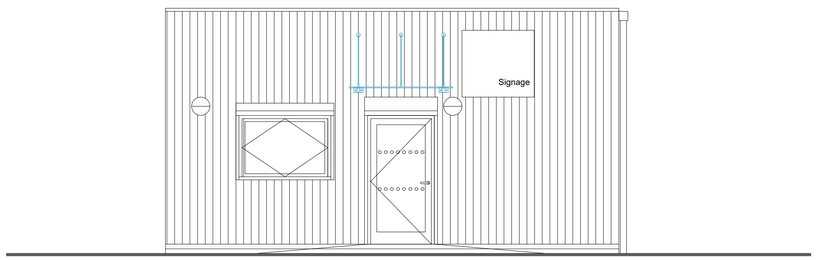

3 Side Elevation C
1:50

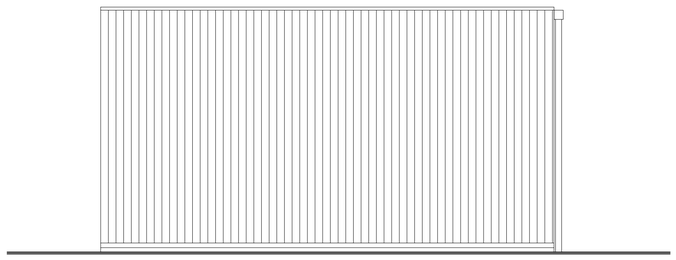

4 Side Elevation D
1:50

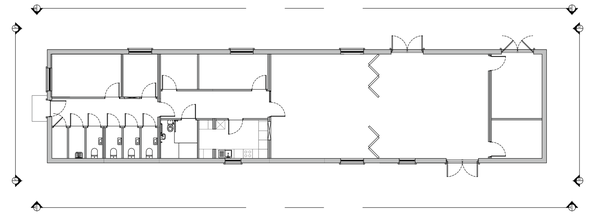

0 0.5 1.0 1.5 2.0 2.5 5.0m

The copyright of this drawing is vested with Corstorphine & Wright Ltd and must not be copied or reproduced without the consent of the company.

Rev.	Description	Date	Drw.	Chk.
P-01	Updated to suit floor plan	07.02.25	LC	CH
P-00	Planning Issue	25.07.24	LC	CH

- Fire resistant cladding - Timber effect Rock panel.
- Black framed AL windows and doors.
- Black Gutter, RWP's and roof edging detail.
- Black roller shutters
- Black fencing to bins, external plant and bottle store

Client
YIF
Youth Investment Fund

Project
Modular Youth Hub
Crumpsall Park

Drawing Title
Proposed Elevations

Drawing Status
PLANNING

Corstorphine & Wright
Tamworth Studio
5 Aldergate, Tamworth, B79 7DJ
01827 671 23
corstorphine-wright.com

Drawing No.	Revision
23519-3701	P-01

Drawn	Checked	Paper Size	Scale	Date
LC	CH	A1	1:50	20.05.24