

South Elevation

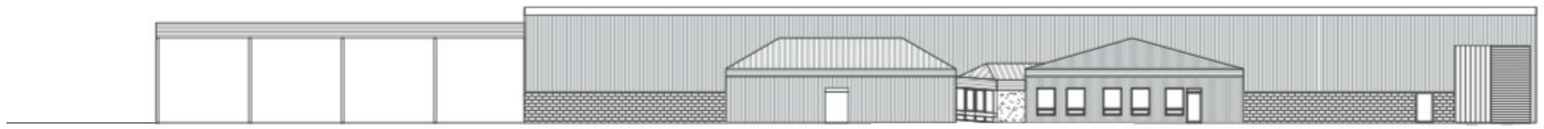

Current South Elevation

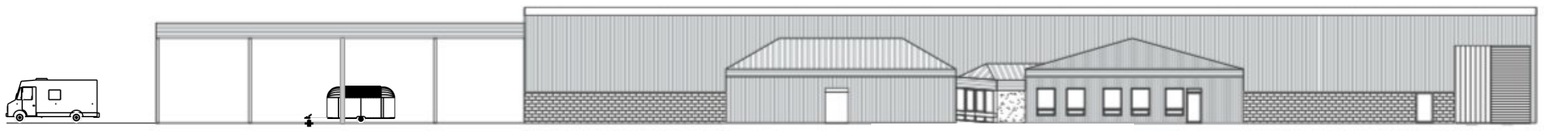

Potential South Elevation

2m SCALE 1:100