
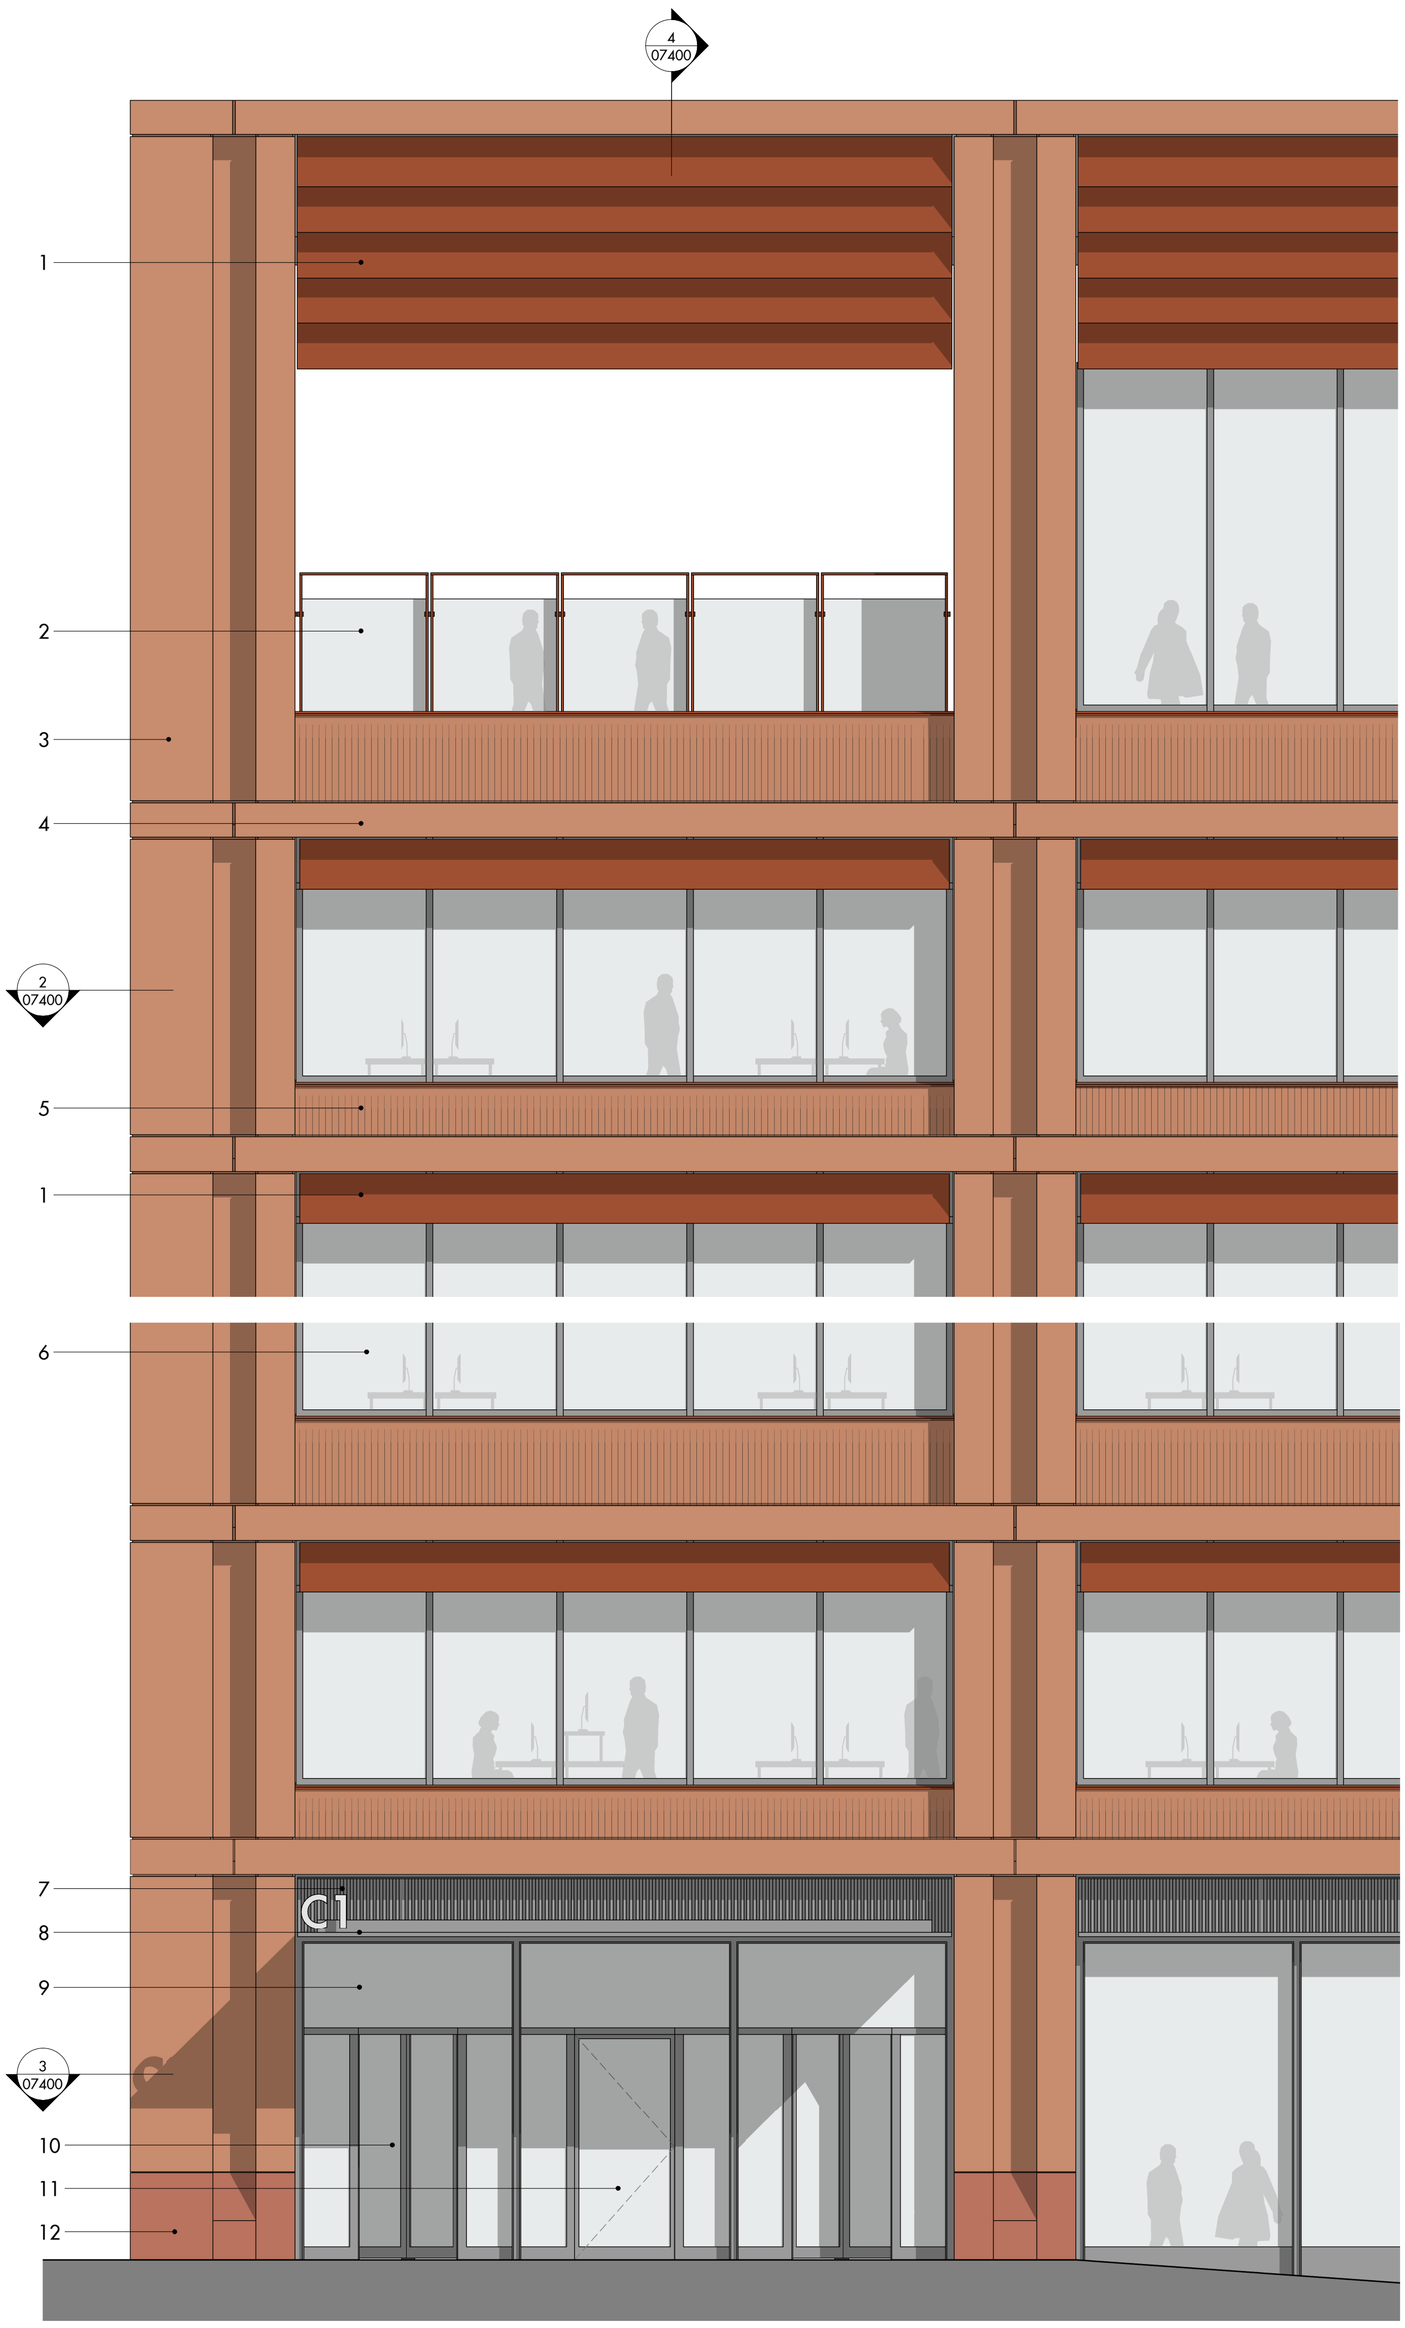



1 C1 Altrincham Street - Bay Study Elevation

1 : 50

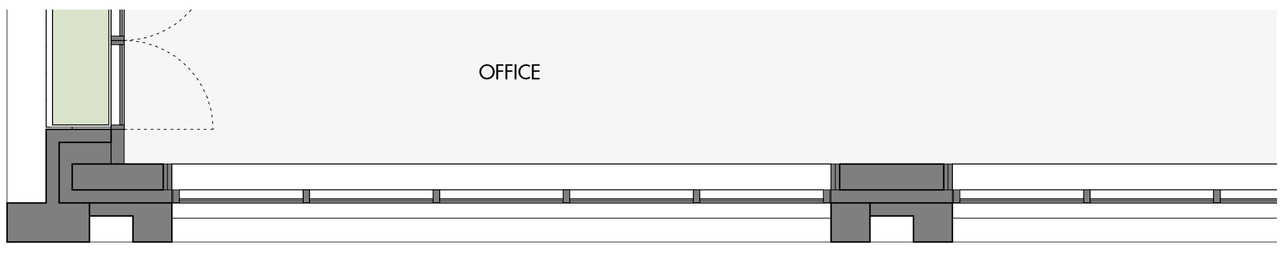


2 C1 Altrincham Street - Typical Floor Plan

1 : 50

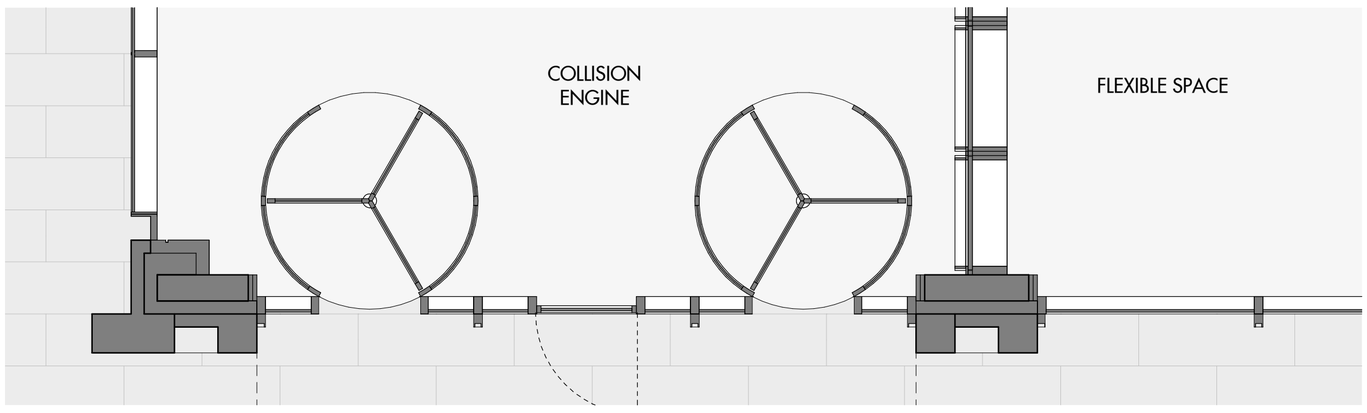

3 C1 Altrincham Street - Upper Ground Floor Plan

1 : 50

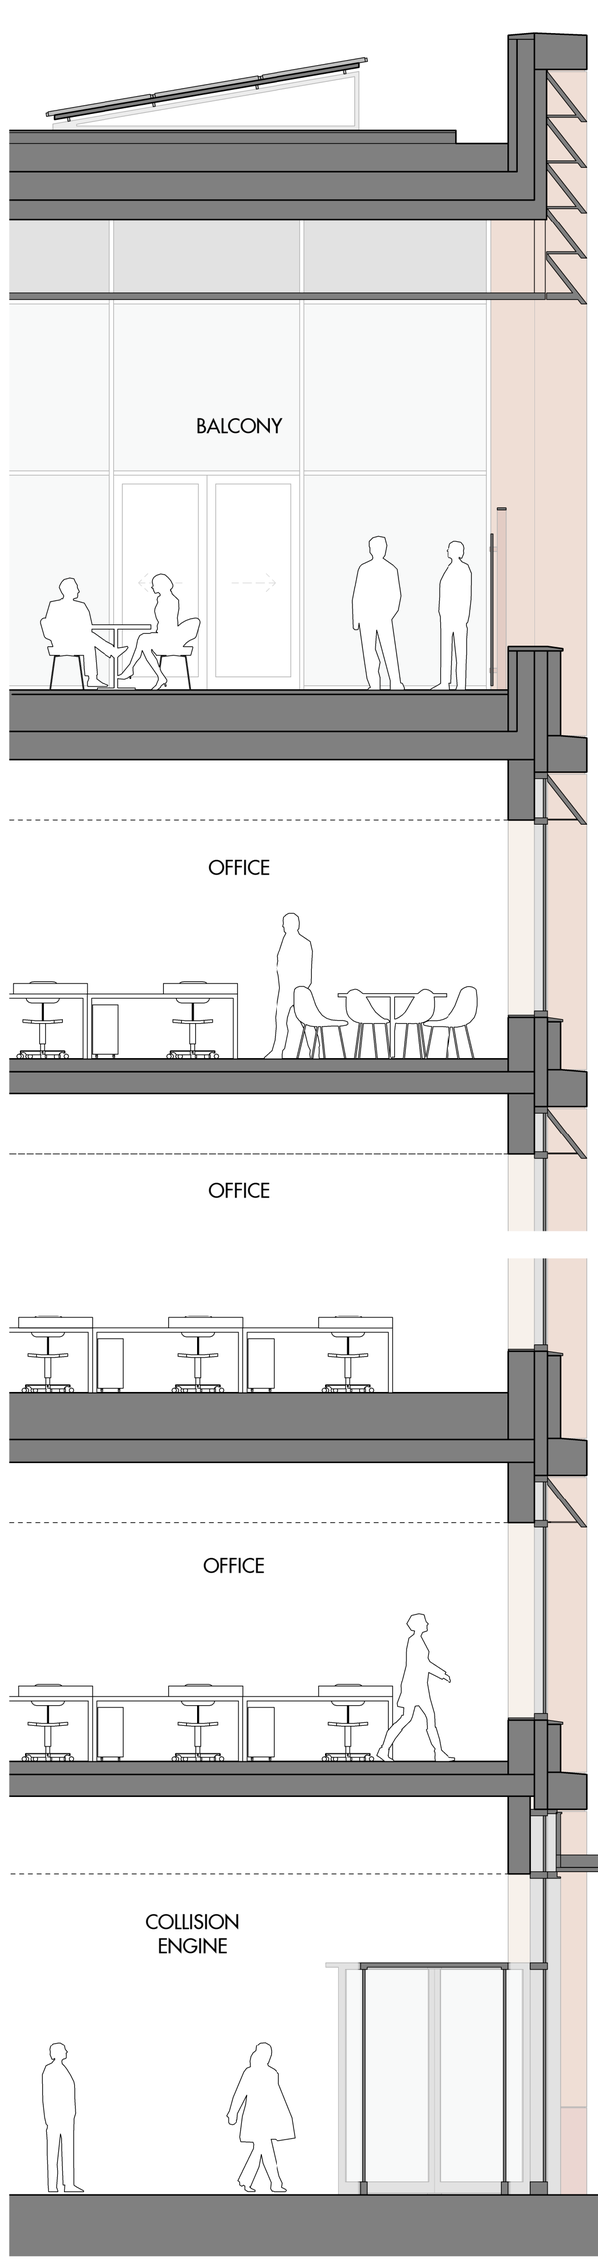

4 C1 Altrincham Street - Bay Study Section

1 : 50

Material Key

1. Bespoke metal fascia panel (brick red)
2. Glazed balustrade with metalwork frame (brick red)
3. Pigmented precast concrete pier (brick red)
4. Pigmented precast concrete lintel (brick red)
5. Profiled pigmented precast concrete spandrel (brick red)
6. Clear glazing with framing (mid grey)
7. Bespoke metal fascia panel (mid grey)
8. Projecting metal entrance canopy with 3D signage text
9. Clear shopfront glazing with framing and bespoke cover caps (mid grey)
10. Glazed revolving door
11. Glazed single pass door
12. Polished pigmented precast concrete pier base (brick red)

FOR PLANNING

Figured dimensions are in millimetres unless noted otherwise. All dimensions and levels shall be verified on site before proceeding with works. Detailed site survey to be carried out to verify positions and level relationships with site features and ordnance survey. The Architect must be notified of any discrepancy. Boundaries are indicative only and are to be verified by others.

Allies & Morrison LLP is not responsible for any errors caused by the transmission, translation, software or computer systems. Allies & Morrison LLP is not responsible for nor shall be liable for the consequences of any use made of the drawings or models other than that for which they were produced by Allies & Morrison LLP for the Client.

All Intellectual Property Rights reserved

REV	DATE	DESCRIPTION	CKD/APR
P01	25/04/25	Planning Submission	JS

0 2.5 m 5.0 m

1:50

Allies and Morrison LLP

85 Southwark Street
London SE1 OHX
telephone 020 7921 0100
facsimile 020 7921 0101
email studio@alliesandmorrison.com

A&M JOB No: 19171_02

Sister Manchester : Plot C

C1 Altrincham Street Entrance (North)

PROPOSED BAY STUDY

SISC0-AAM-ZZ-ZZ-DR-AR-07400

SCALE 1 : 50 @A1 1 : 100 @A3

S2
Status

P01
Revision

SISC0-AAM-ZZ-ZZ-ME-AR-00002