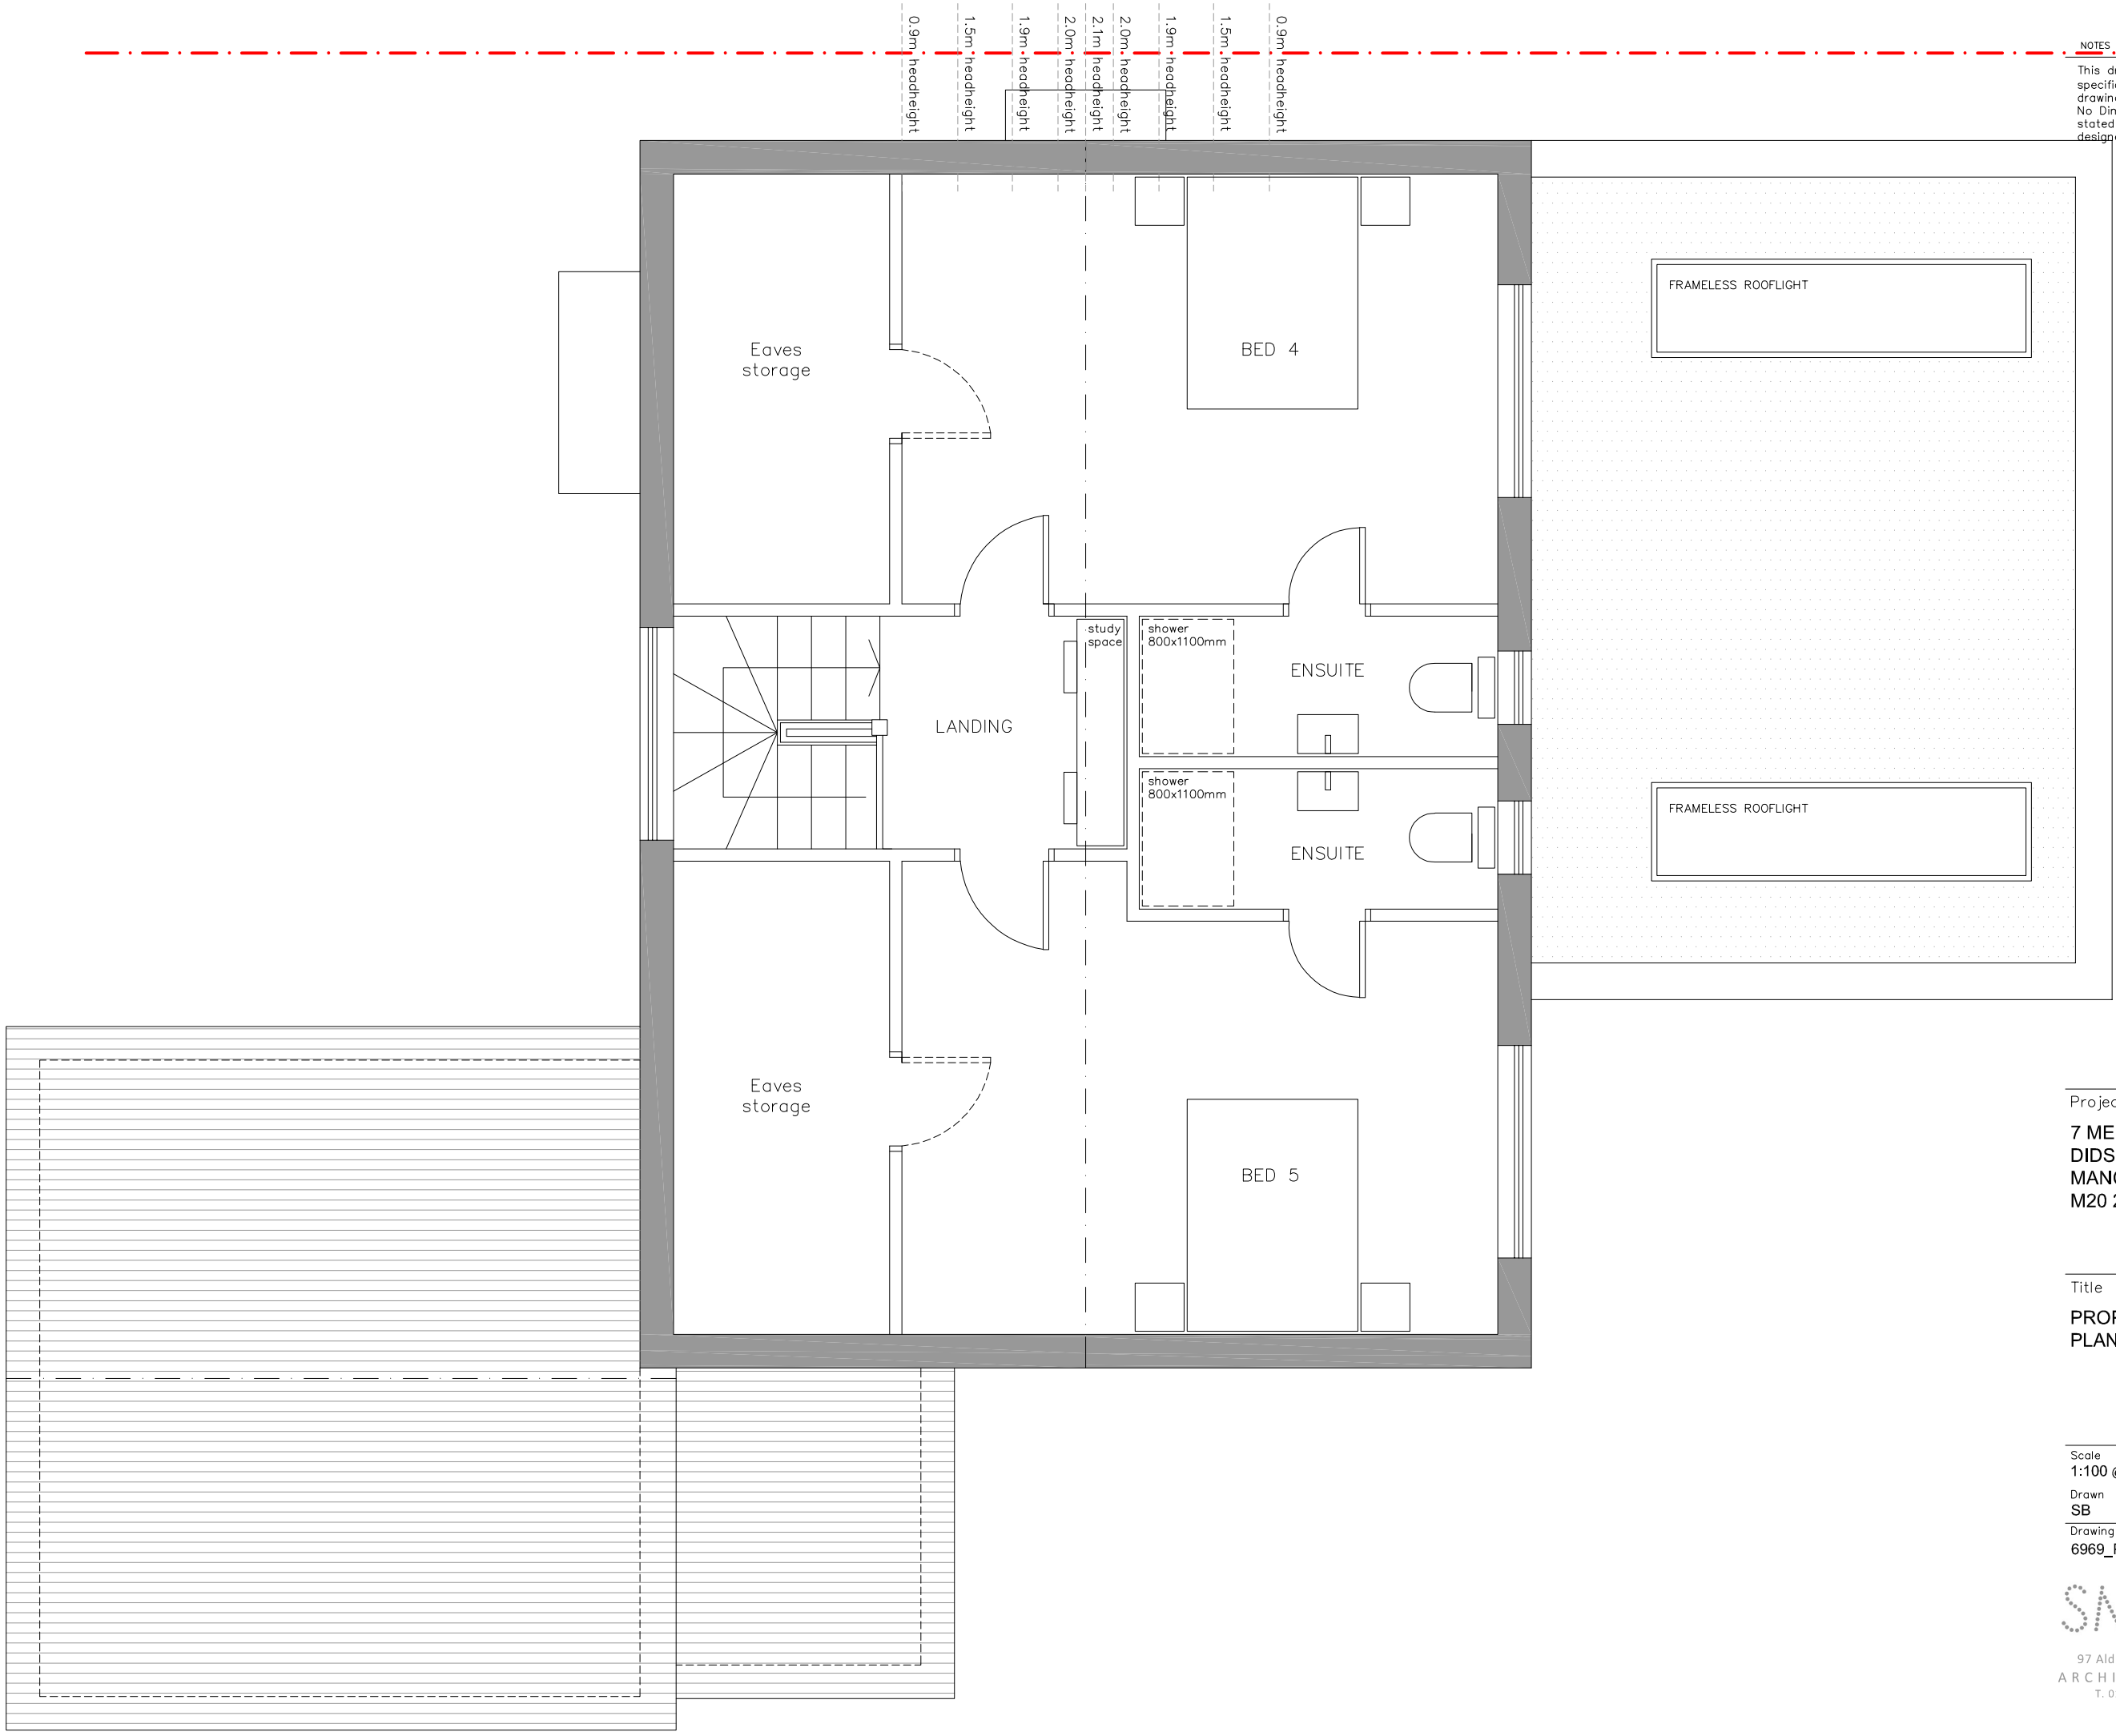


NOTES

This drawing to be read in accordance with the specification/Bills of Quantities and related drawings.
No Dimensions to be scaled from this drawing. All stated dimensions to be verified on site and the designer notified of any discrepancies.

©

FOR PLANNING

Project

7 MERSEY MEADOWS
DIDSBURY
MANCHESTER
M20 2GB

Title

PROPOSED SECOND FLOOR PLAN

Scale	Date
1:100 @ A3	SEPTEMBER 2020
Drawn	Checked
SB	-
Drawing Number	Revision
6969_PL09	-

SMASHBOX
97 Alderley Road | Wilmslow | Cheshire | SK9 1PT
ARCHITECTURE DESIGN PLANNING
T. 01625 466 557 E. hello@smashboxarchitecture.com
www.smashboxarchitecture.com