
0m 1m 2m 3m 4m 5m

VISUAL SCALE 1:50 @ A3

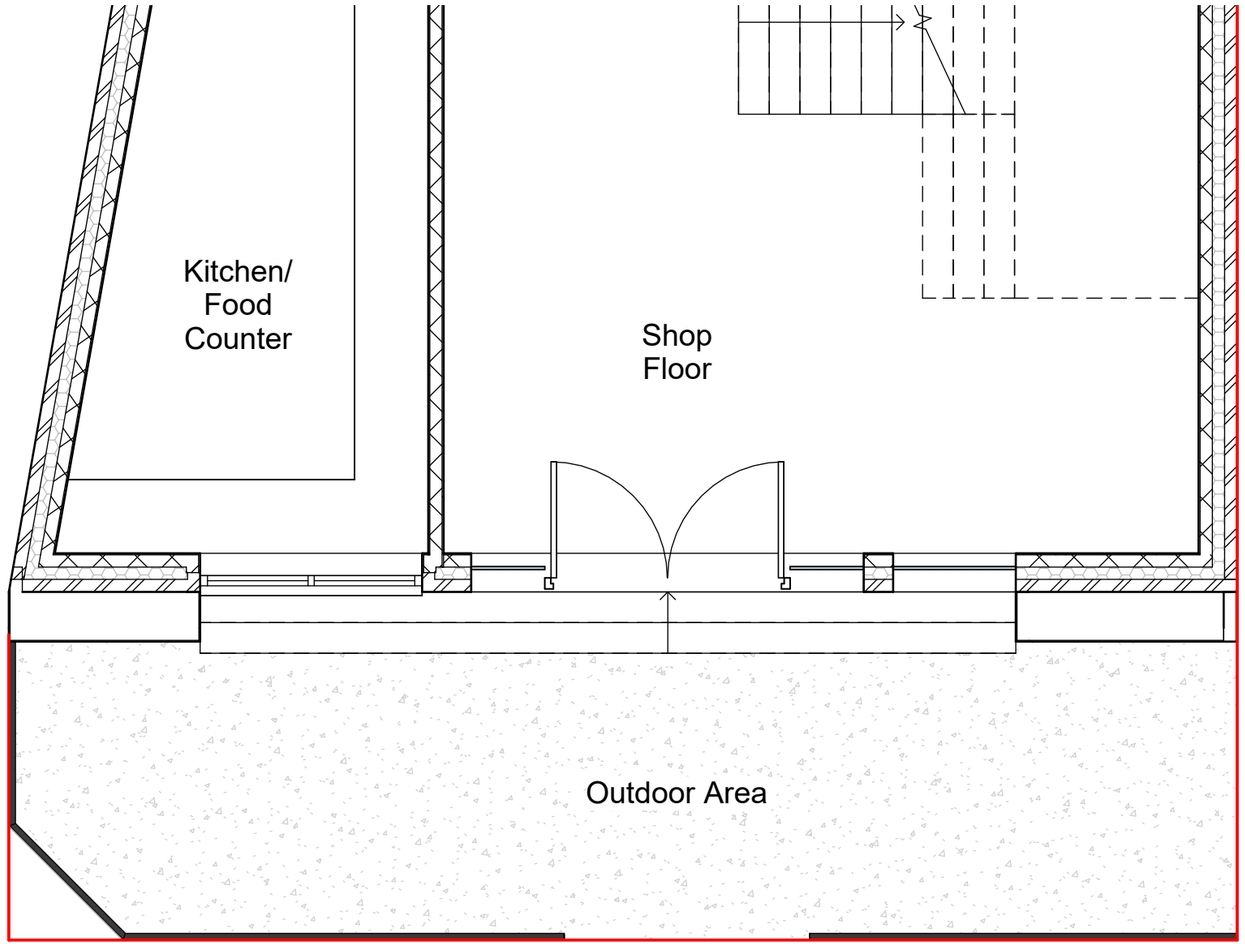

Ex Ground Floor

1 : 50

THIS DRAWING IS THE COPYRIGHT OF MD DESIGN CONSULTANCY. DO NOT SCALE FROM THESE DRAWINGS. ALL LEVELS/DIMENSIONS TO BE CHECKED ON SITE PRIOR TO WORKS COMMENCING. REPORT ALL DISCREPANCIES TO CLIENT/DESIGNER.

CIAT affiliate

MD DESIGN CONSULTANCY
07728417797
dabeer@mddesigns.co.uk

Proposed Single Storey Front Glazed Extension

130 Wilmslow Rd, Manchester M14 5AH

Existing Plans
(DR) A100

Project Number
0058

Client Name
Rashad Mahmood

Drawn By
MDR

Rev	Description	Date
A	Submitted For Planning	21.05.25

Revision **A**

0m 1m 2m 3m 4m 5m

VISUAL SCALE 1:50 @ A3



Ex Front Elevation

1 : 50

THIS DRAWING IS THE COPYRIGHT OF MD DESIGN CONSULTANCY. DO NOT SCALE FROM THESE DRAWINGS. ALL LEVELS/DIMENSIONS TO BE CHECKED ON SITE PRIOR TO WORKS COMMENCING. REPORT ALL DISCREPANCIES TO CLIENT/DESIGNER.

CIAT affiliate

MD DESIGN CONSULTANCY
07728417797
dabeer@mddesigns.co.uk

Proposed Single Storey Front Glazed Extension

130 Wilmslow Rd, Manchester M14 5AH

Existing Elevations
(DR) A101

Project Number
0058

Client Name
Rashad Mahmood


Drawn By
MDR

Rev	Description	Date
A	Submitted For Planning	21.05.25

Revision **A**


0m 1m 2m 3m 4m 5m

VISUAL SCALE 1:50 @ A3

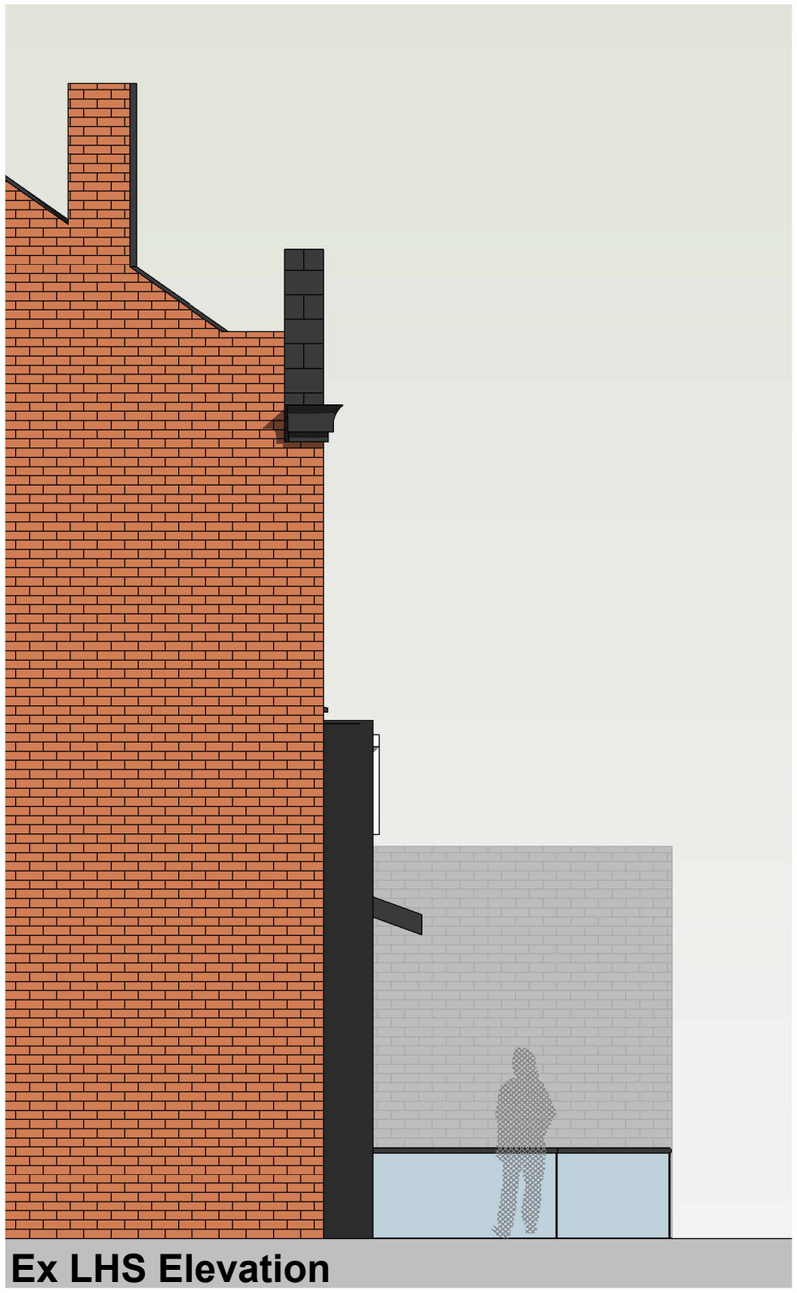

Ex LHS Elevation

1 : 50

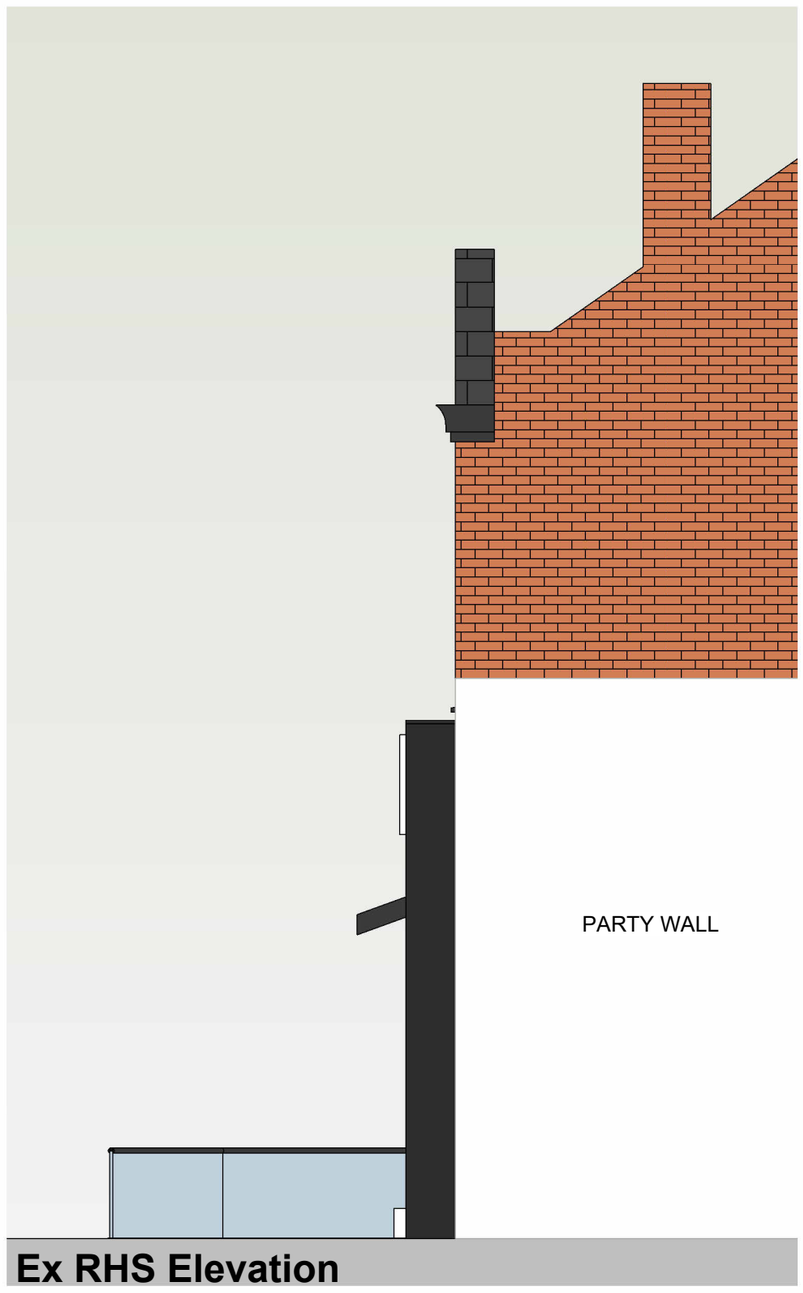

Ex RHS Elevation

1 : 50

THIS DRAWING IS THE COPYRIGHT OF MD DESIGN CONSULTANCY. DO NOT SCALE FROM THESE DRAWINGS. ALL LEVELS/DIMENSIONS TO BE CHECKED ON SITE PRIOR TO WORKS COMMENCING. REPORT ALL DISCREPANCIES TO CLIENT/DESIGNER.

CIAT affiliate

MD DESIGN CONSULTANCY
07728417797
dabeer@mddesigns.co.uk

Proposed Single Storey Front Glazed Extension

130 Wilmslow Rd, Manchester M14 5AH

Existing Elevations (DR) A102

Project Number 0058

Client Name Rashad Mahmood

Drawn By MDR

Rev	Description	Date
A	Submitted For Planning	21.05.25

Revision **A**



THIS DRAWING IS THE COPYRIGHT OF MD DESIGN CONSULTANCY. DO NOT SCALE FROM THESE DRAWINGS. ALL LEVELS/DIMENSIONS TO BE CHECKED ON SITE PRIOR TO WORKS COMMENCING. REPORT ALL DISCREPANCIES TO CLIENT/DESIGNER.

CIAT
affiliate
MD DESIGN
CONSULTANCY
07728417797
dabeer@mddesigns.co.uk

Proposed Single Storey Front Glazed Extension

130 Wilmslow Rd, Manchester M14 5AH

3D View
(DR) A103

Project Number
0058

Client Name
Rashad Mahmood


Drawn By
MDR

Rev	Description	Date
A	Submitted For Planning	21.05.25

Revision **A**

0m 1m 2m 3m 4m 5m

VISUAL SCALE 1:100 @ A3

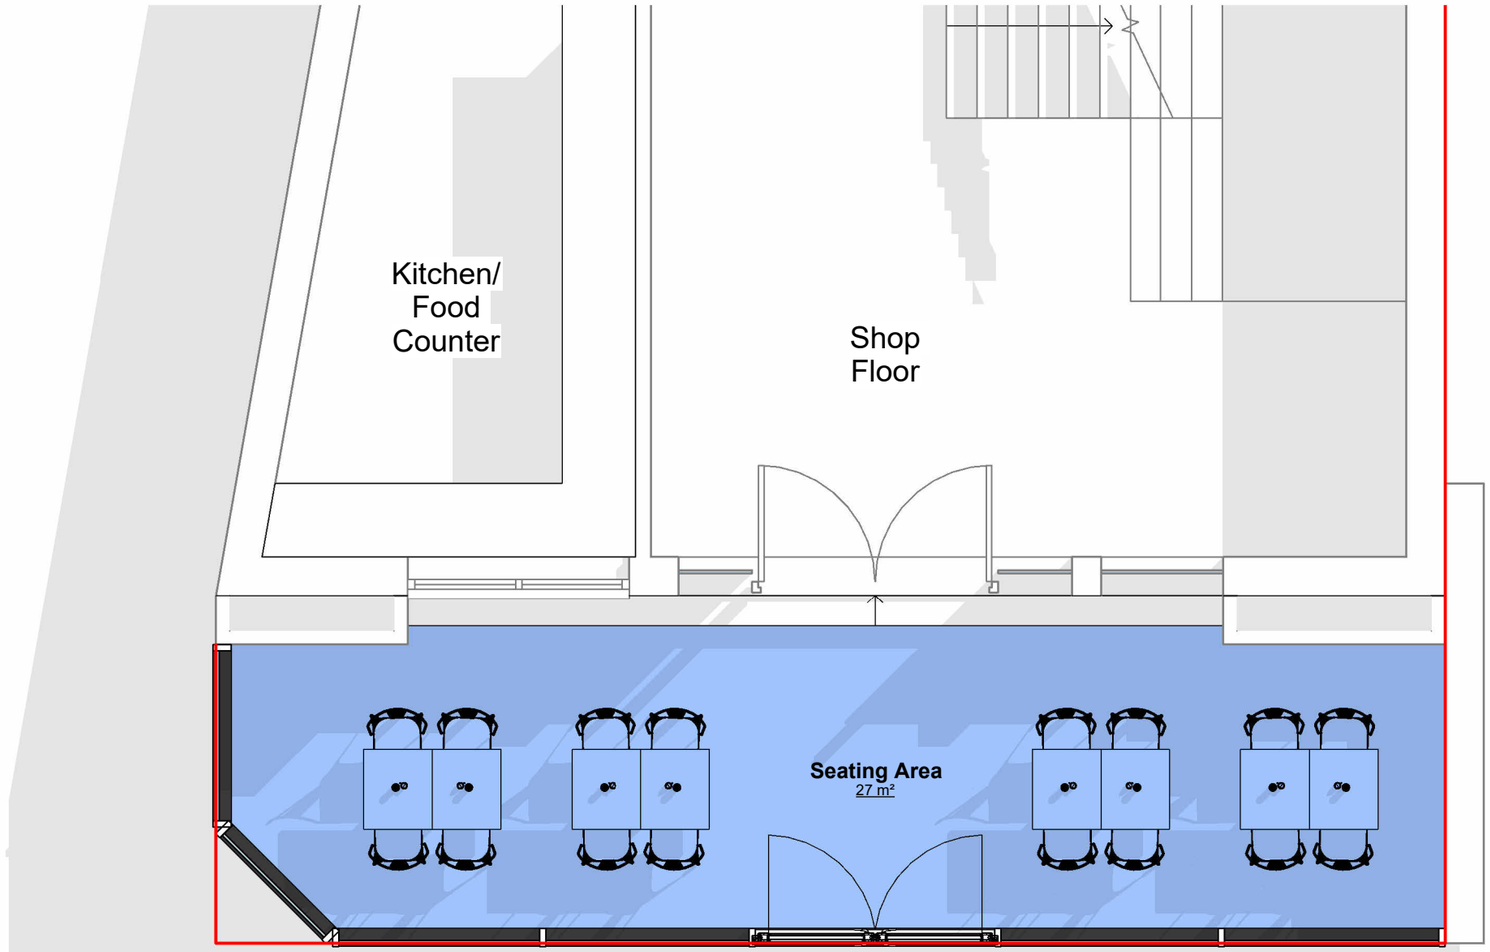

PP Ground Floor
1 : 50

THIS DRAWING IS THE COPYRIGHT OF MD DESIGN CONSULTANCY. DO NOT SCALE FROM THESE DRAWINGS. ALL LEVELS/DIMENSIONS TO BE CHECKED ON SITE PRIOR TO WORKS COMMENCING. REPORT ALL DISCREPANCIES TO CLIENT/DESIGNER.

CIAT
affiliate
MD DESIGN
CONSULTANCY
07728417797
dabeer@mddesigns.co.uk

Proposed Single Storey Front Glazed Extension

130 Wilmslow Rd, Manchester M14 5AH

Proposed Plans
(DR) A200

Project Number
0058

Client Name
Rashad Mahmood

Drawn By
MDR

Rev	Description	Date
A	Submitted For Planning	21.05.25

Revision **A**

0m 1m 2m 3m 4m 5m

VISUAL SCALE 1:50 @ A3



PP Front Elevation

1 : 50

THIS DRAWING IS THE COPYRIGHT OF MD DESIGN CONSULTANCY. DO NOT SCALE FROM THESE DRAWINGS. ALL LEVELS/DIMENSIONS TO BE CHECKED ON SITE PRIOR TO WORKS COMMENCING. REPORT ALL DISCREPANCIES TO CLIENT/DESIGNER.

CIAT affiliate

MD DESIGN CONSULTANCY
07728417797
dabeer@mddesigns.co.uk

Proposed Single Storey Front Glazed Extension

130 Wilmslow Rd, Manchester M14 5AH

Proposed Elevations
(DR) A201

Project Number
0058

Client Name
Rashad Mahmood


Drawn By
MDR

Rev	Description	Date
A	Submitted For Planning	21.05.25

Revision **A**


0m 1m 2m 3m 4m 5m

VISUAL SCALE 1:50 @ A3

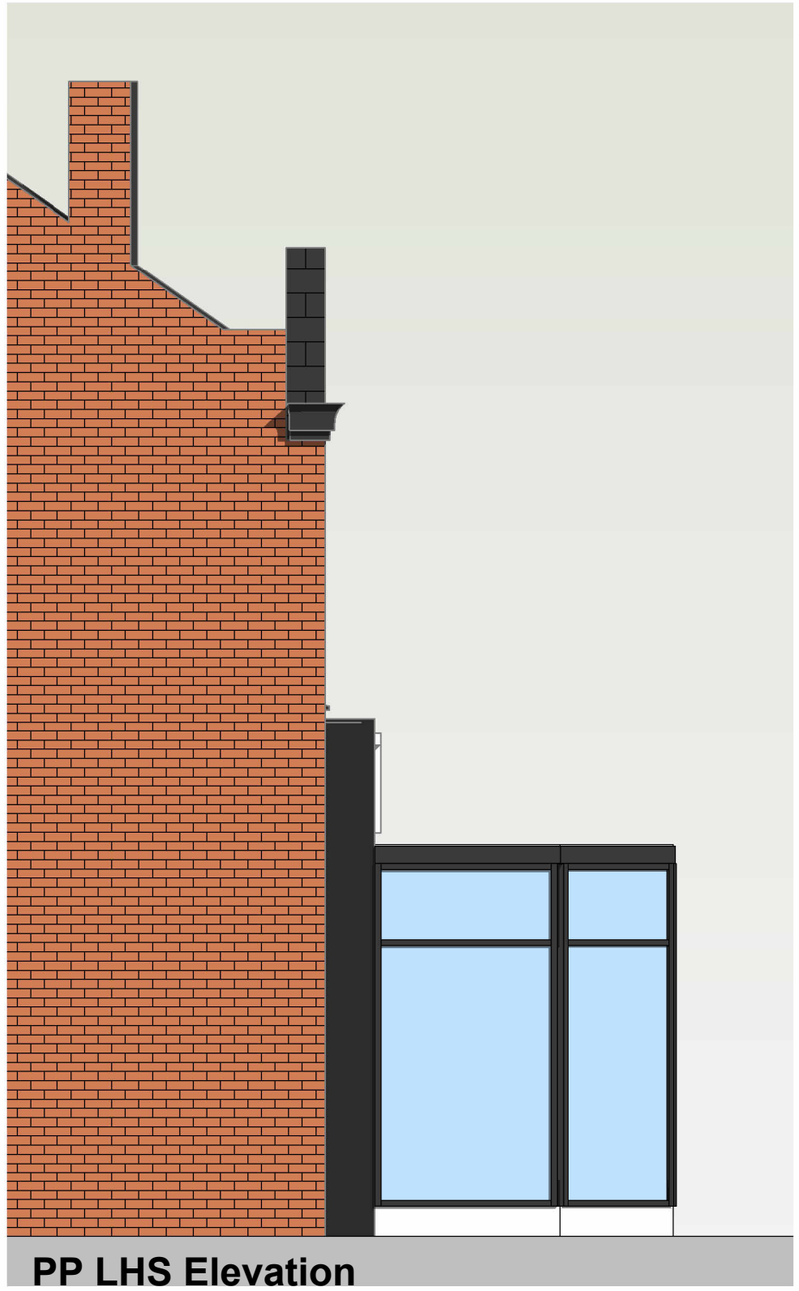

PP LHS Elevation

1 : 50

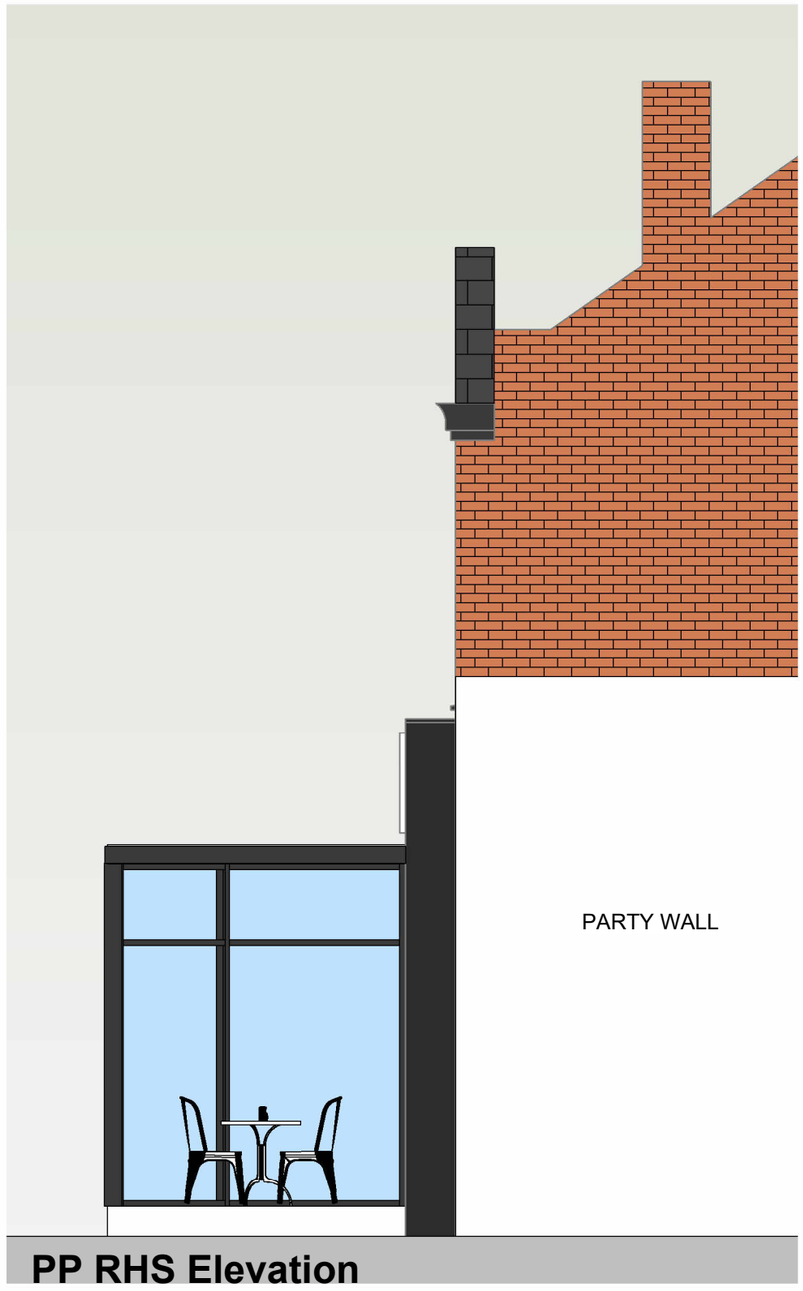

PARTY WALL

PP RHS Elevation

1 : 50

THIS DRAWING IS THE COPYRIGHT OF MD DESIGN CONSULTANCY. DO NOT SCALE FROM THESE DRAWINGS. ALL LEVELS/DIMENSIONS TO BE CHECKED ON SITE PRIOR TO WORKS COMMENCING. REPORT ALL DISCREPANCIES TO CLIENT/DESIGNER.

CIAT affiliate

MD DESIGN CONSULTANCY
07728417797
dabeer@mddesigns.co.uk

Proposed Single Storey Front Glazed Extension

130 Wilmslow Rd, Manchester M14 5AH

Proposed Elevations
(DR) A202

Project Number
0058

Client Name
Rashad Mahmood

Drawn By
MDR

Rev	Description	Date
A	Submitted For Planning	21.05.25

Revision **A**



THIS DRAWING IS THE COPYRIGHT OF MD DESIGN CONSULTANCY. DO NOT SCALE FROM THESE DRAWINGS. ALL LEVELS/DIMENSIONS TO BE CHECKED ON SITE PRIOR TO WORKS COMMENCING. REPORT ALL DISCREPANCIES TO CLIENT/DESIGNER.

CIAT affiliate

MD DESIGN
CONSULTANCY
07728417797
dabeer@mddesigns.co.uk

Proposed Single Storey Front Glazed Extension

130 Wilmslow Rd, Manchester M14 5AH

3D View
(DR) A203


Project Number
0058

Client Name
Rashad Mahmood

Drawn By
MDR

Rev	Description	Date
A	Submitted For Planning	21.05.25

Revision **A**

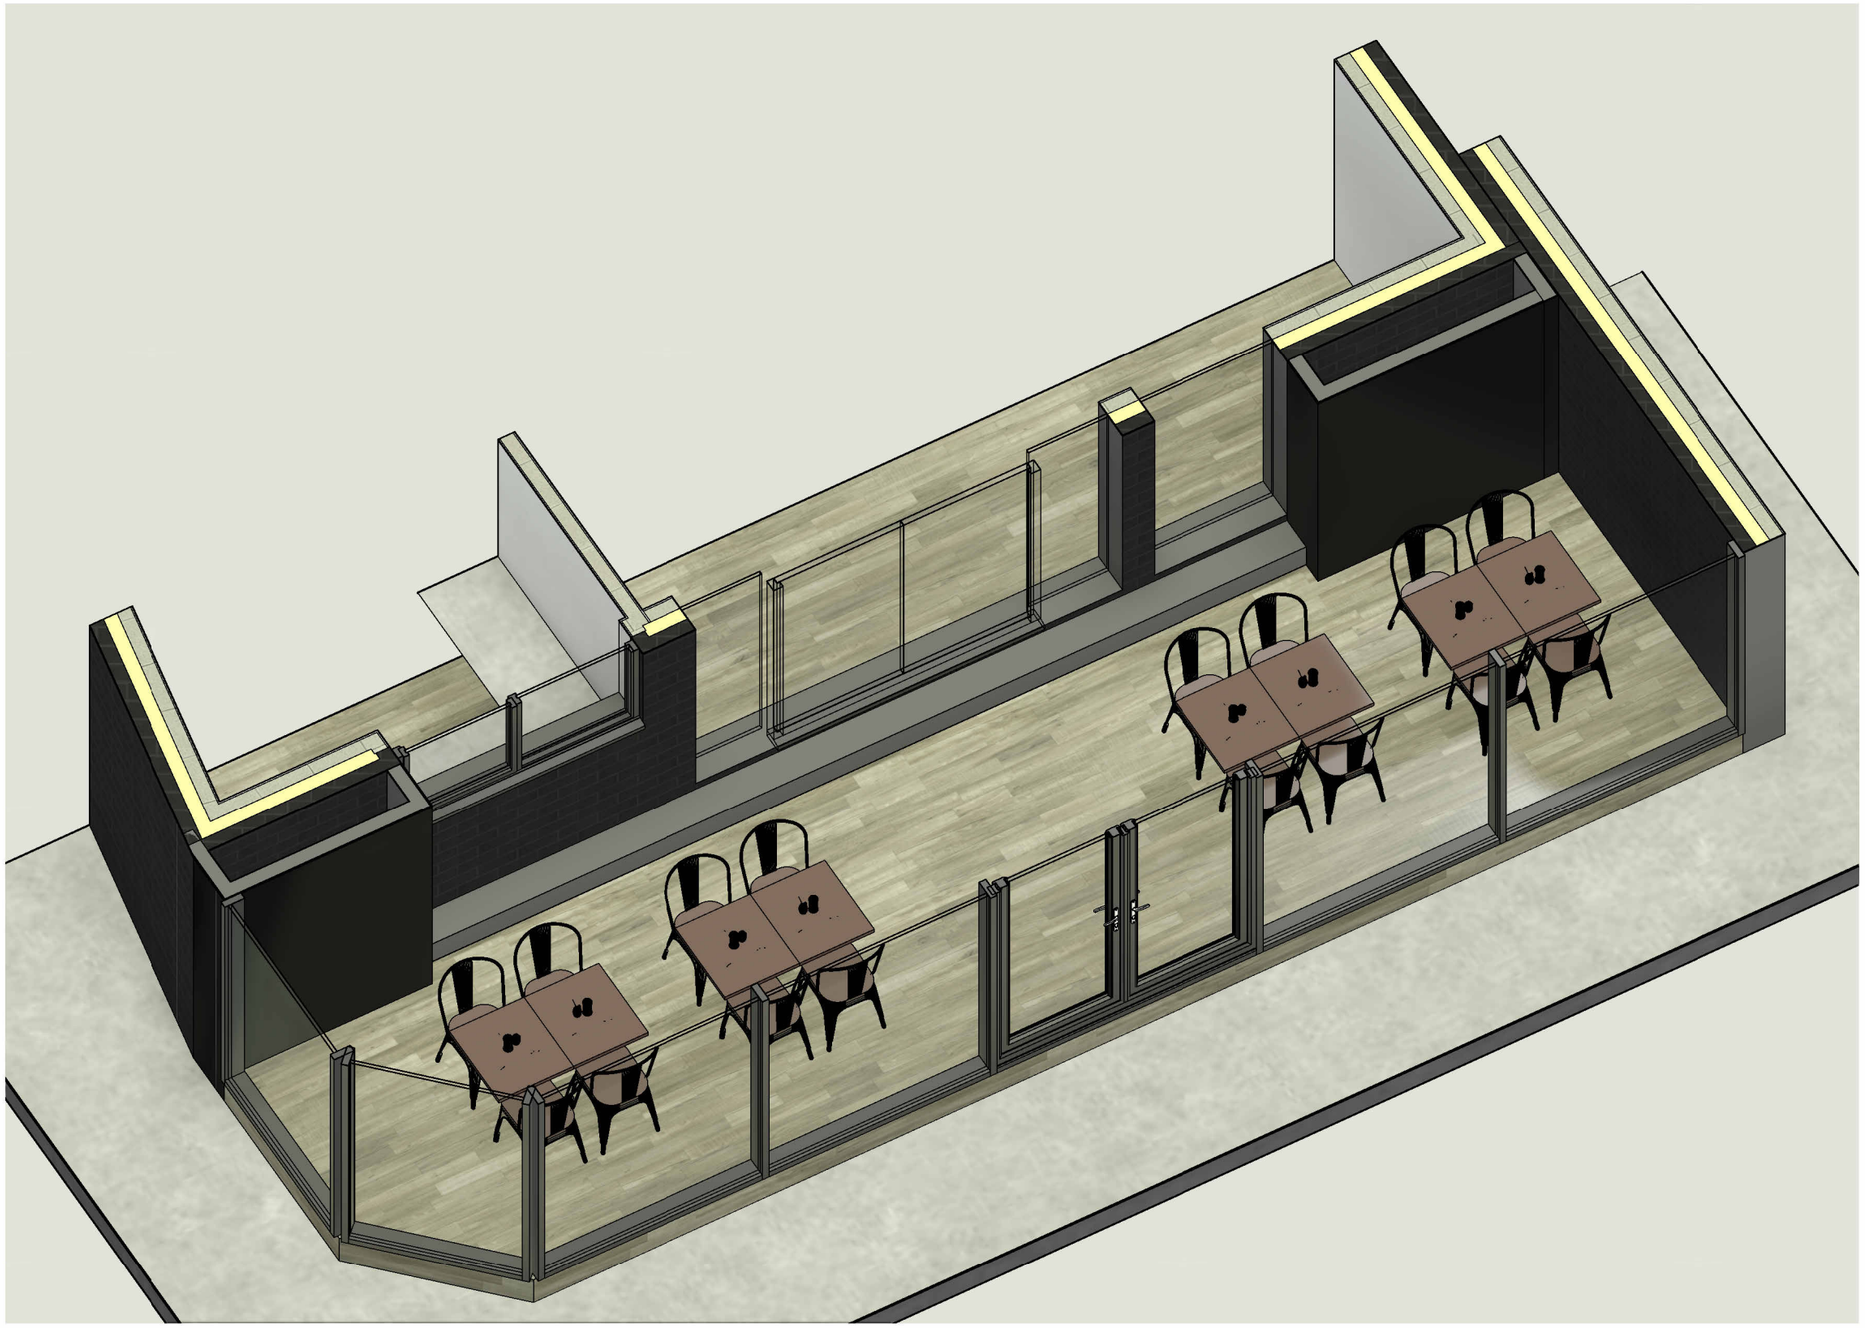

3D Proposed Plan

THIS DRAWING IS THE COPYRIGHT OF MD DESIGN CONSULTANCY. DO NOT SCALE FROM THESE DRAWINGS. ALL LEVELS/DIMENSIONS TO BE CHECKED ON SITE PRIOR TO WORKS COMMENCING. REPORT ALL DISCREPANCIES TO CLIENT/DESIGNER.

CIAT affiliate

MD DESIGN
CONSULTANCY
07728417797
dabeer@mddesigns.co.uk

Proposed Single Storey Front Glazed Extension

130 Wilmslow Rd, Manchester M14 5AH

3D Plan
(DR) A204

Project Number
0058


Client Name
Rashad Mahmood

Drawn By
MDR

Rev	Description	Date
A	Submitted For Planning	21.05.25

Revision **A**

North

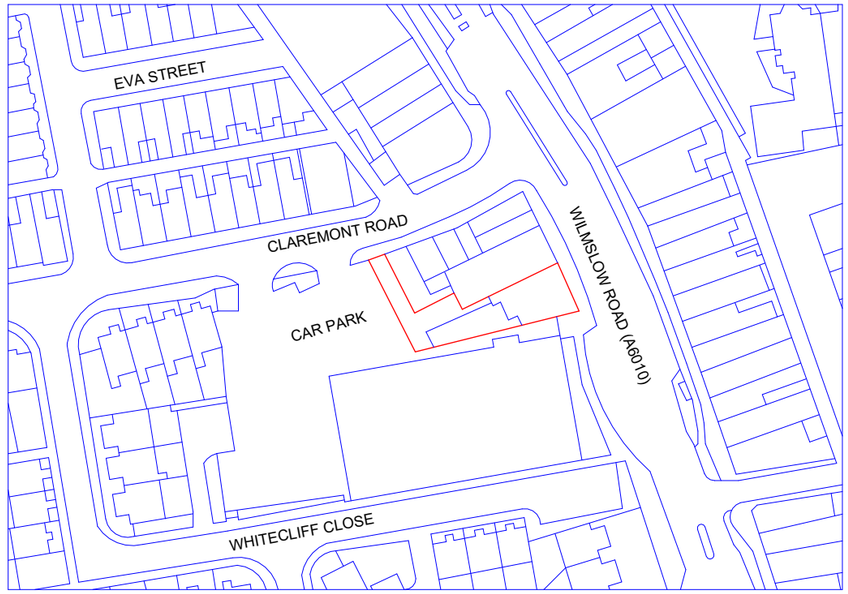


Location Plan
1 : 1250

0m 25m 50m 75m 100m 125m

VISUAL SCALE 1:1250 @ A3

North

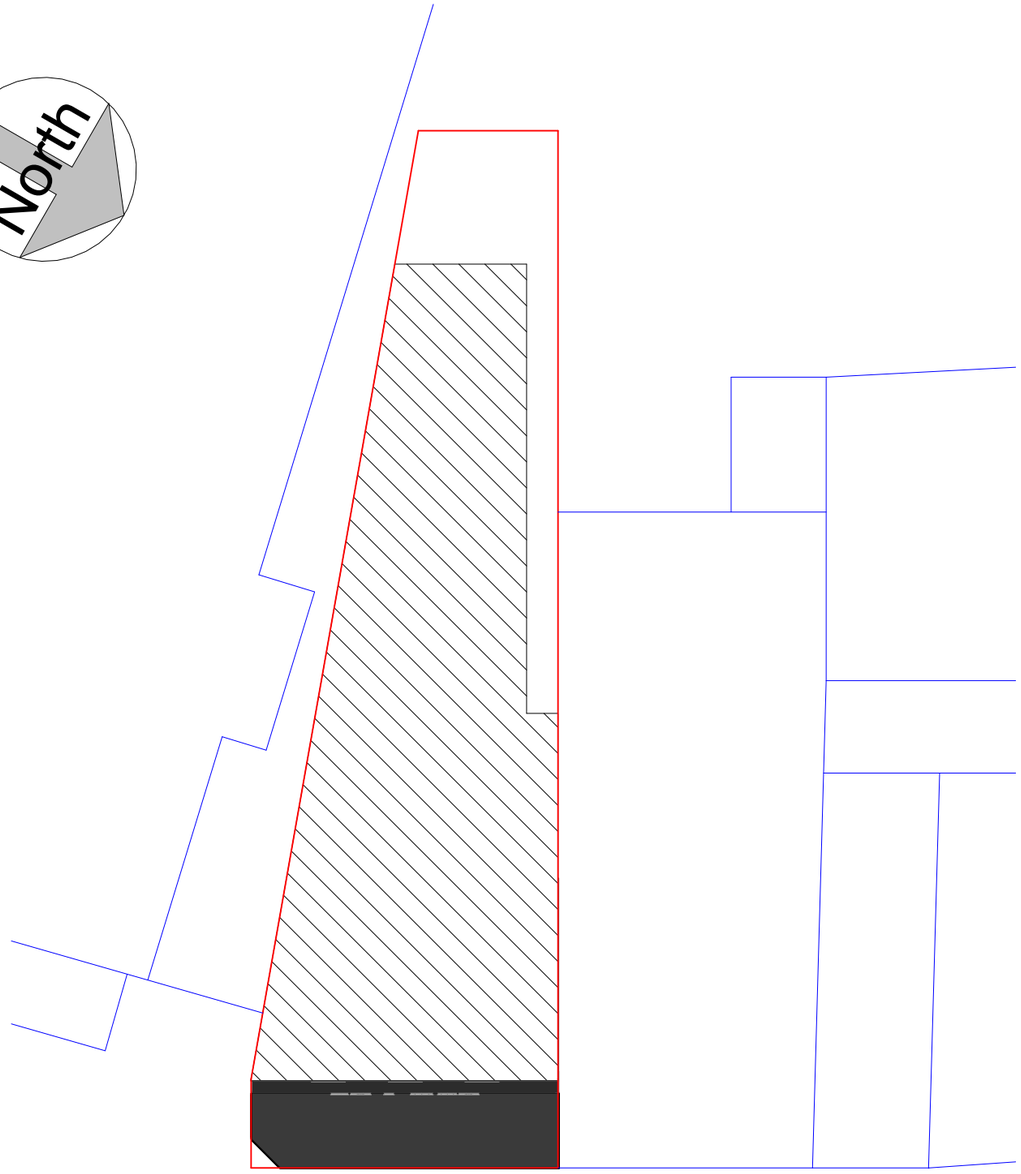

0m 4m 8m 12m 16m 20m

VISUAL SCALE 1:200 @ A3

THIS DRAWING IS THE COPYRIGHT OF MD DESIGN CONSULTANCY. DO NOT SCALE FROM THESE DRAWINGS. ALL LEVELS/DIMENSIONS TO BE CHECKED ON SITE PRIOR TO WORKS COMMENCING. REPORT ALL DISCREPANCIES TO CLIENT/DESIGNER.

CIAT affiliate

MD DESIGN
CONSULTANCY
07728417797
dabeer@mddesigns.co.uk

Proposed Single Storey Front Glazed Extension

130 Wilmslow Rd, Manchester M14 5AH

Location Plan
(DR) A205

Project Number
0058

Client Name
Rashad Mahmood

Drawn By
MDR

Rev	Description	Date
A	Submitted For Planning	21.05.25

Revision **A**