front elevation (south facing) as existing 1:50

side elevation (west facing) as existing 1:50

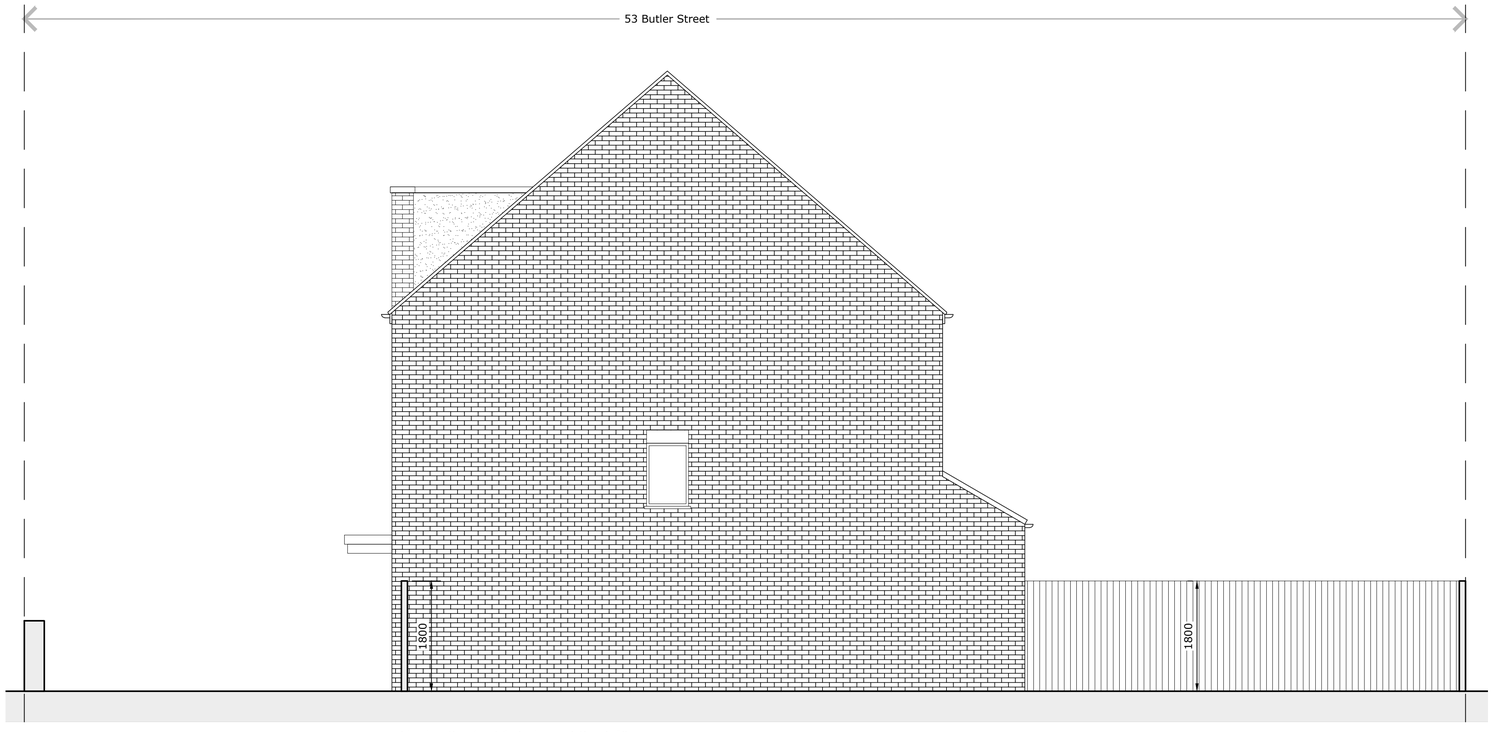

side elevation (east facing) as existing 1:50

rear elevation (north facing) as existing 1:50

Client/Project: Steve Smith, 53, Butler Street, Manchester, M40 7XE		Project status: PLANNING (installation of air source heat pump)	
		Drawing title: Elevations as existing	
Rev:	Description:	By:	Date:

1:50 0 1 2 3 4 5

1:100 0 1 2 3 4 5 6 7 8 9 10

Scale:	Paper Size:	Drawn:	Checked:
1:50	A1	A Walton	...
Project ID:	Drawing No:	Revision:	Date:
J-8085880A	02		15.05.2025

© Octopus Energy 2025