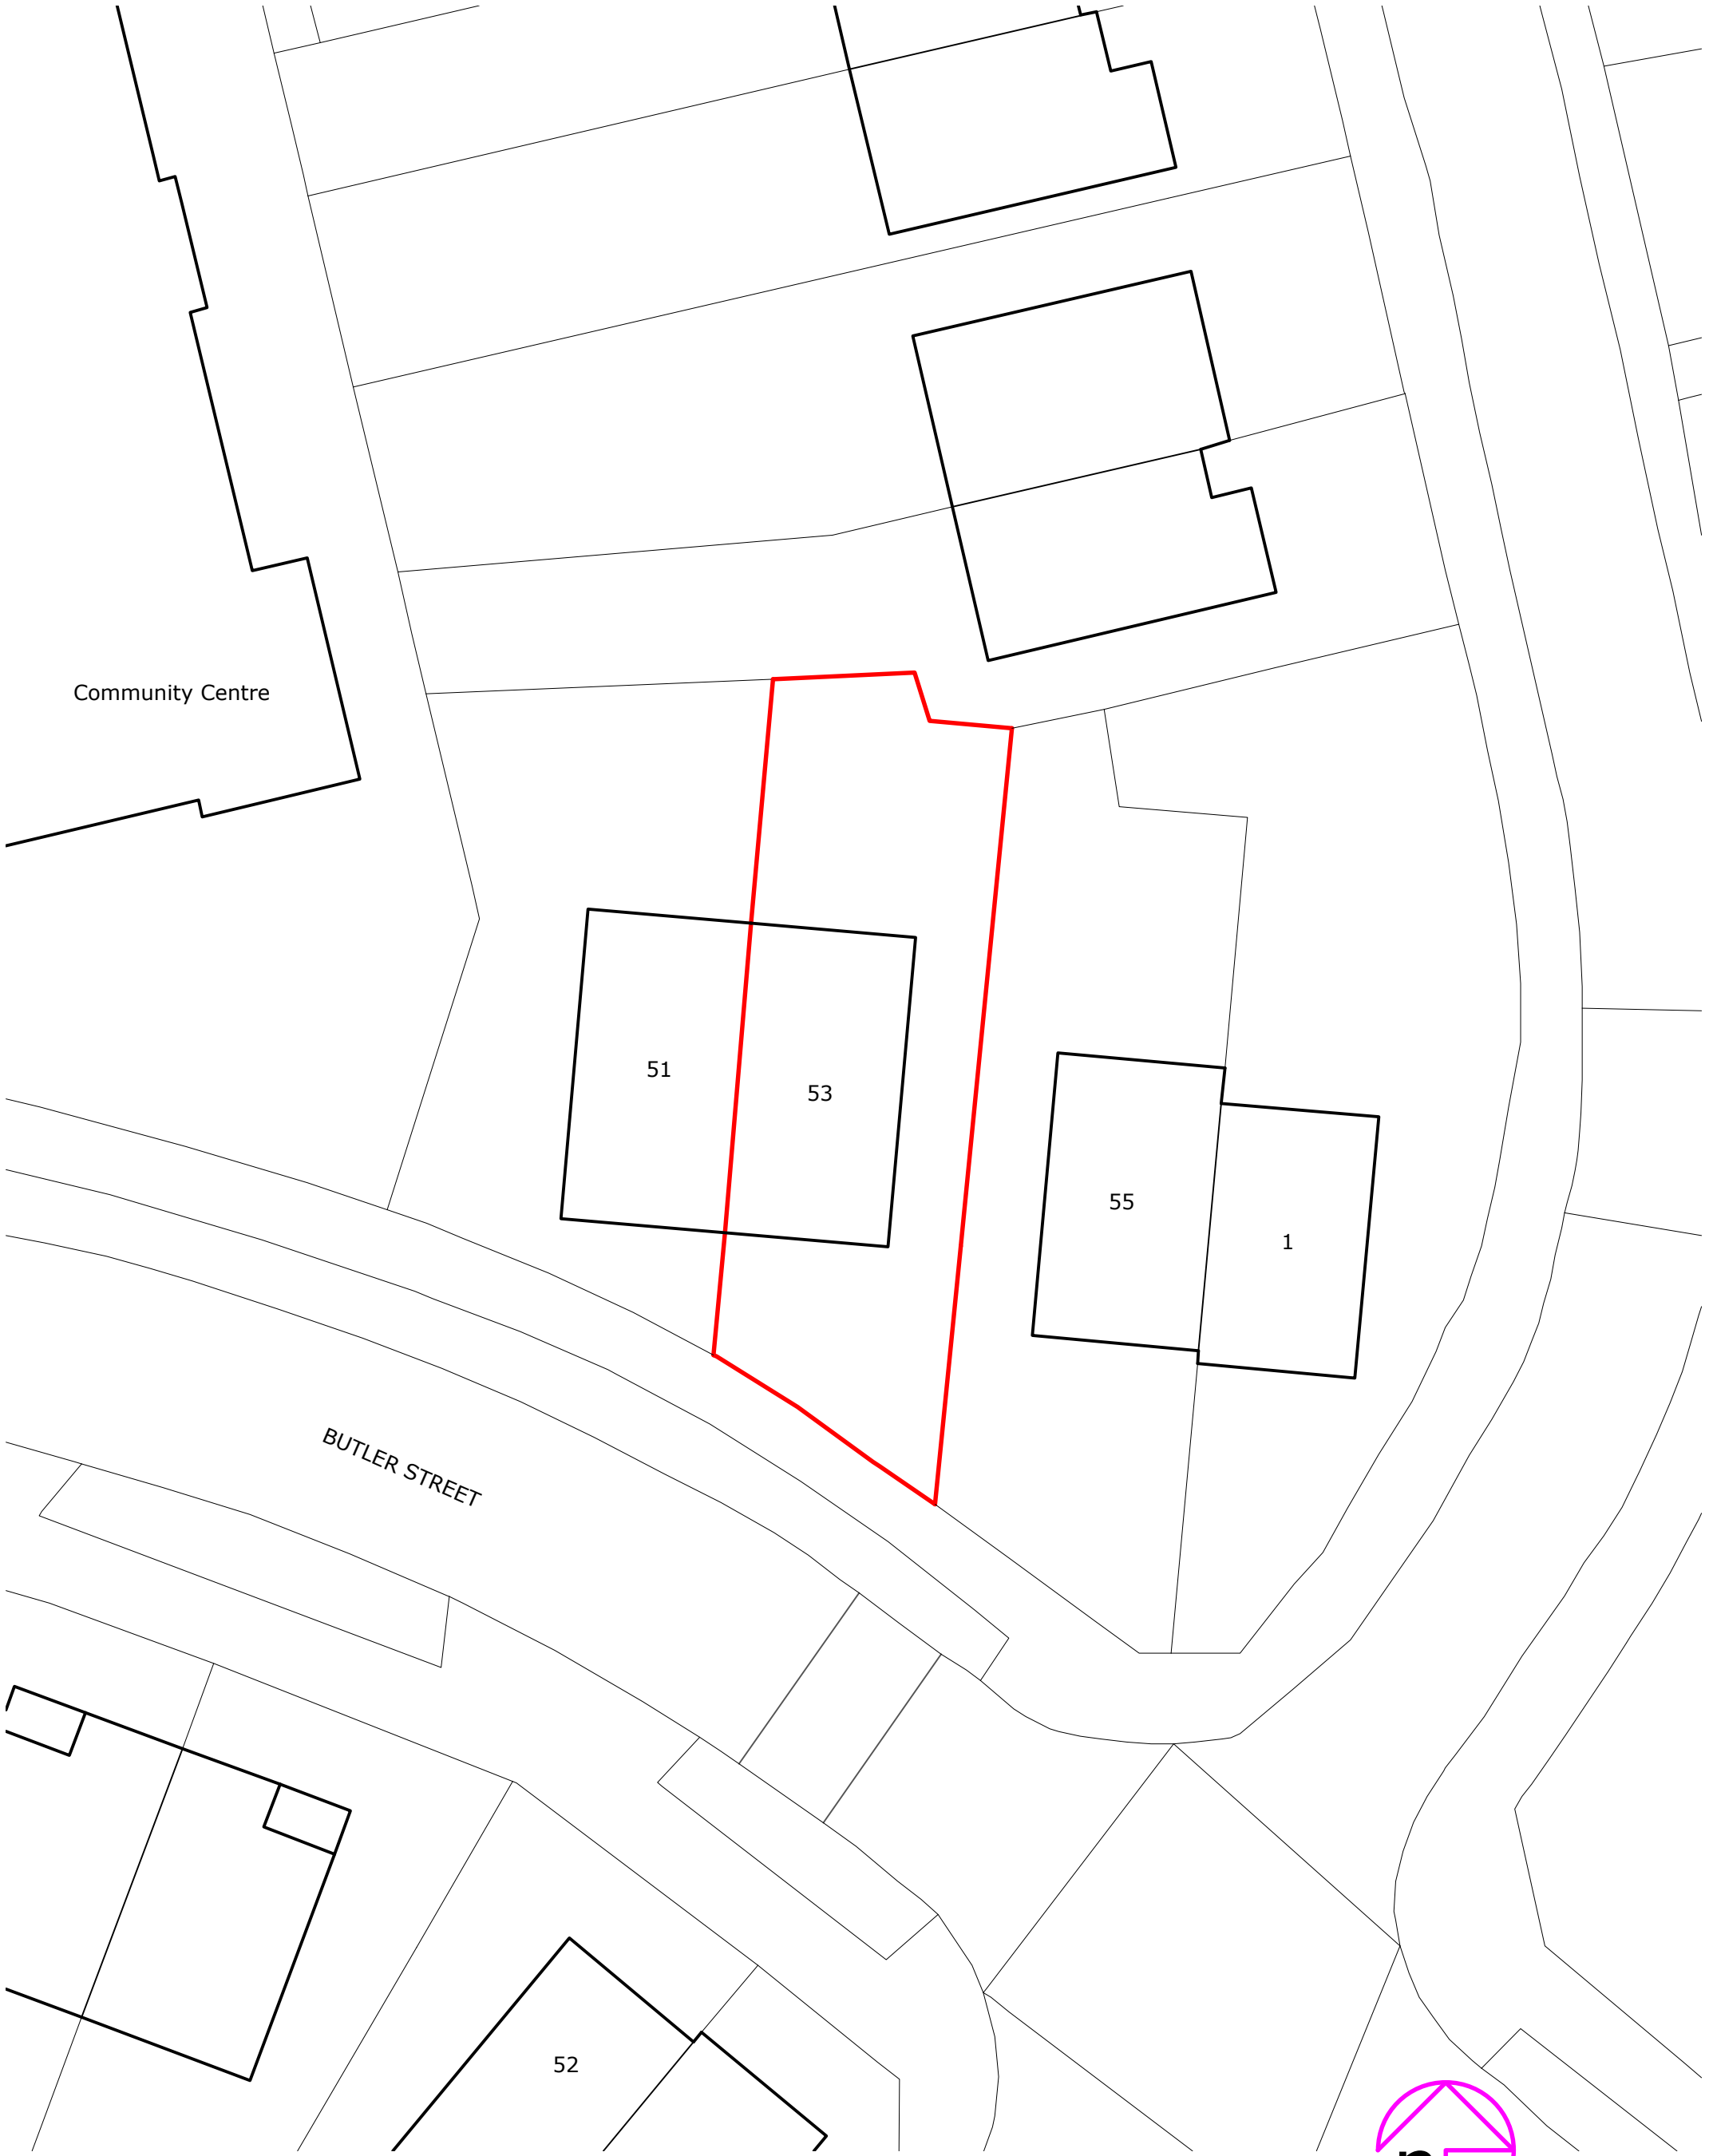

Drawing title:
Site plan as existing

Project status:
PLANNING (installation of air source heat pump)

Rev:	Description:	By:	Date:

octopus energy services

Accredited by: NAPIT, MCS, RECC

Client/Project:
Steve Smith,
53, Butler Street,
Manchester, M40 7XE

Scale:	Paper Size:	Drawn:	Checked:
1:200	A3	A Walton	...
Project ID:	**Drawing No:**	**Revision:**	**Date:**
J-8085880A	01		15.05.2025

© Octopus Energy 2025