

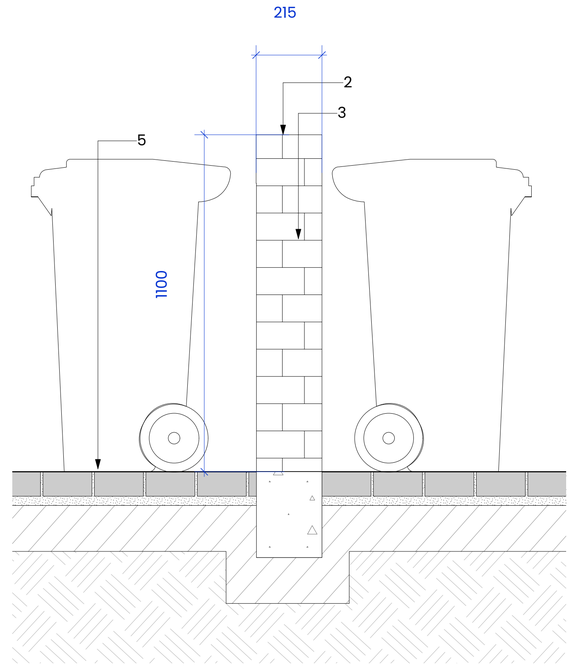


D03 1.1m Wall
Scale: 1:10 @ A1

A Location Plan
Scale: 1:10 @ A1

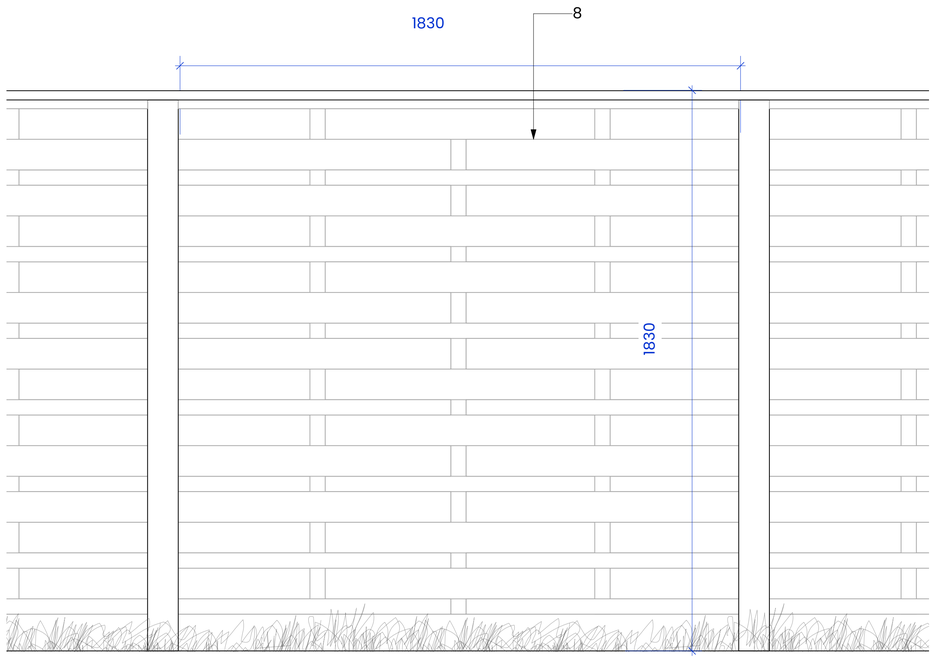

D04 Fence Detail
Scale: 1:10 @ A1

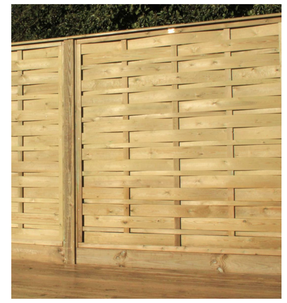

Product reference: Timber Fence Panels (Aran Panels)

NOTES:

1. DO NOT SCALE FROM THIS DRAWING. ALWAYS WORK TO NOTED DIMENSIONS.
2. ALL SETTING OUT, LEVELS AND DIMENSIONS TO BE CHECKED ON SITE PRIOR TO THE INSTALLATION OF MATERIALS AND ANY DISCREPANCIES ARE TO BE BROUGHT TO THE ATTENTION OF THE CONTRACT ADMINISTRATOR IMMEDIATELY.
3. THIS DRAWING MUST BE READ WITH THE RELEVANT SPECIFICATION DOCUMENTS AND DETAIL DRAWINGS. ANY DISCREPANCIES MUST BROUGHT TO THE ATTENTION OF THE CONTRACT ADMINISTRATOR IMMEDIATELY.
4. THIS DRAWING IS COPYRIGHT PROTECTED AND MAY NOT BE REPRODUCED IN WHOLE OR PART WITHOUT WRITTEN AUTHORITY.
5. ALL DIMENSIONS ARE IN MILLIMETRES UNLESS OTHERWISE STATED.


THIS DRAWING WAS PLOTTED ON:
06/11/2024

REVISION HISTORY

DATE	REV	ZONE	DESCRIPTION	CHK
16/09/2024	P04		Issued for stage approval	AD
01/11/2024	P05		Stage approval	OK
05/11/2024	C04		Construction Issue	OK

KEY

1. Adjecent Soft surface- Depths vary-refer to Softworks plan sheet RODSTA-LYR-XX-ZZ-D-L-3001
2. Soldier course brick detail
3. Brick Facade to match architectural masonary
4. Engineering bricks
5. Ground level - refer to Levels and Drainage plan sheet RODSTA-LYR-XX-ZZ-D-L-4001
6. Breeze block
7. Wall ties
8. Fence specification take from 253-External Works Specification-2023-08-01
Fencing systems
310 Post and panel fencing systems
1. Manufacturer: Jacksons Fencing
1.2. Product reference: Timber Fence Panels (Aran Panels)
3. Post foundations: Set in concrete.
4. Site applied finishes: Jakcure® Cut Treatment for all timber cut on site.

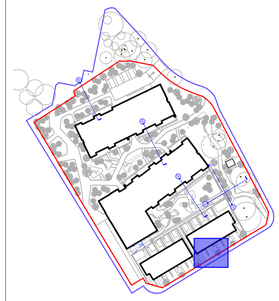

DESIGN INTENT
To be read in conjunction with engineer's and manufacturers drawings

ORIGINATOR
Layer. studio
W layer.studio
T 01625 523 157
E manchester or newcastle@layer.studio
MANCHESTER
The Barn
One Hollin Lane
Styal
Cheshire
SK9 4JH
NEWCASTLE
Flintab
1 Salters Road
Gosforth
Newcastle upon Tyne
NE3 1DH

Client
Wates Construction
Project
Rodney St
Ancoats
Drawing Title
Interface Details 04

Created By	Checked By	Scale	Sheet Size
OK	MW	As Shown	A1

Project Number	Originator	Volume	Level	File Type	Discipline	Number
RODSTA	LYR	XX	ZZ	D	L	6009

Work Stage	Status	Revision
Stage 4	A5- Issued for Construction	C04