

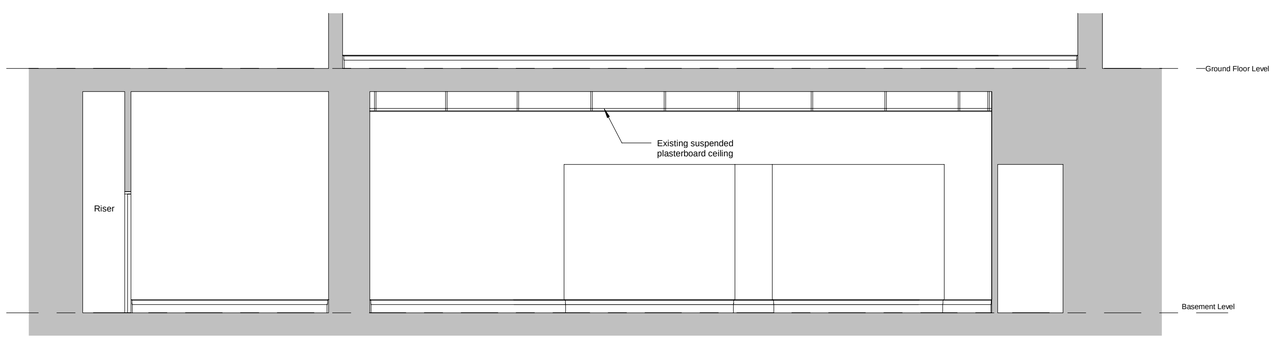


1:50 EXISTING SECTION Y-Y (EXISTING INTERNAL WEST ELEVATION)

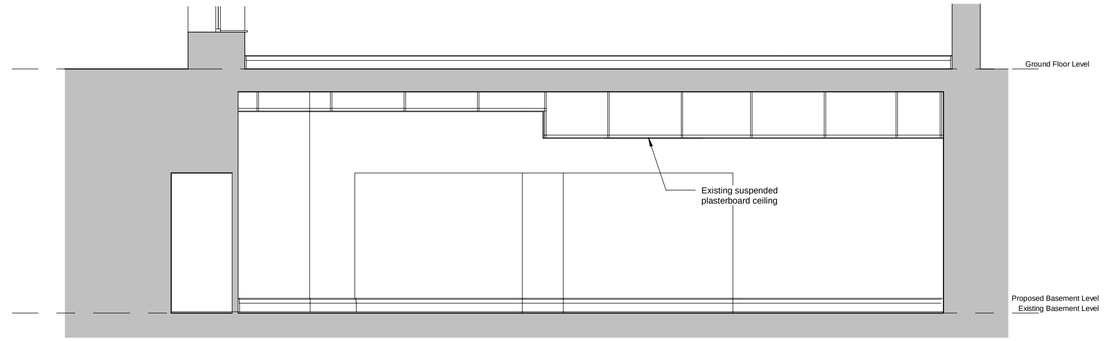

1:50 EXISTING SECTION Z-Z (EXISTING INTERNAL NORTH ELEVATION)

1:50 PROPOSED SECTION Y-Y (PROPOSED INTERNAL WEST ELEVATION)

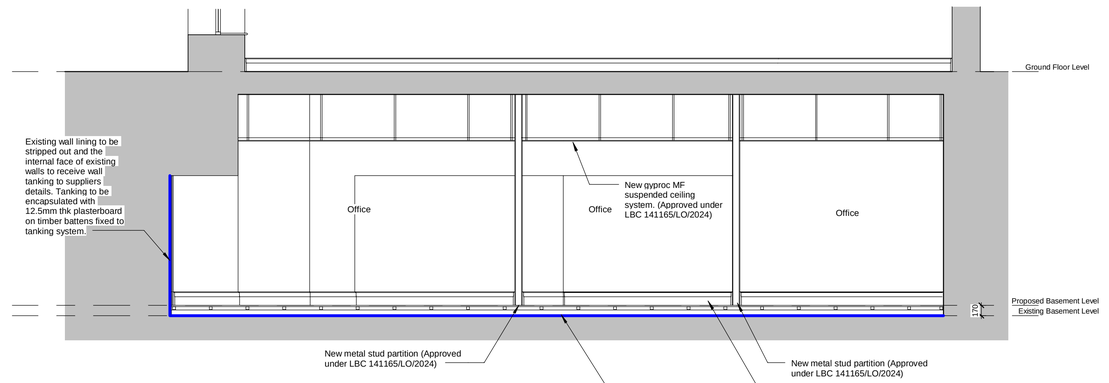

1:50 PROPOSED SECTION Z-Z (PROPOSED INTERNAL NORTH ELEVATION)

MWE ARCHITECTS
Unit One, Bearl Farm, Stocksfield, NE43 7AL
Telephone : (0191) 260 2299
Email : enquiries@mwearchitects.co.uk
Website : www.mwearchitects.co.uk

Rev.	By	Date	Description

Client: Newcastle Building Society	Job No: 24003	Dwg No: 36
Job Title: 74 King Street, Manchester M2 4NJ	Scale: 1 : 50	Rev.
	Date: March 2024	
Description: EXISTING AND PROPOSED INTERNAL ELEVATIONS AND SECTIONS (BASEMENT)	Drawn by: AET	
	Paper size: A1	Date