
NB

Do not scale off this drawing. All dimensions to be checked on site prior to manufacture and construction. This drawing is the property of JH. Architects and should not be reproduced without permission. All discrepancies to be brought to the attention of the architect immediately. This drawing to be read in conjunction with the specification / bill of quantities and related drawings.

REVISION			
-	FIRST ISSUE	25.03.25	JG

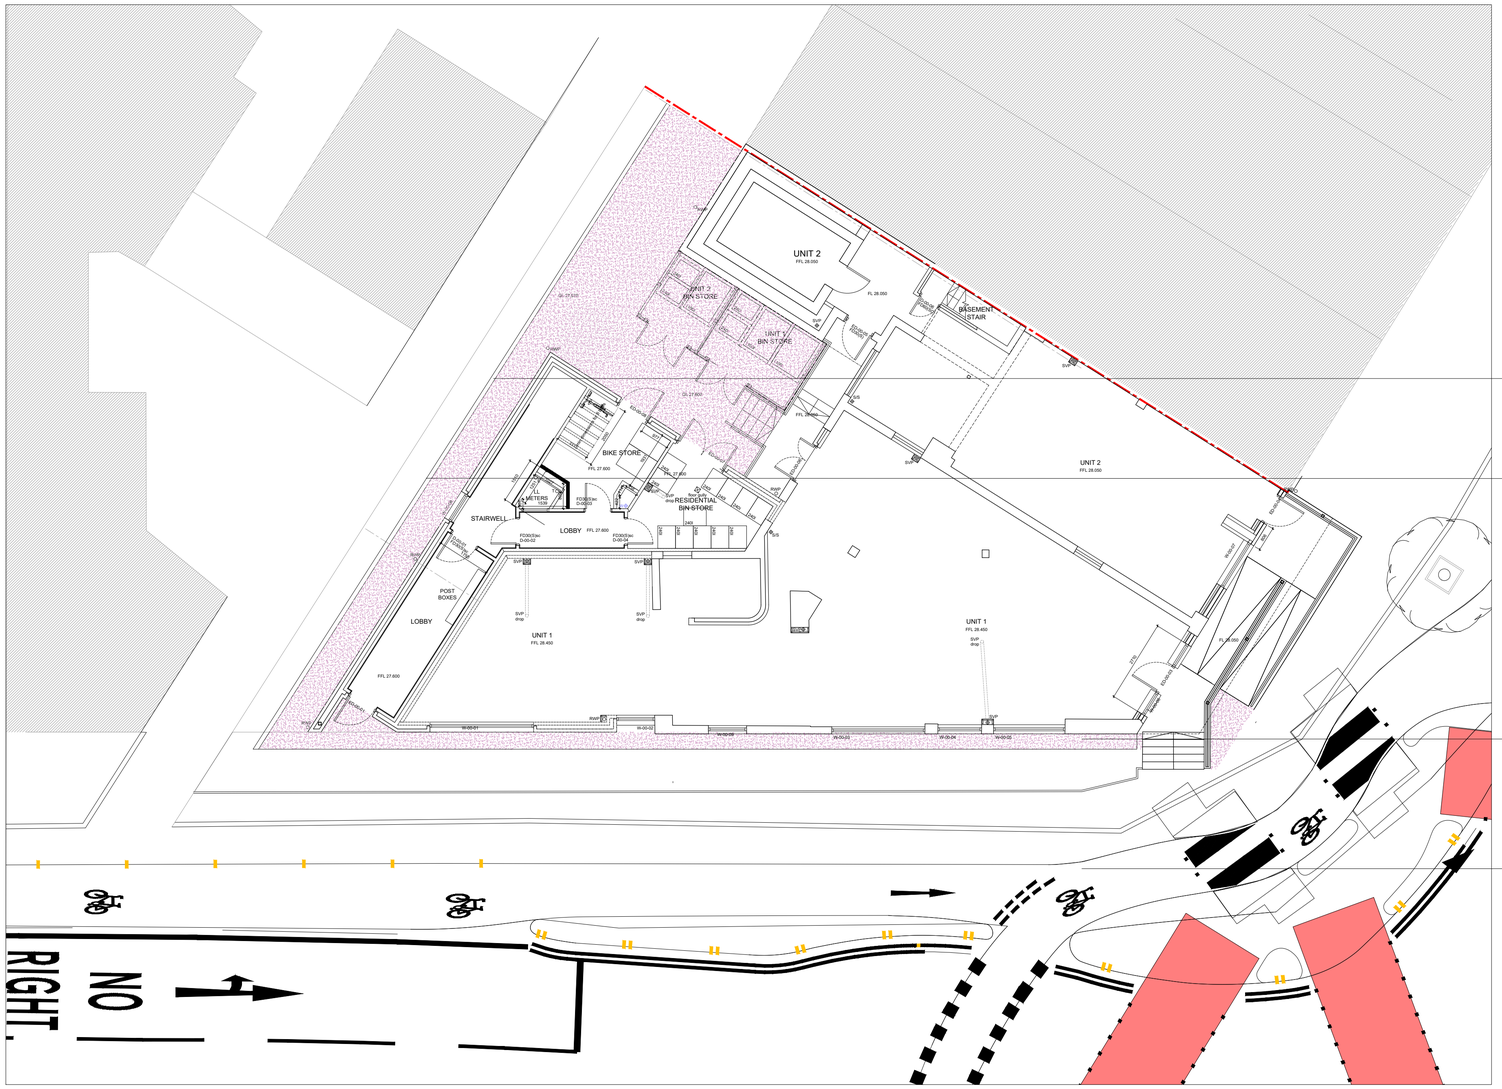

Tarmac paving to be reinstated between existing kerb and building elevation

Existing stone kerb to be retained

Tarmac finish to 500mm infront of elevation to match existing

Beeline footpath / cycleway

GROUND FLOOR PLAN
SCALE 1:100

CLIENT	VEDANTA & PARTNERS
PROJECT	577 -579 WILBRAHAM ROAD CHORLTON, M21 9AH
TITLE	PROPOSED EXTERNAL WORKS
JOB NO.	VP01
DWG NO.	VP01-C-AP1.03
SCALE	1:100 @ A1
DRAWN	CT

46 MANCHESTER ROAD
CHORLTON
MANCHESTER
M21 9PH

info@justharchitects.co.uk
T +44(0)161 237 5500

JH.A

RIBA Chartered Practice

arb Architects Registration Board