
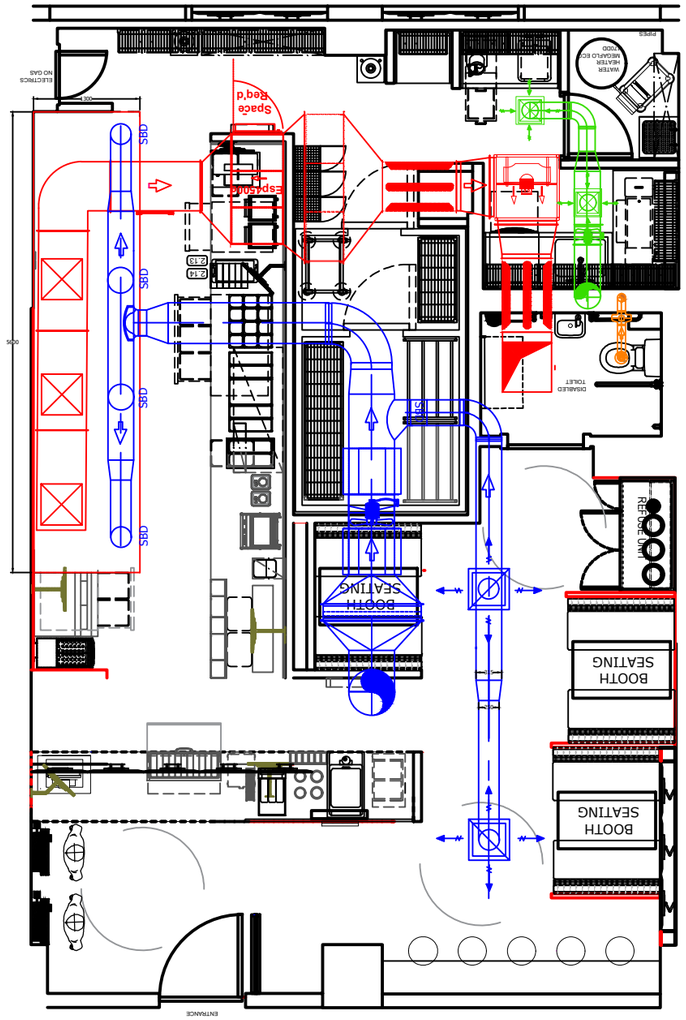


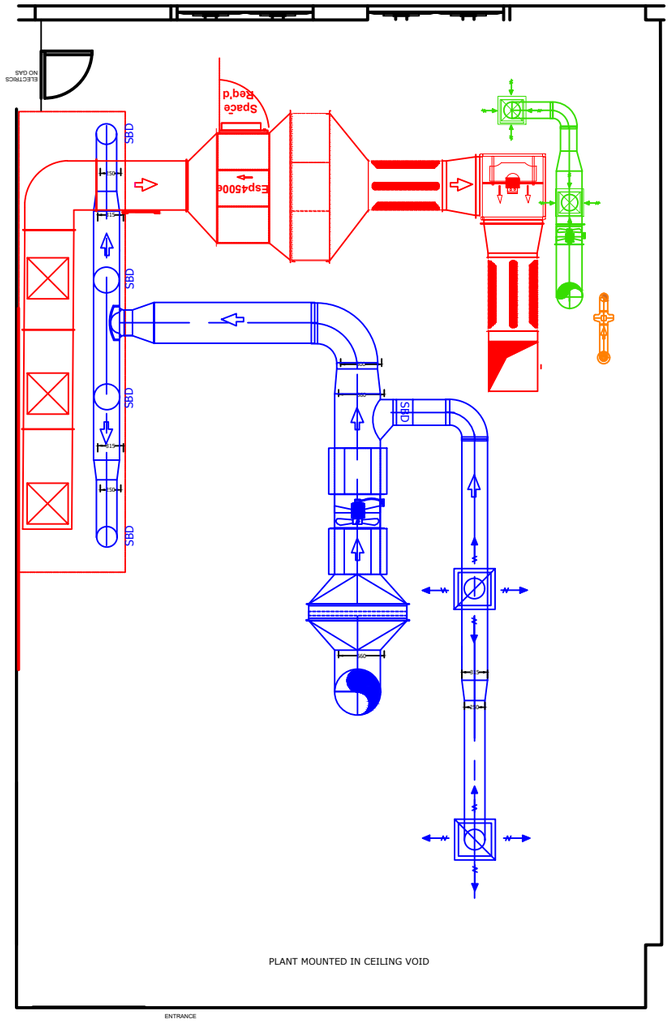

KEY	
	AIR SUPPLY
	BOH EXTRACT
	KITCHEN EXTRACT
	W/C EXTRACT
A/D	ACCESS DOOR
	AIR SUPPLY GRILLE
	EXTRACT VALVE
	EGG CRATE GRILLE
	IP65 EXTRACT FAN

METRES
0 1 2 3 4 5

GDK FORT SHOPPING PARADE MANCHESTER

PROPOSED VENTILATION PLAN VIEW

REVISIONS AND NOTES

REV	DATE	AMENDMENT

Unit C1 OYO Business Park
Castle Vale
Birmingham
B35 6AN

01675 430 490
info@thespringfieldgroup.net
www.thespringfieldgroup.net

CLIENT

SITE ADDRESS
FORT SHOPPING PARADE
CHEETHAM HILL
MANCHESTER

PROJECT TITLE: GDK		
PROJECT ID: SG25-010		
PAGE NUMBER: 1 OF 3		DRAWING ID: M100
DRAWN BY: DD	CHECKED BY: RG	REVISION:
PAPER: A3	SCALE: 1:75	

© The Springfield Group. This drawing may not be reproduced in whole or in part without the prior written consent of the company. All dimensions and specifications to be checked prior to commencement of works. Design alterations in the interest of the functionality of the design scheme to be highlighted to The Springfield Group. Changes made must be presented to the designer and checked prior to approval.