

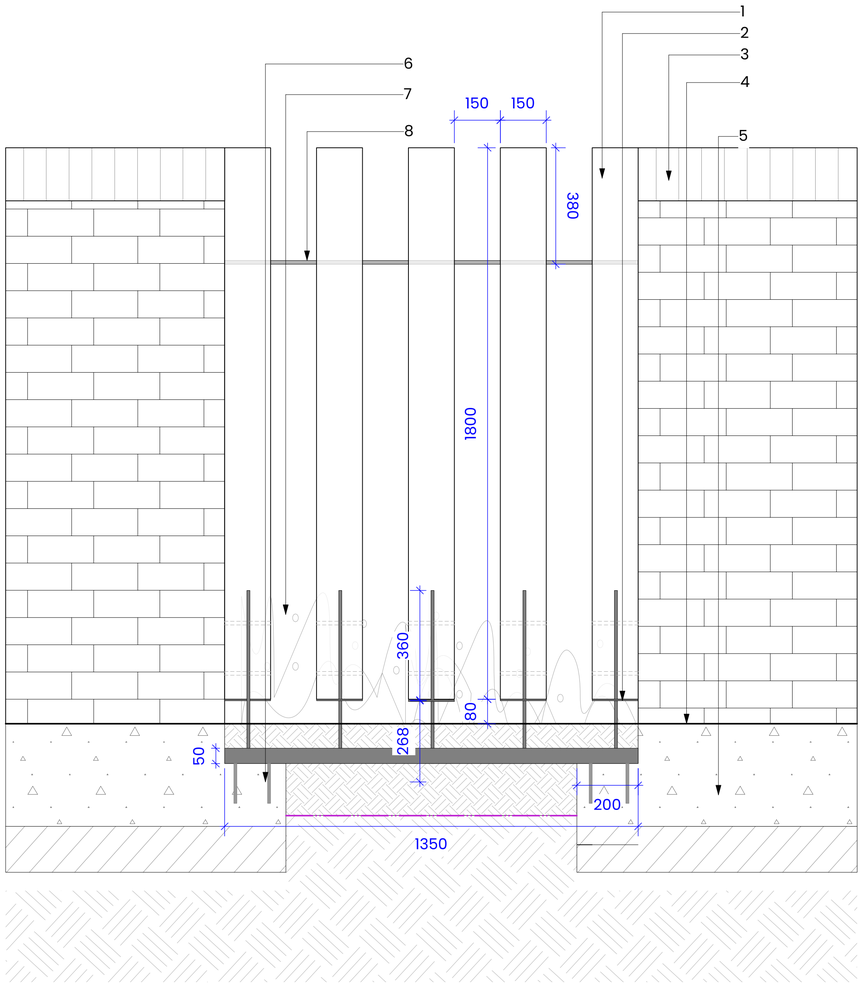



**D01** Wall - Timber batons on steel frame
Scale: 1:10 @ A1

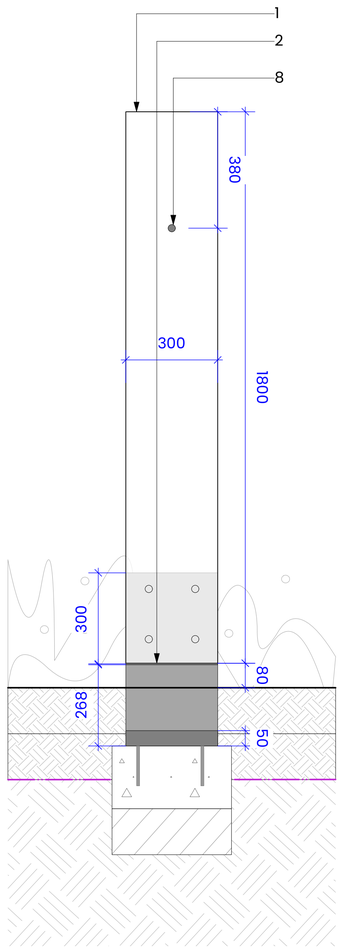


**D02** Wall - Timber batons on steel frame
Scale: 1:10 @ A1

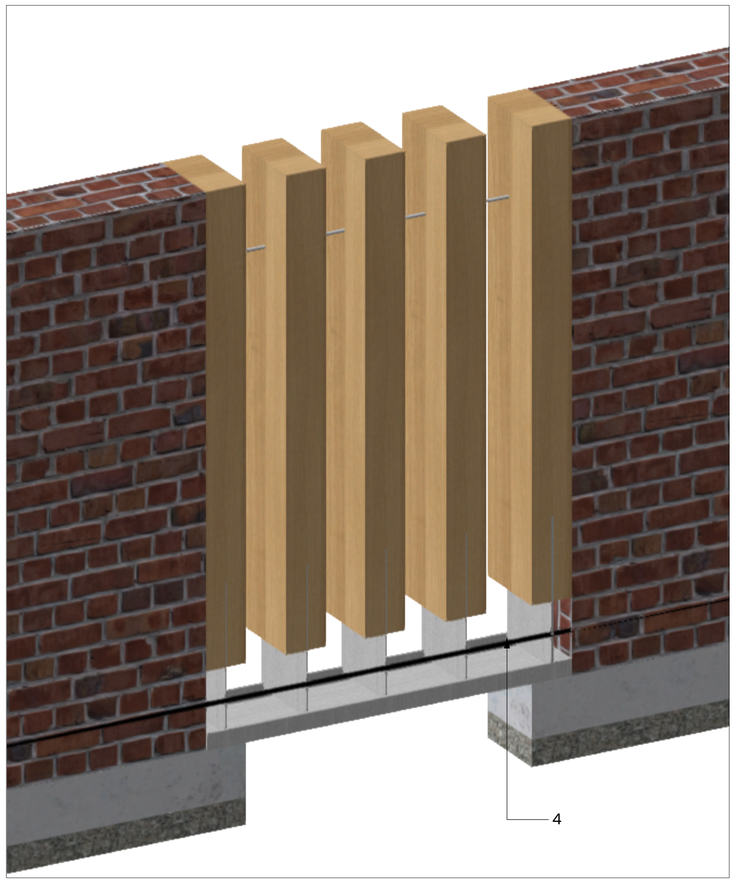


**D03** Design intent
Scale: 1:10 @ A1




**A** Location Plan
Scale: 1:10 @ A1

**NOTES:**

1. DO NOT SCALE FROM THIS DRAWING. ALWAYS WORK TO NOTED DIMENSIONS.
2. ALL SETTING OUT, LEVELS AND DIMENSIONS TO BE CHECKED ON SITE PRIOR TO THE INSTALLATION OF MATERIALS AND ANY DISCREPANCIES ARE TO BE BROUGHT TO THE ATTENTION OF THE CONTRACT ADMINISTRATOR IMMEDIATELY.
3. THIS DRAWING MUST BE READ WITH THE RELEVANT SPECIFICATION DOCUMENTS AND DETAIL DRAWINGS. ANY DISCREPANCIES MUST BROUGHT TO THE ATTENTION OF THE CONTRACT ADMINISTRATOR IMMEDIATELY.
4. THIS DRAWING IS COPYRIGHT PROTECTED AND MAY NOT BE REPRODUCED IN WHOLE OR PART WITHOUT WRITTEN AUTHORITY.
5. ALL DIMENSIONS ARE IN MILLIMETRES UNLESS OTHERWISE STATED.


THIS DRAWING WAS PLOTTED ON:
05/11/2024

REVISION HISTORY

| DATE | REV | ZONE | DESCRIPTION | CHK |
|---|---|---|---|---|
| 16/09/2024 | P04 | | Issued for stage approval | AD |
| 01/11/2024 | P05 | | Stage approval | OK |
| 05/11/2024 | C03 | | Construction Issue | OK |

**KEY**

**1.** Oak Timber sleeper batons- Subject to manufacturers detail
**2.** Prefabricated Steel frame- Subject to manufacturers detail- To clause QXX-XXX
**3.** Brick Wall to architects detail
**4.** Ground level - refer to Levels and Drainage plan sheet RODSTA-LYR-XX-ZZ-D-L-4001
**5.** 2 courses of bricks below ground level to allow for variations in levels
**6.** Concrete foundation and fixing subject to engineers detail
**7.** Wildflower planting- refer to Softworks plan sheet RODSTA-LYR-XX-ZZ-D-L-3001, Plant Schedule RODSTA-LYR-XX-ZZ-D-L-3003, Typical Softworks Details 01 sheet RODSTA-LYR-XX-ZZ-D-L-6000
**8.** Steel support rail with spacers to stop movement in batons- subject to fabricators detail.

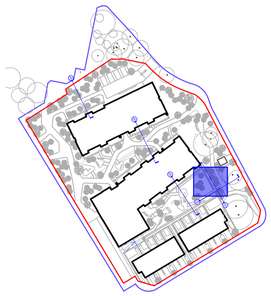

**DESIGN INTENT**
To be read in conjunction with engineer's and manufacturers drawings

ORIGINATOR
Layer. studio
W layer.studio
T 01625 523 157
E manchester or newcastle@layer.studio

**MANCHESTER**
The Barn
One Hollin Lane
Styal
Cheshire
SK9 4JH

**NEWCASTLE**
Flintlab
1 Salters Road
Gosforth
Newcastle upon Tyne
NE3 1DH

Client
**Wates Construction**

Project
**Rodney St**
Ancoats

Drawing Title
**Interface Details 03**

| Created By | Checked By | Scale | Sheet Size |
|---|---|---|---|
| OK | MW | As Shown | A1 |

| Project Number | Originator | Volume | Level | File Type | Discipline | Number |
|---|---|---|---|---|---|---|
| RODSTA | LYR | | | XX | ZZ | D-L-6006 |

| Work Stage | Status | Revision |
|---|---|---|
| Stage 4 | S5- Issued for Construction | C03 |