
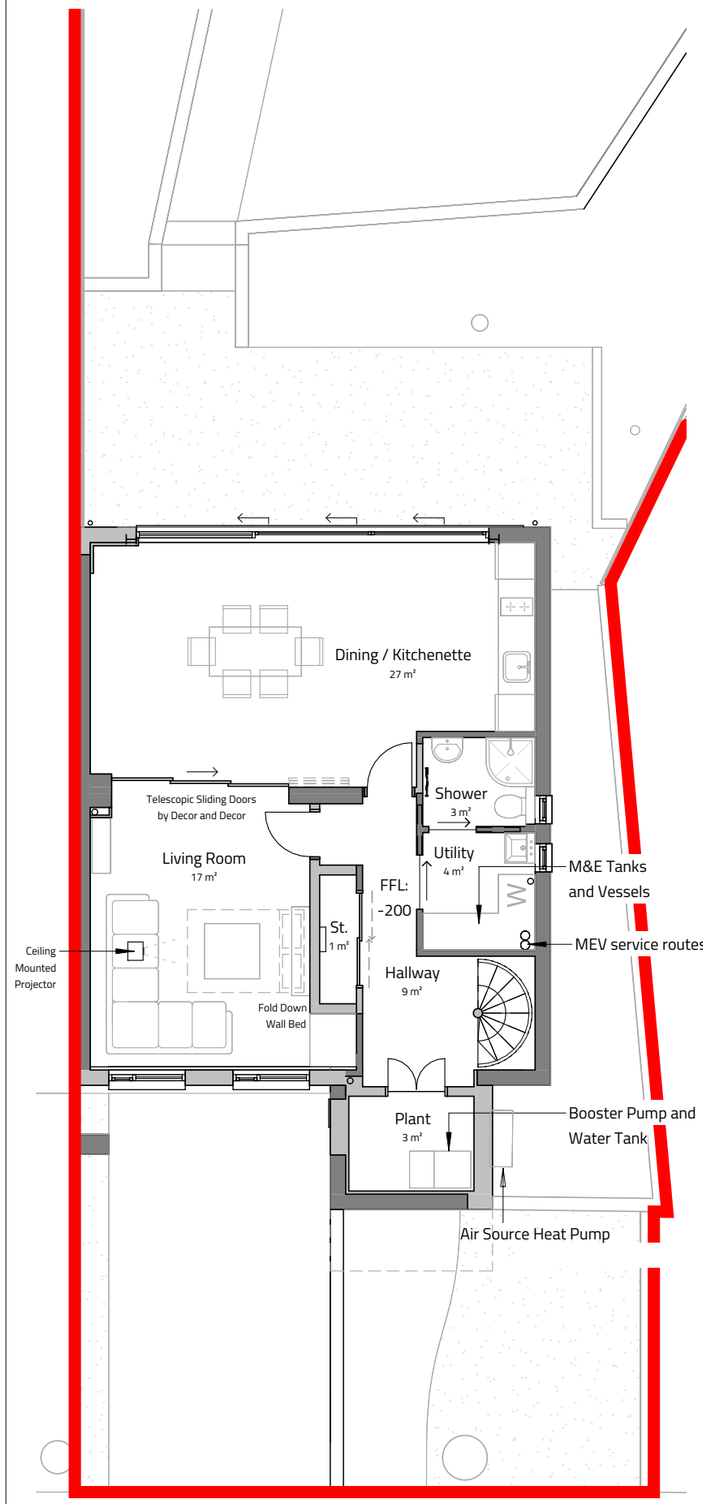



Lower Ground Floor Plan

1 : 100

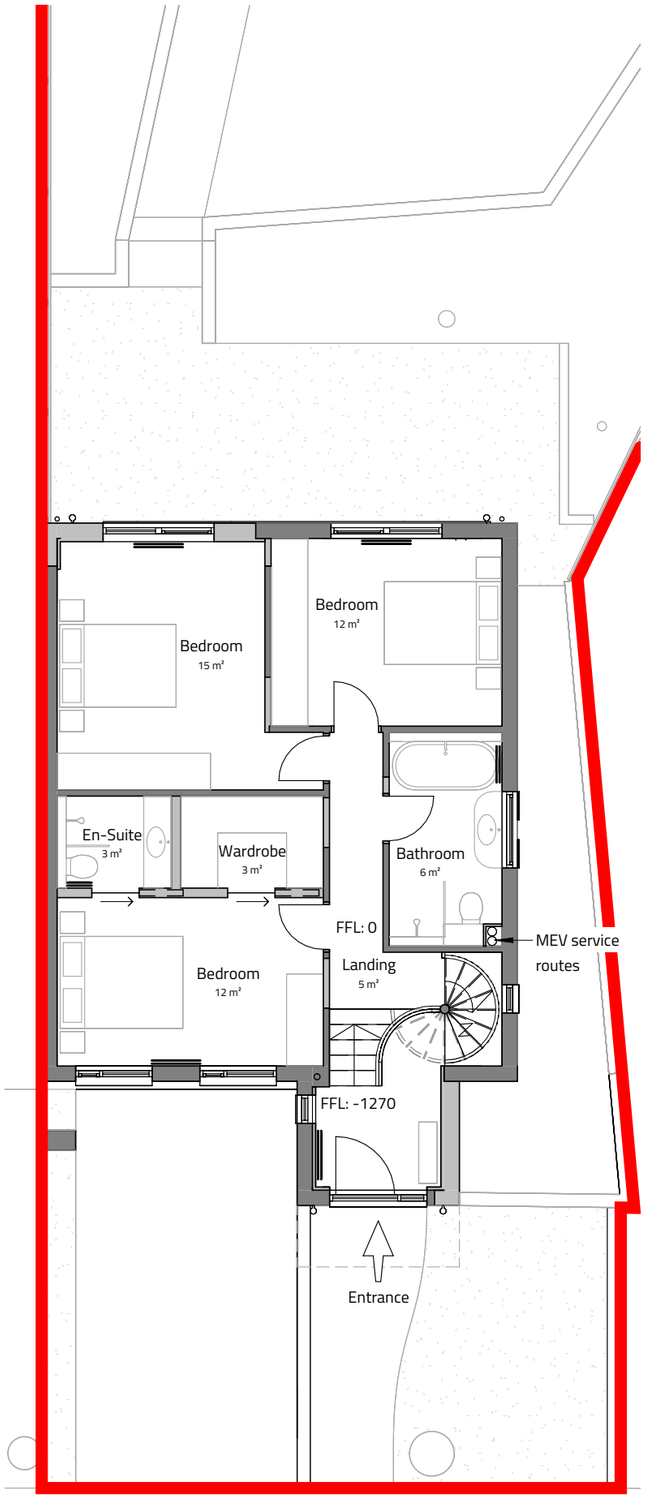

Ground Floor Plan

1 : 100

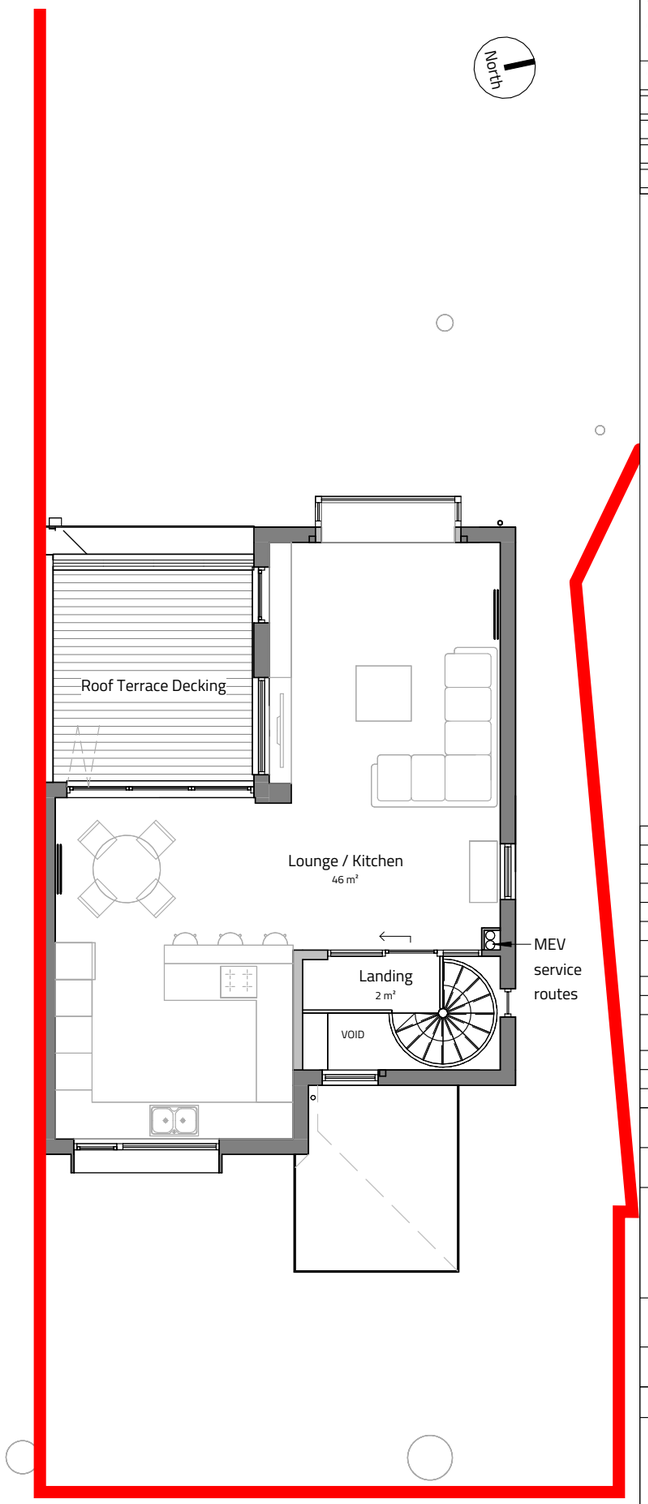

First Floor Plan

1 : 100

Notes

The Contractor is to check all dimensions and conditions on site before commencing. All construction to be in accordance with the latest Building Regulations. This drawing remains the copyright of Buju Architects Ltd.

Scale Bars

1:100	mm	1000		3000		
1:200	mm		5000		8000	
1:500	M	5		15		
1:1250	M	10		30		50

Rev	Description	By	Date
M	Update to Planning Drawings	LM	17/02/25
L	Design Updates as requested by Client	LM	10/12/24
K	Issued for Tender.	CL	15/10/24
J	Drawing updated following Client meeting.	CL	30/08/24
H	Drawing updated following Client discussions.	CL	23/08/24
G	Drawing updated following Client discussions.	CL	01/08/24
F	Bathroom layouts updated following Client discussions.	CL	24/07/24
E	Drawing updated following Client discussions.	CL	18/06/24
D	Drawings updated following Client meeting.	CL	23/05/24
C	Design updated following discussions with the Council and Client.	CL	23/04/24
B	Drawing updated following Client discussions.	CL	05/03/24
A	Planning application submitted to the Council.	CL	05/02/24

Client: Richard and Jess Dundas

Project: 36 Kingston Road, Didsbury

Sheet: Floor Plans

Ref: P689_220 | Rev: N

Date: 13/04/25 | Scale: 1 : 100 | @ A3

By: CL | Approved by: ATW | RIBA Stage 4 - **Technical Design**

BUJU®
DESIGN ORIGINAL

8 Brooks Street, Stockport. SK1 3HS
0161 474 6860 | hello@buju.co.uk | www.buju.co.uk